


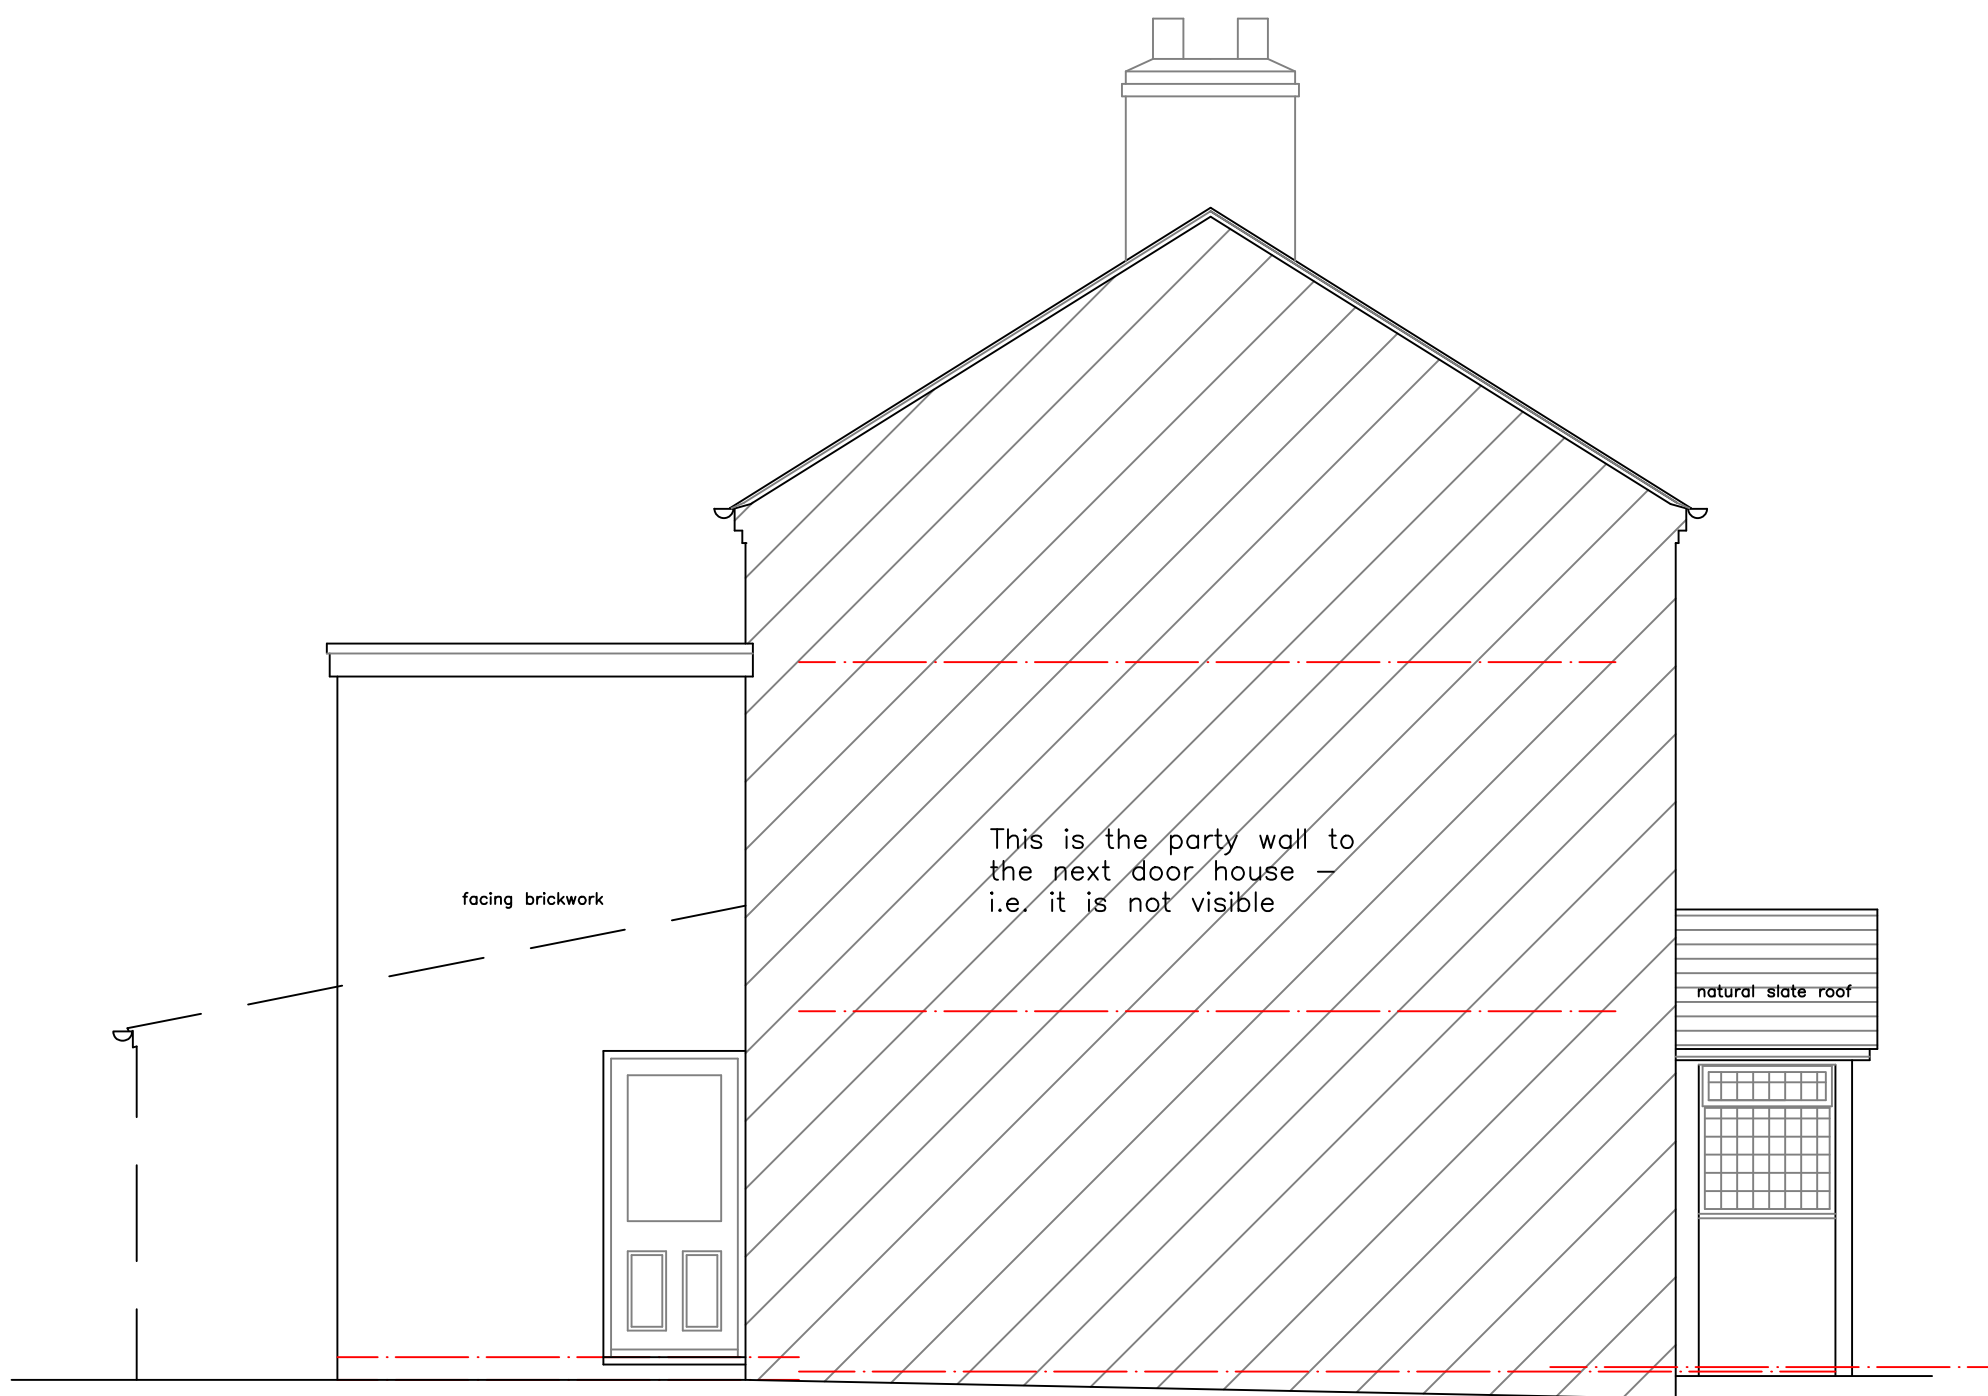

Broken line is outline of
existing neighbouring
outrigger extension

North Elevation

The Cottage, Green St. Holt for Sara Kagan Existing North Elevation

Drawing no.:

20232 S 07

Scale: 1:50 @ A3

Date: 12 02 2020

Chris Carr Architect

Pear Tree Cottage, Duke Street, Saughton, Mold, CH7 6EJ
01352 758 164
chrisbcarr@sky.com

