




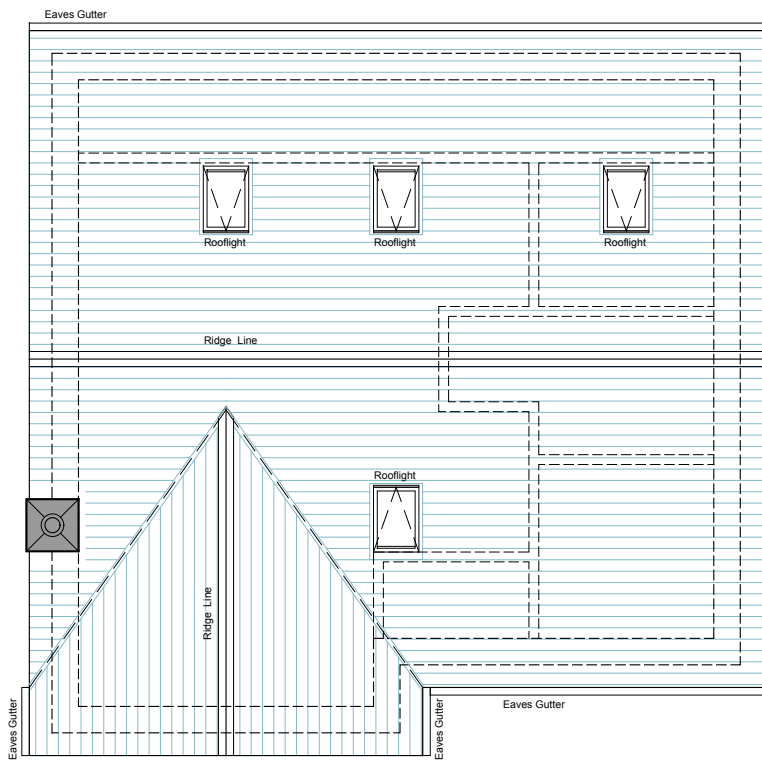


Roof Plan

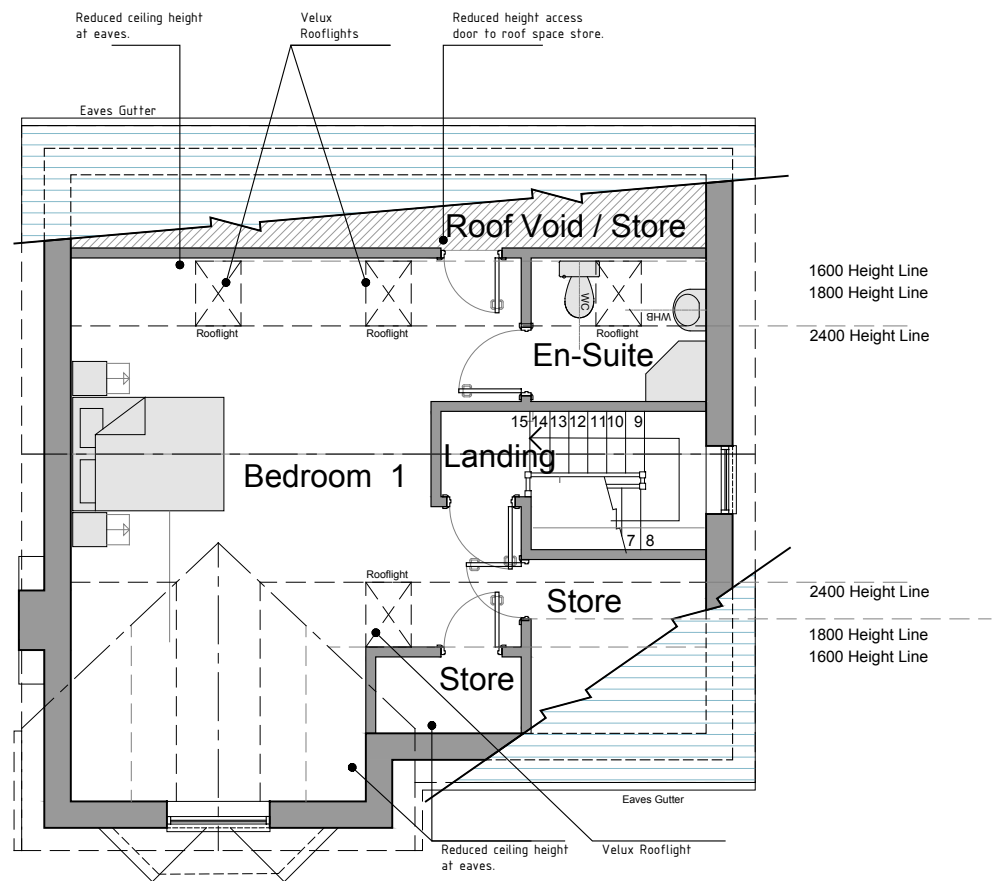

Second Floor 43.28m2

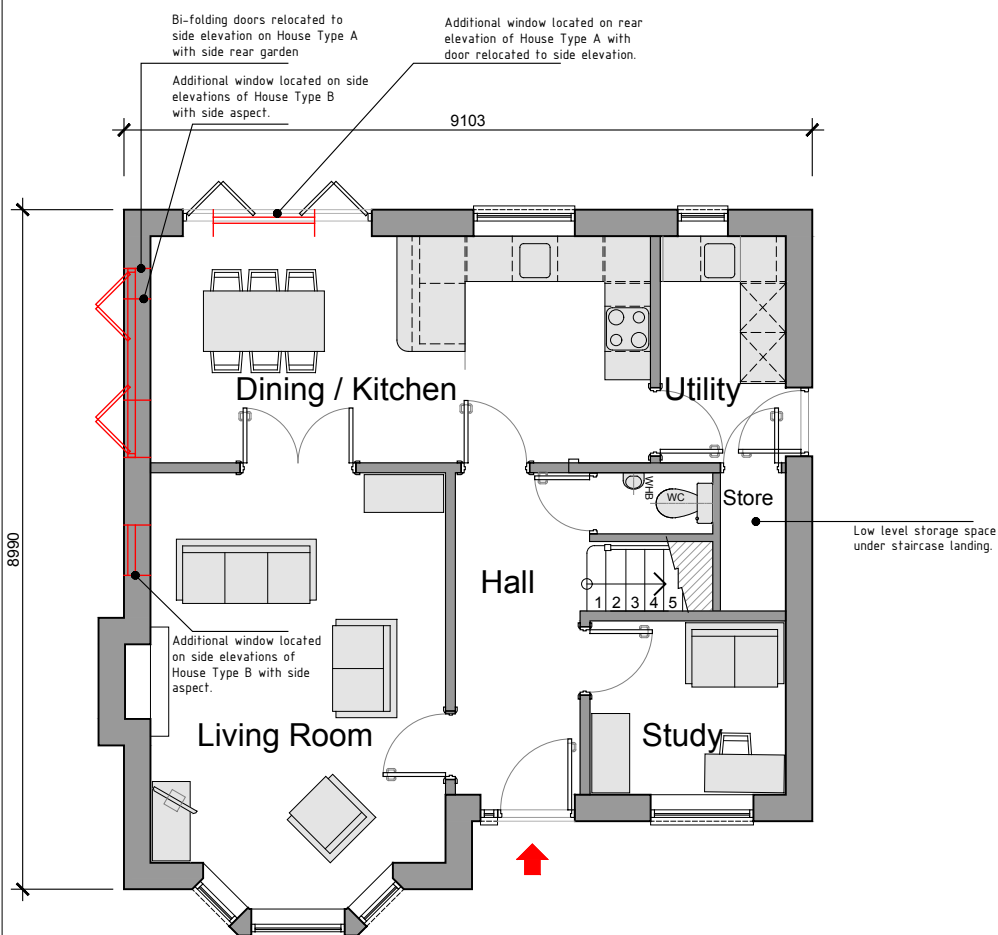

Ground Floor 67.51m2

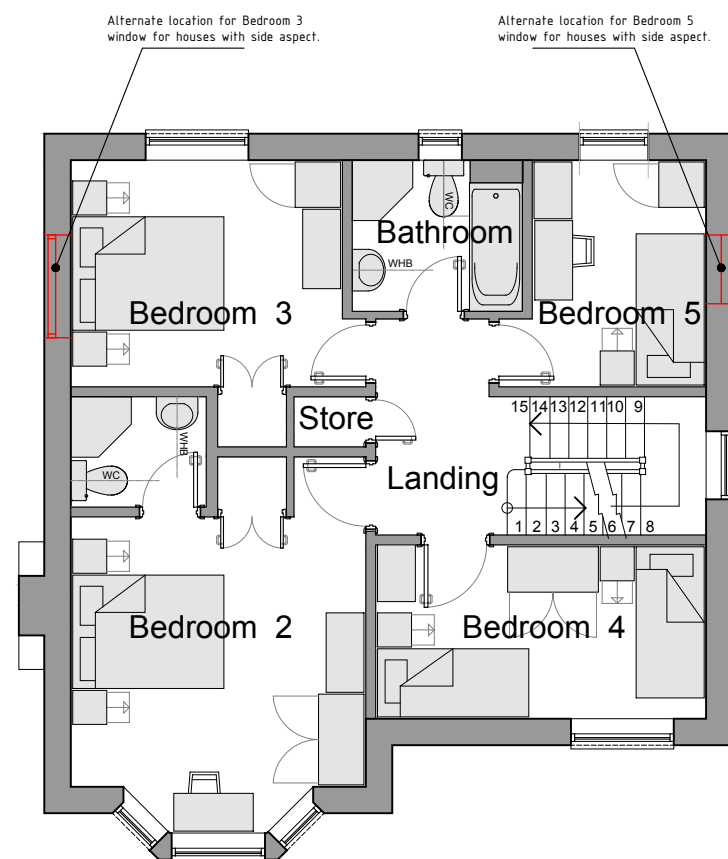

First Floor 66.76m2

Optional House Type Locations:

Standard House Plots 23 24 33 34 36 39 40 43 54 57 65 69 95 98 104 109

Type A House Plots 03 20 21 22 41 44 56 80 82 99

Type B House Plot 66

5 BEDROOM

DETACHED HOUSE

177m2

(1905 sq ft)

scale 1:100 @ A3



PLANNING DRAWING

owen ellis
Architects

Honeycomb, Edmund Street
Liverpool L3 9NG
TEL: 0151 227 1555
email: info@owenellis.co.uk
web: www.owenellis.co.uk

Housing Development
Land off Hillock Lane, Gresford

GA Plans, Elevations (Drawing 1 of 2)
5 Bedroom Detached House 177 m2

DRAWING NUMBER 4124 / SK 35
REVISION -
DATE 03.12.2019
SCALE 1:50 @ A1 (1:100 @ A3)