




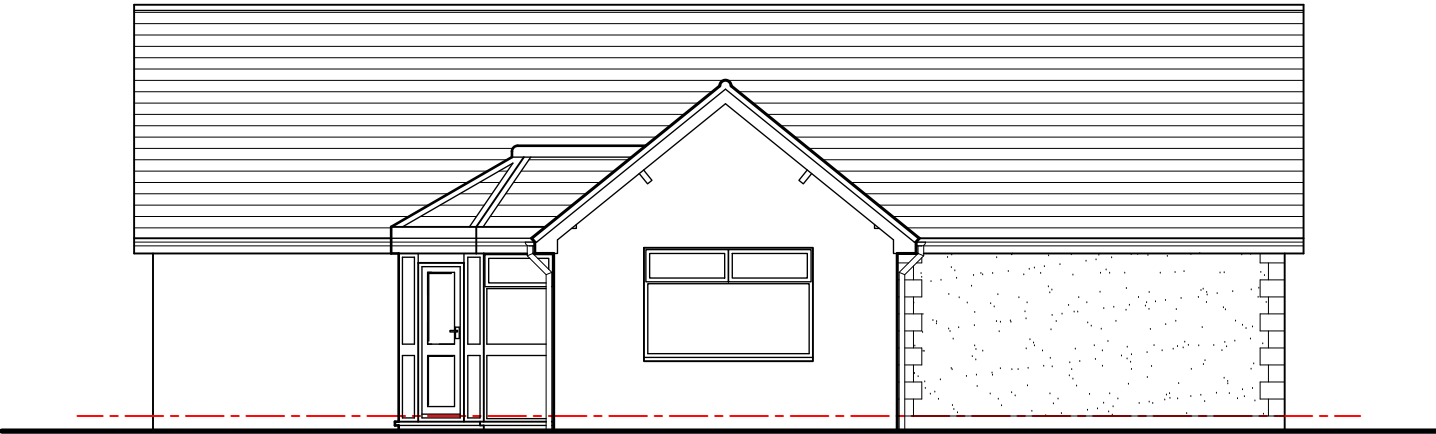


Front Elevation 1:100

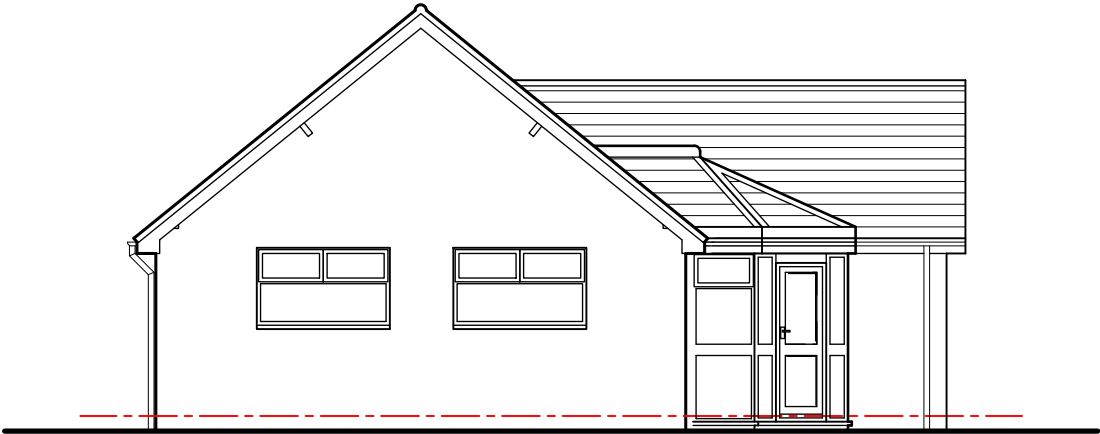

Side-01 Elevation 1:100

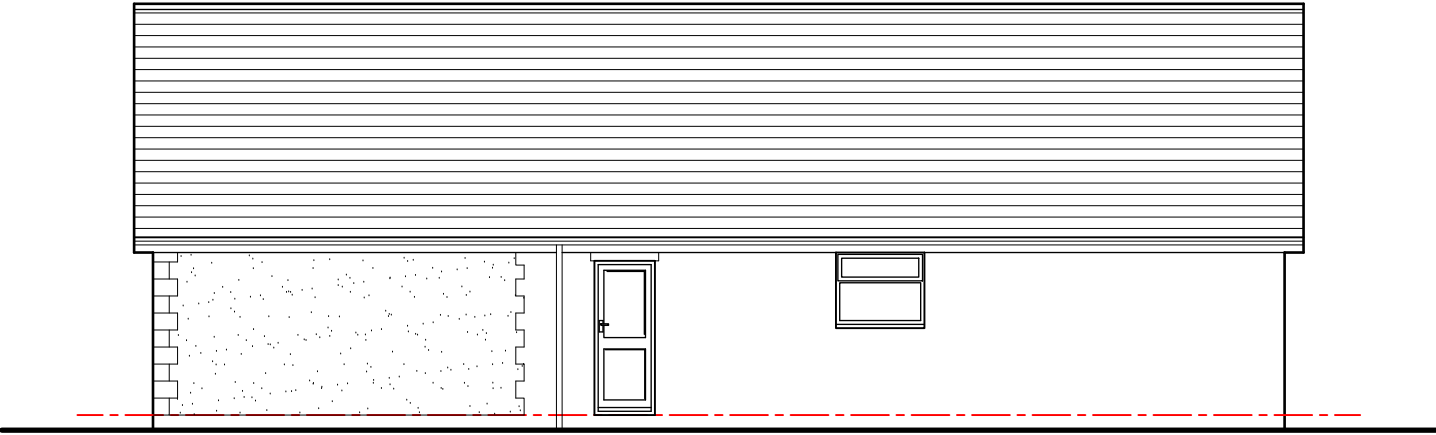

Rear Elevation 1:100

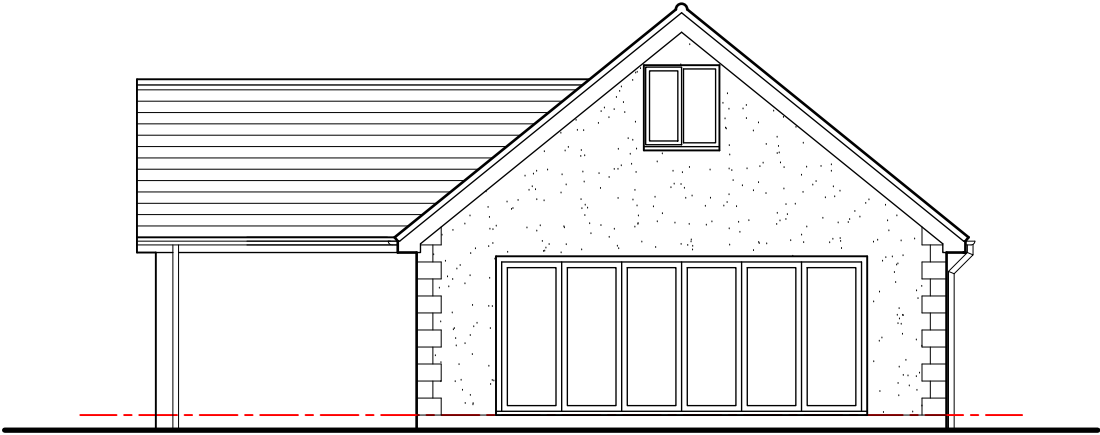

Side-02 Elevation 1:100



HDS Architectural Services, The Foundry,
15 Yorke Street, Wrexham
LL13 8LW
Tel (01978) 345250
www.hdsarchitectural.co.uk

Project; No.2 Snowdon Drive, Wrexham, LL11 2UY	
Title; As Existing Elevations	Scale (A3); 1:50
Dwg No; SD/PD/02	Date; January 24th 2020
Revision;	