


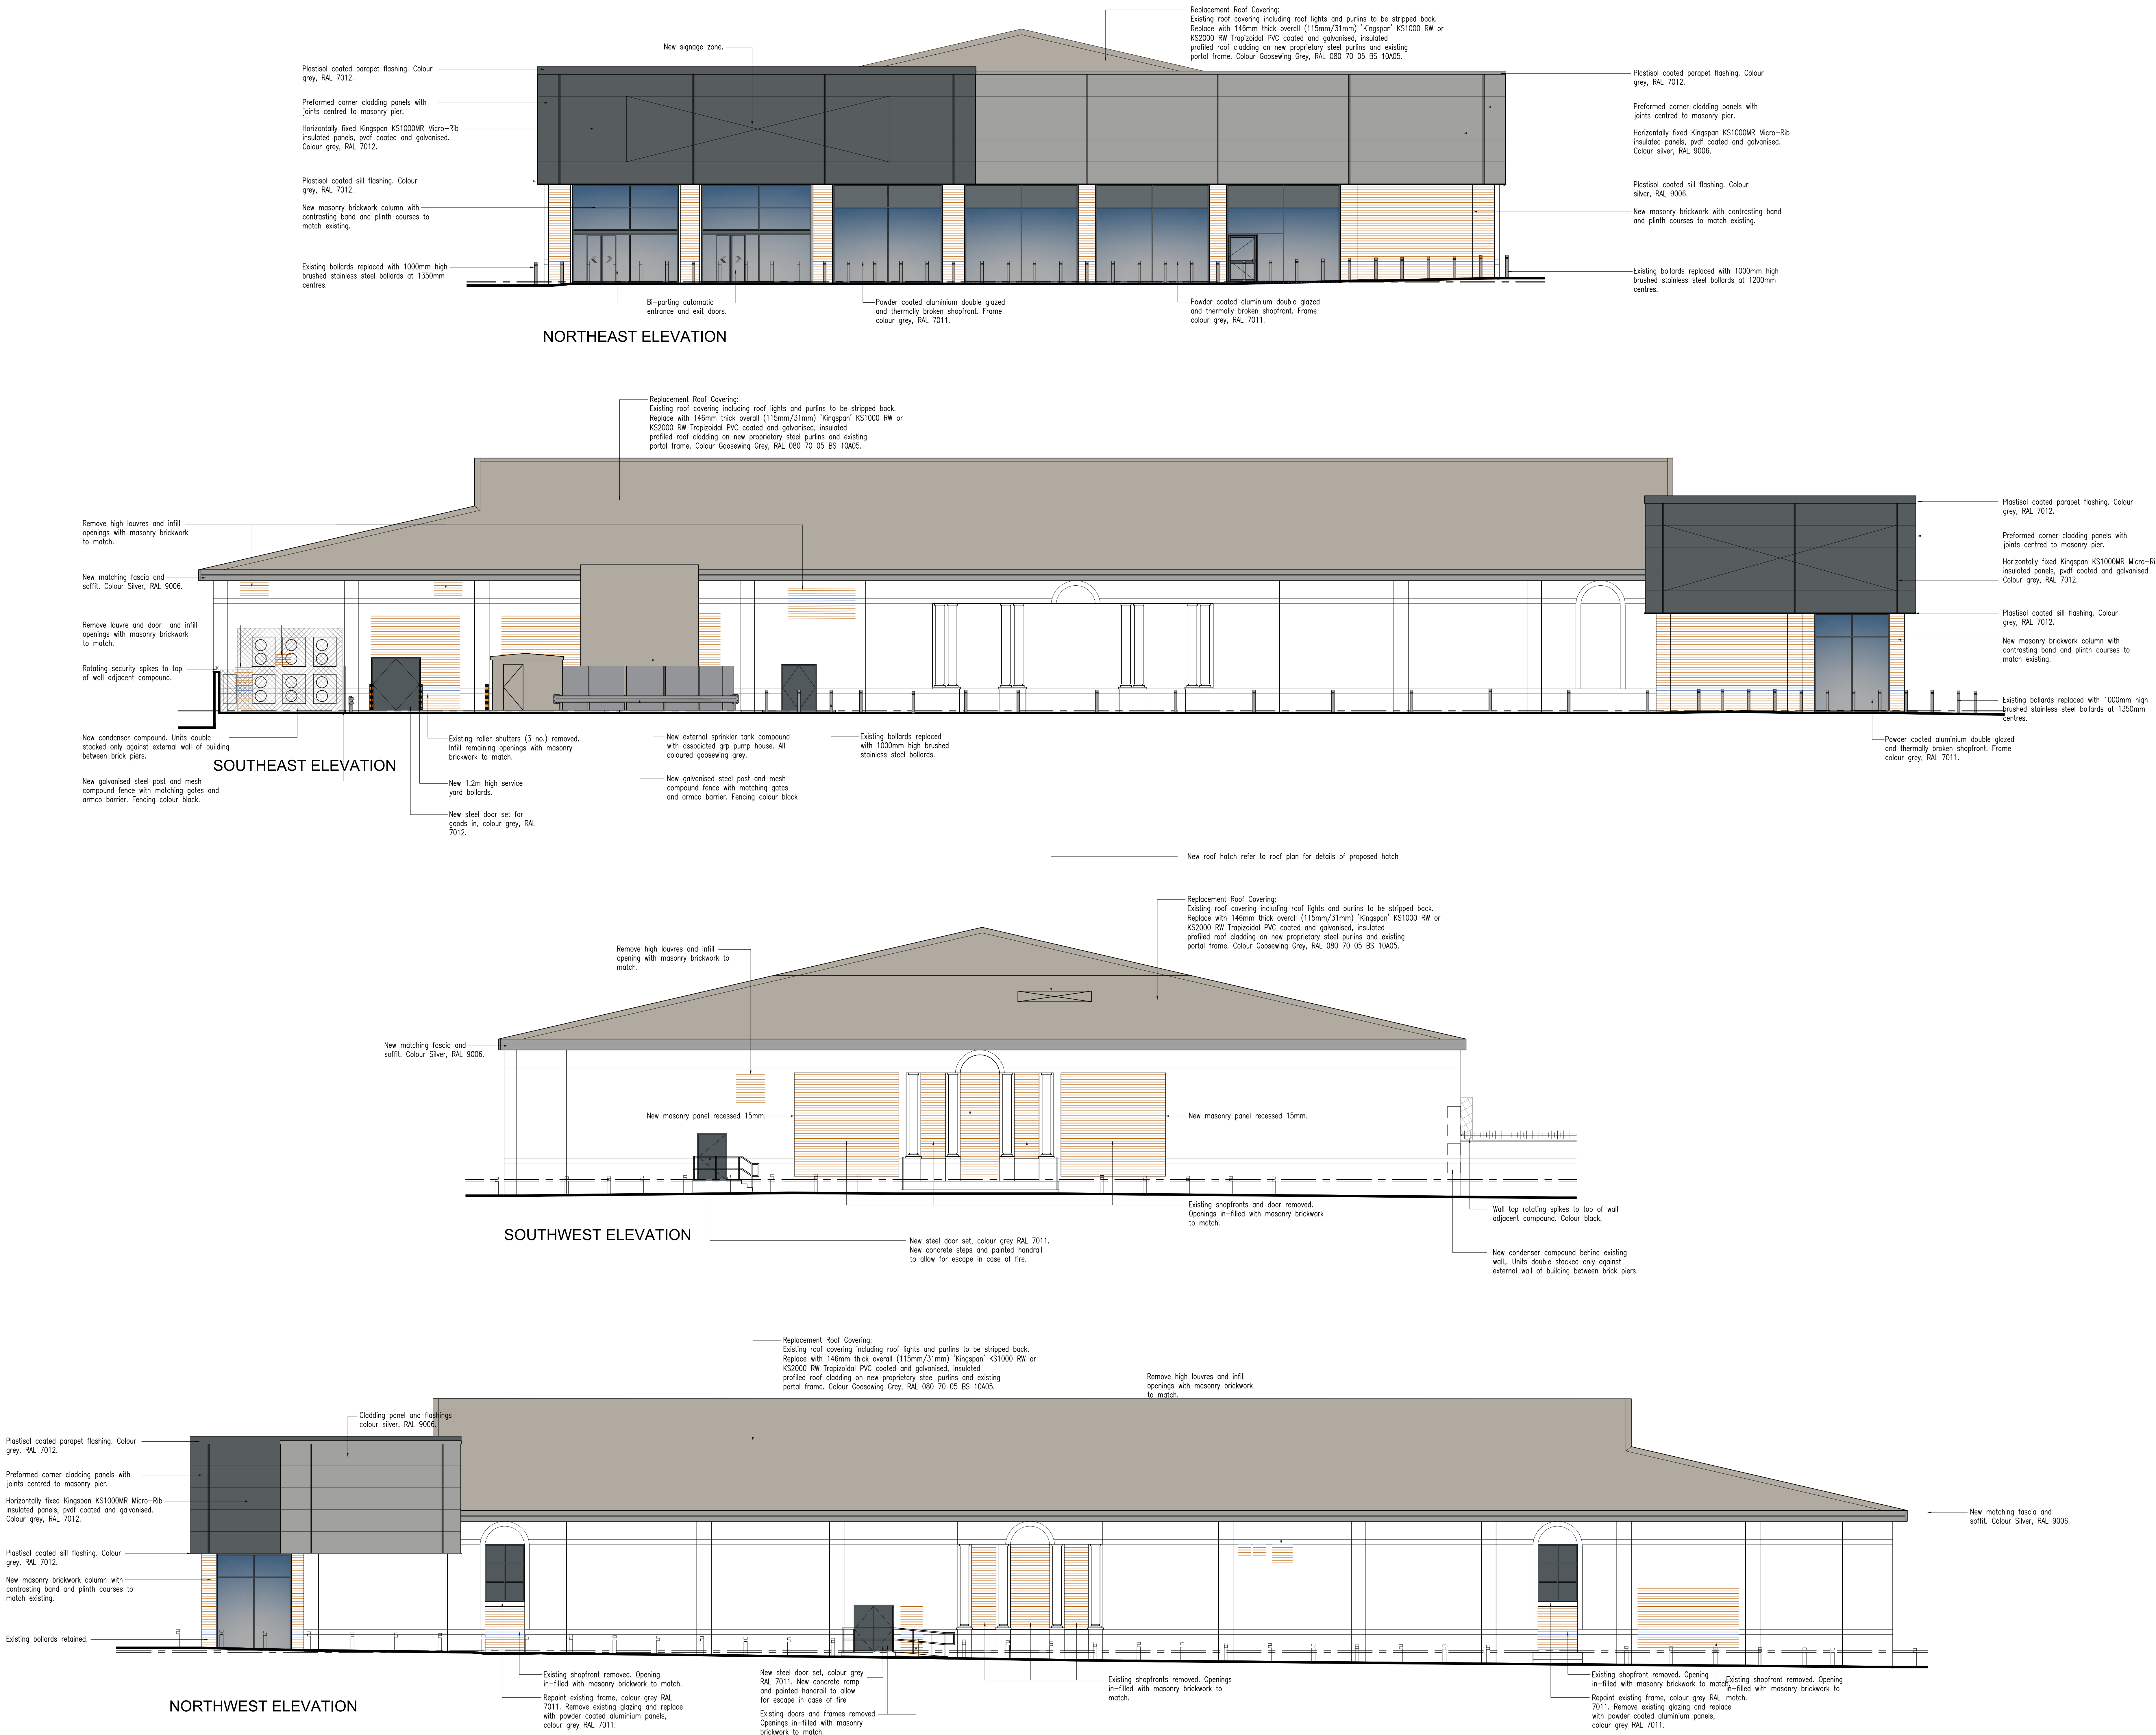

0m 1m 5m 10m
1:100

home

bargains

TOP BRANDS - BOTTOM PRICES

Planning

F	09.04.20	Sprinkler Tank shown, the walls relocated
E	16.05.19	Condenser enclosure bollards replaced with Armco. Fascia note added.
D	13.05.19	Re-existing note added.
C	26.10.18	Shopfront mullions and mid rails revised.
B	03.10.18	Additional masonry openings infilled to southwest elevation.
A	09.09.18	Existing features shopfronts removed.
REV.	DATE	AMENDMENT

WPL Consulting LLP

1 Airport West, Lancaster Way, Leeds LS19 7ZA

Tel: 0113 202 9444 Fax: 0113 202 9333

E-mail: mail@wplconsulting.co.uk

PROJECT TITLE		
Retail Unit Refurbishment		
Holt Street		
Wrexham		
LL13 8DH		
for Home Bargains		
DRAWING TITLE		
Proposed Elevations		
PROJECT No:	DRAWING No:	REVISION:
8850	105	F
SCALE:	DATE:	DRAWN BY:
1:100@A0	21.09.18	ISB
CHECKED BY:	DATE:	