



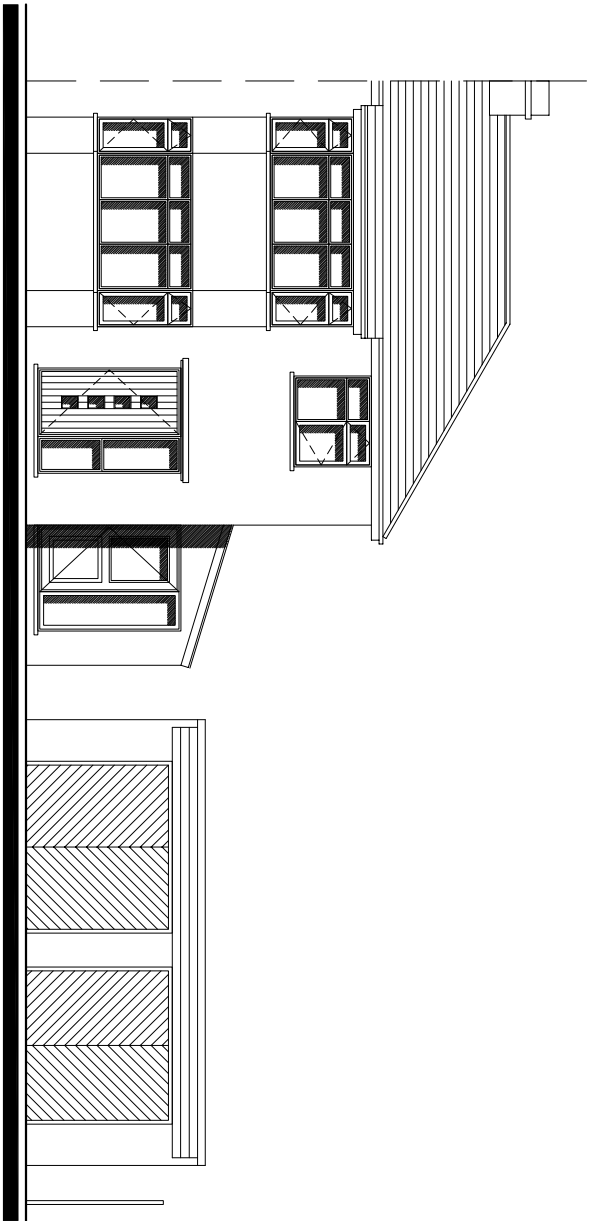


FRONT ELEVATION

Scale 1:100

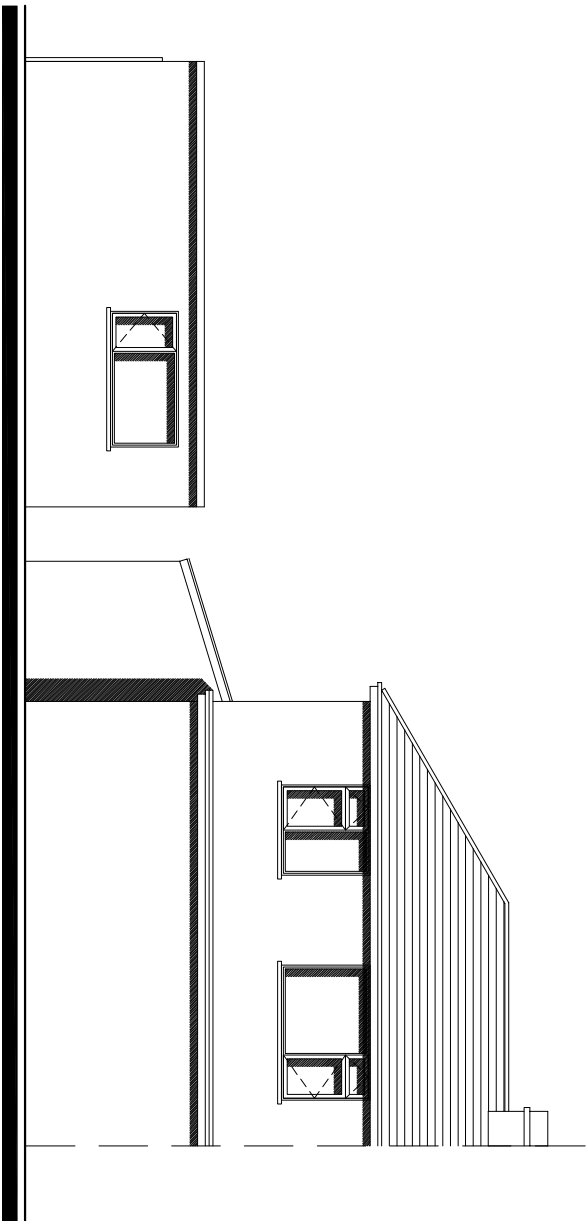


REAR ELEVATION

Scale 1:100

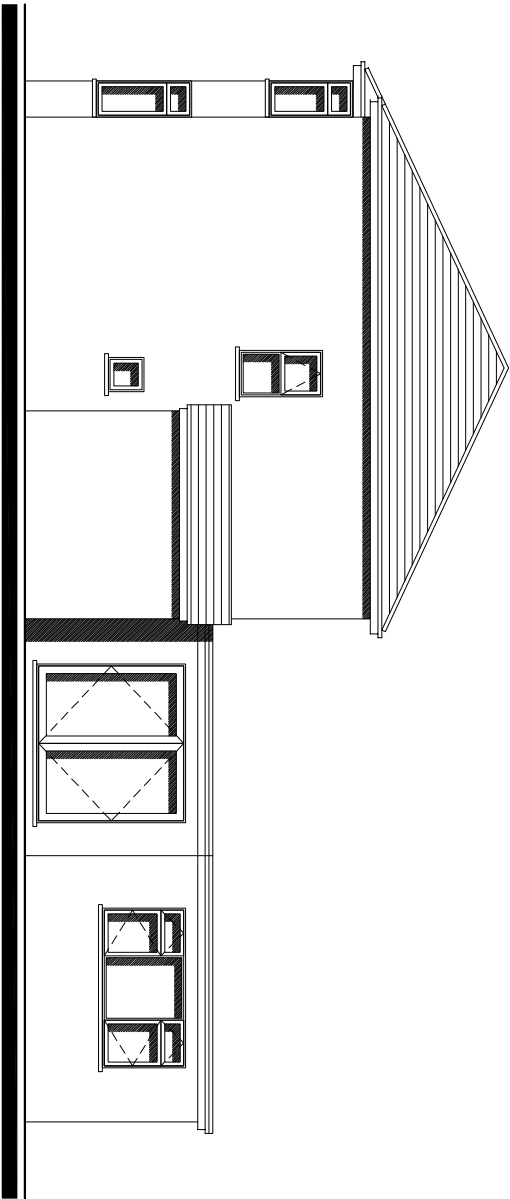


SIDE ELEVATION

Scale 1:100

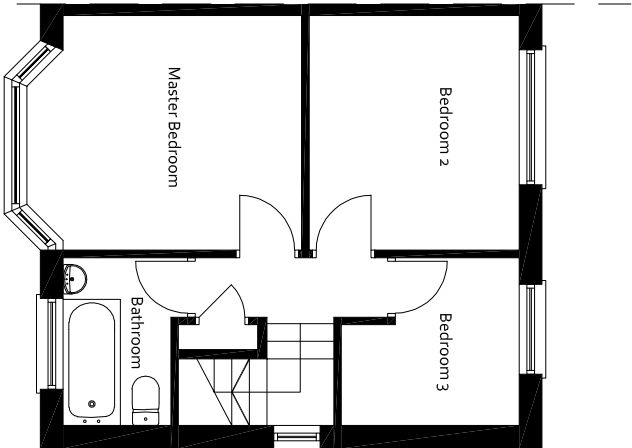

FIRST FLOOR PLAN

Scale 1:100

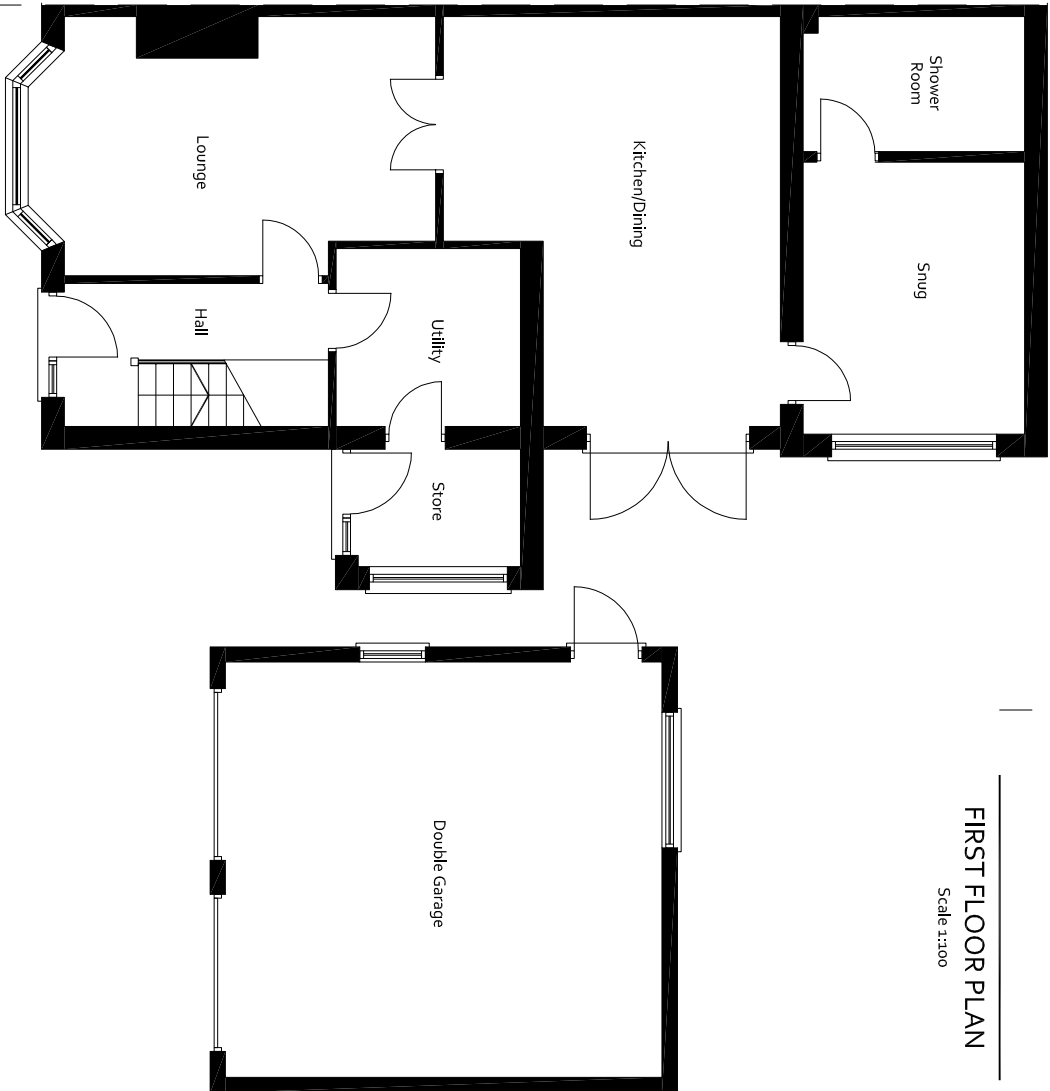

GROUND FLOOR PLAN

Scale 1:100

DESIGN IN SAFETY DESIGN IN SAFETY 57 Charles Street, Brynbo, Wrexham, LL11 5FL Website: www.designinsafety.net E-mail: david@designinsafety.net Telephone: 07734037463 CIAT Association of Chartered Architects Certified CHAPS			
CLIENT: MR & MRS EDWARDS			
ADDRESS: 24, BRYN AVENUE, JOHNSTOWN, WREXHAM, LL14 2SU			
DRAWING TITLE: EXISTING PLANS & ELEVATIONS			
PROJECT NO: DIS_AD_0070	DRAWING NO: DIS_AD_0070_PL03		
SCALE AT A3: 1:100	DATE: 10/09/2020	REVISION: A	
All designs are the sole property of Design In Safety and may not be used without written agreement. Any discrepancies must be reported to Design In Safety for clarification. Do not scale off drawings, site check dimensions are to be taken prior to works commencing.			