


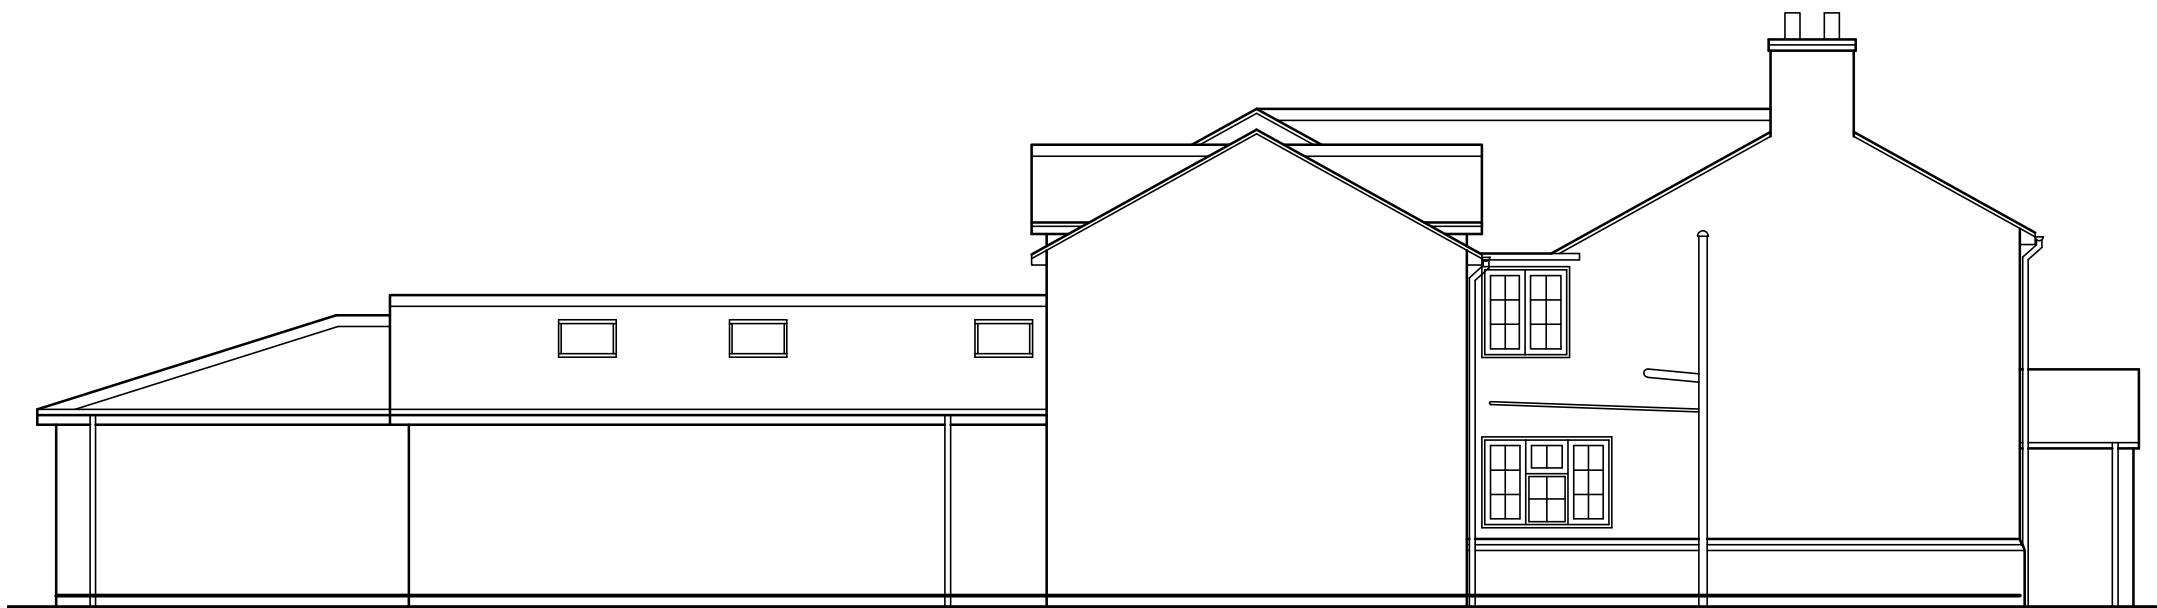

Side Elevation as Existing



Side Elevation as Existing



Rear Elevation as Existing



HDS Architectural Services, The Foundry,
15 Yorke Street, Wrexham
LL13 8LW
Tel (01978) 345260
www.hdsarchitectural.co.uk

Project; Alynfield Cottage, Harwoods Lane, Rossett, Wrexham, LL12 0EU	
Title; Elevations as Existing	Scale (A1); 1:100
Dwg No; AC/PD/02	Date; July 2020
Revision;	