



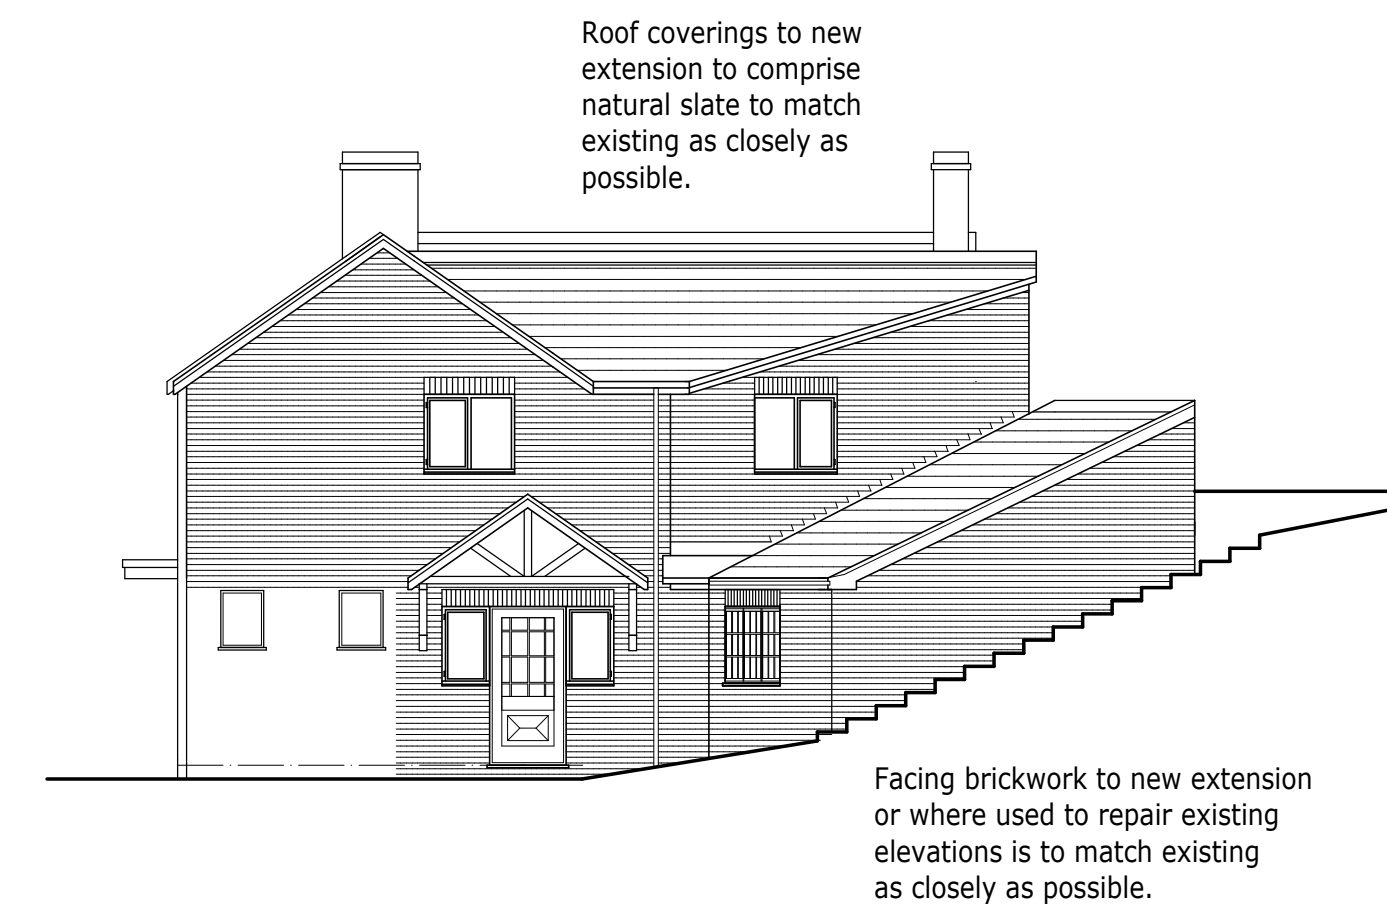


PROPOSED FRONT ELEVATION - SOUTH.



PROPOSED SIDE ELEVATION TO MAIN BUILDING - EAST.

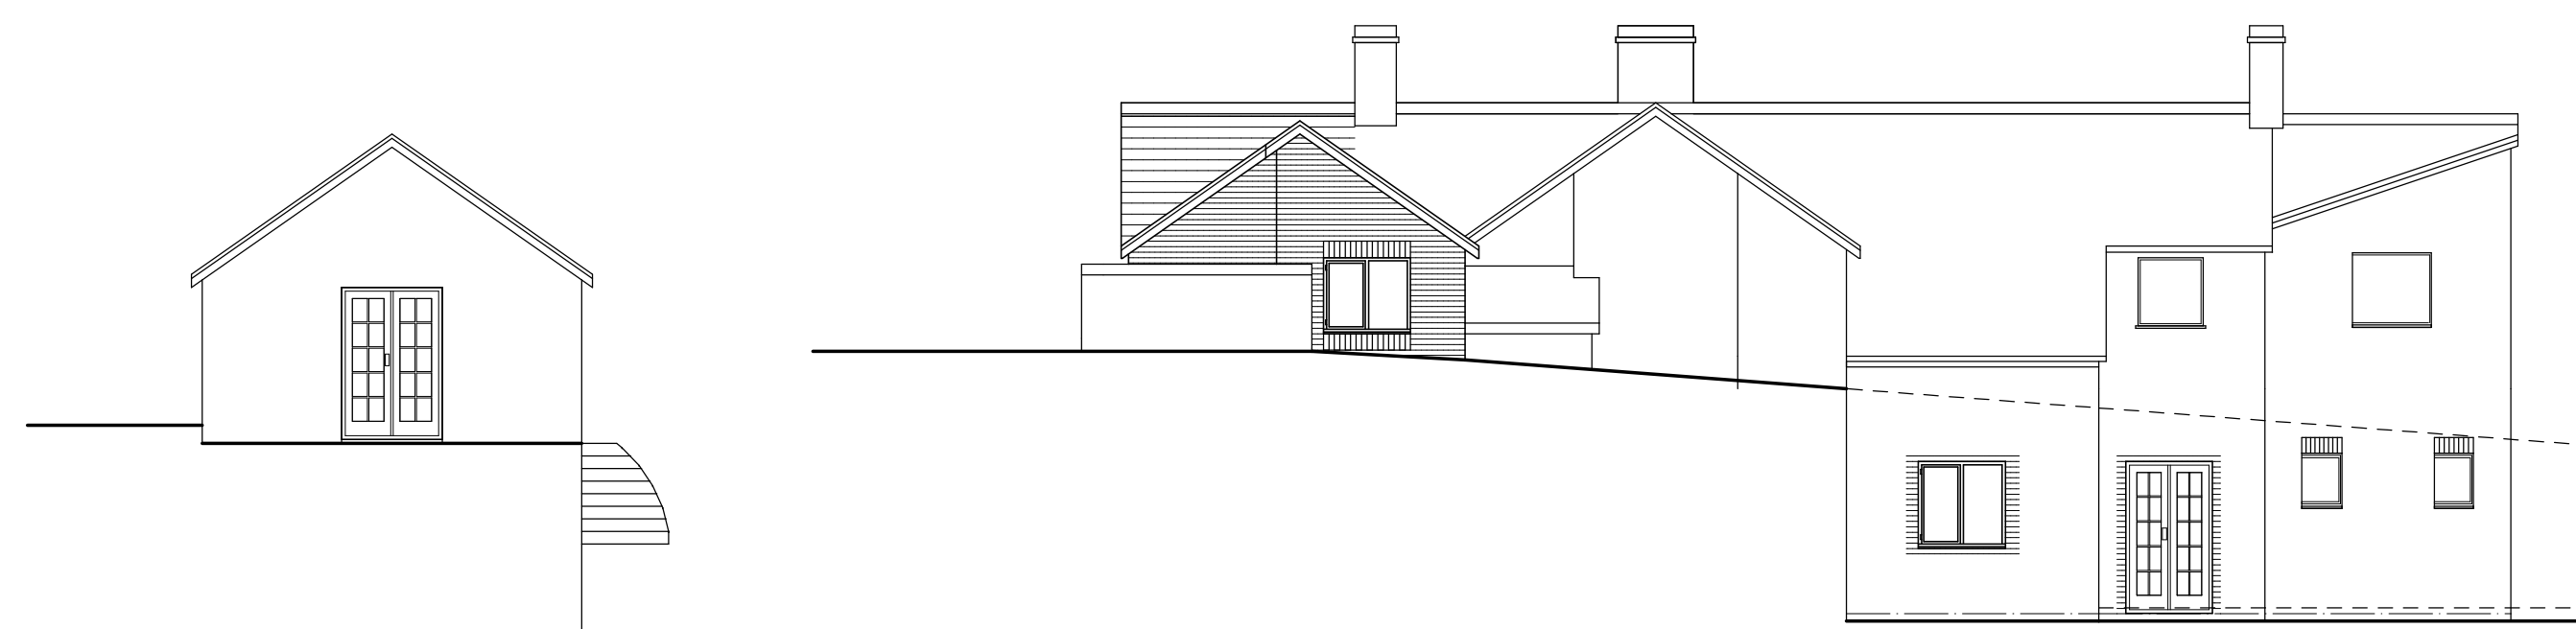


PROPOSED REAR ELEVATION - NORTH.

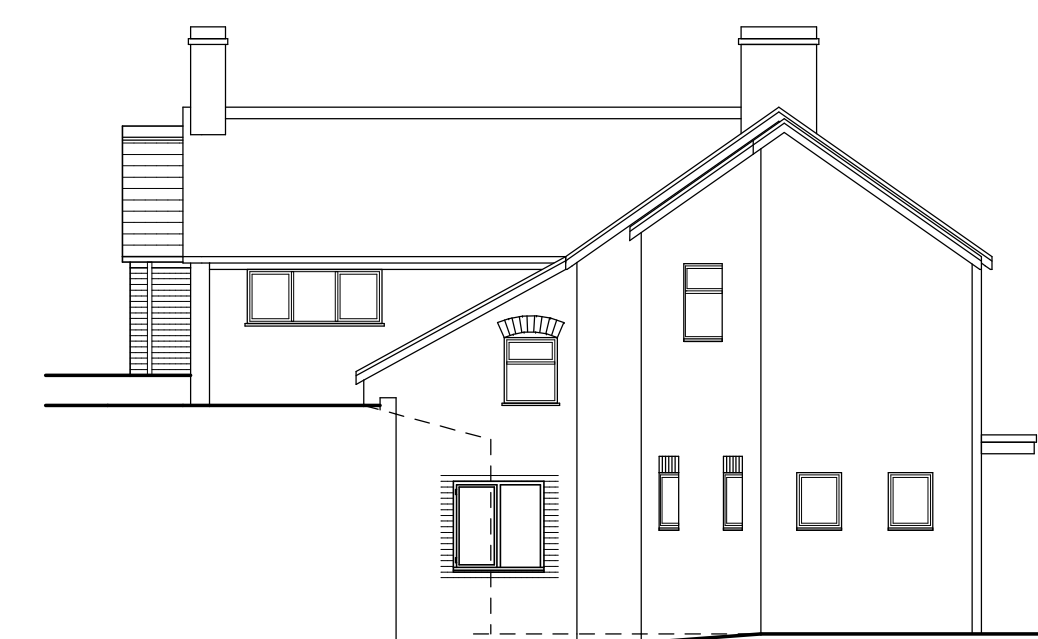


PROPOSED SIDE ELEVATION TO MAIN BLDG - WEST.

REVISION A. 08/2014. Front elevation of Unit 3 repositioned to achieve adequate visibility sightlines.

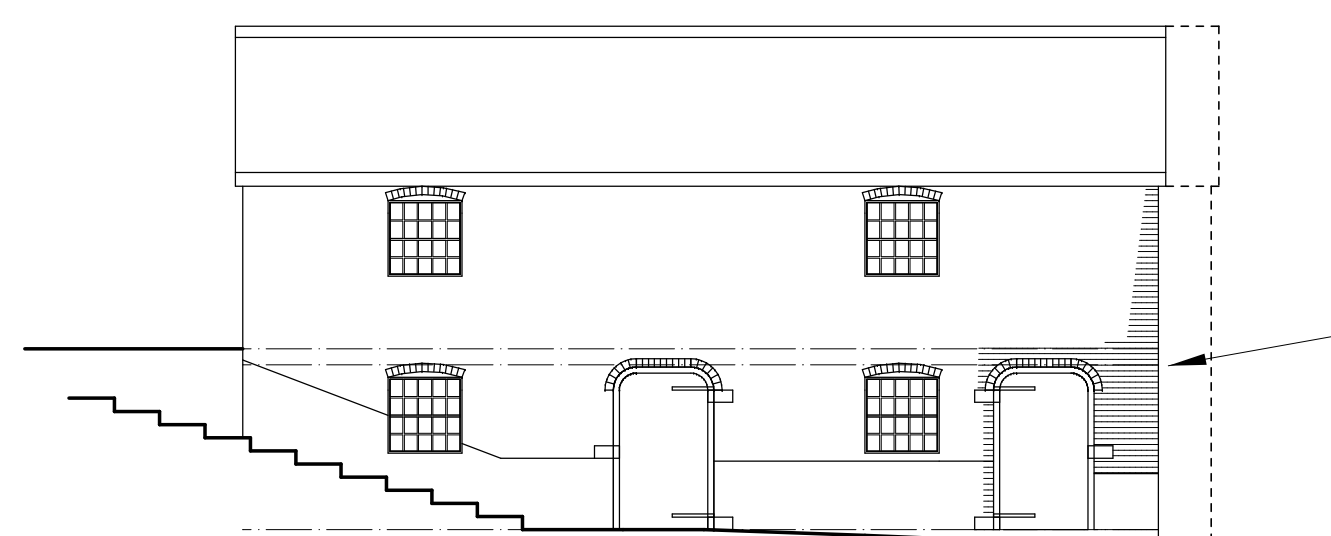

PROPOSED SIDE ELEVATION TO BARN - WEST.

NOTE.
Front elevation wall of Unit 3 is to be carefully dismantled and re-built with recycled materials 700mm behind the existing line in order to provide adequate Visibility Sightlines as indicated on Site Layout Drawing No. 10097.05A. Existing Stable Door opening is to be re-constructed in the new position using the original materials.

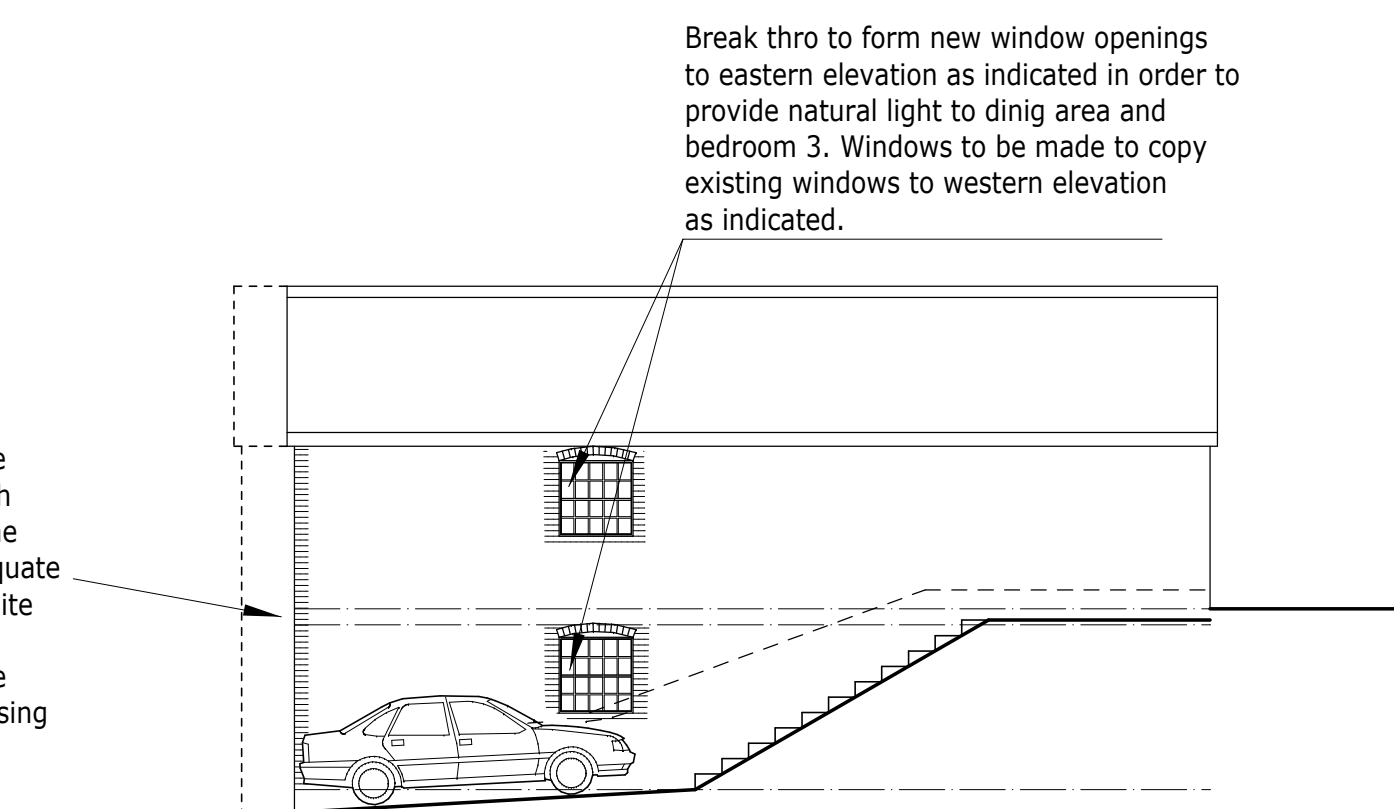

PROPOSED SIDE ELEVATION TO BARN - EAST.
Not indicating detached garage in foreground.

Project.	
PROPOSED CONVERSION OF PUBLIC HOUSE TO DWELLINGS at THE GREDINGTON ARMS, HOLT ROAD, WREXHAM, LL13 9SD.	
Client.	
Mr. D. Hughes-Whilding.	
Title.	
PROPOSED EXTERNAL ELEVATIONS.	
Drawing No.	
10097.04A.dsj	
Date.	Scale.
Jan 2014.	1:100@A1.
D.S. Jones & Co.	
Architectural & Planning Consultants. The Cottage, 11, Salisbury Road, Wrexham, LL13 7AS. Tel : 01978 469662 / 07880 874522. E : dsjonesandco@live.co.uk	