



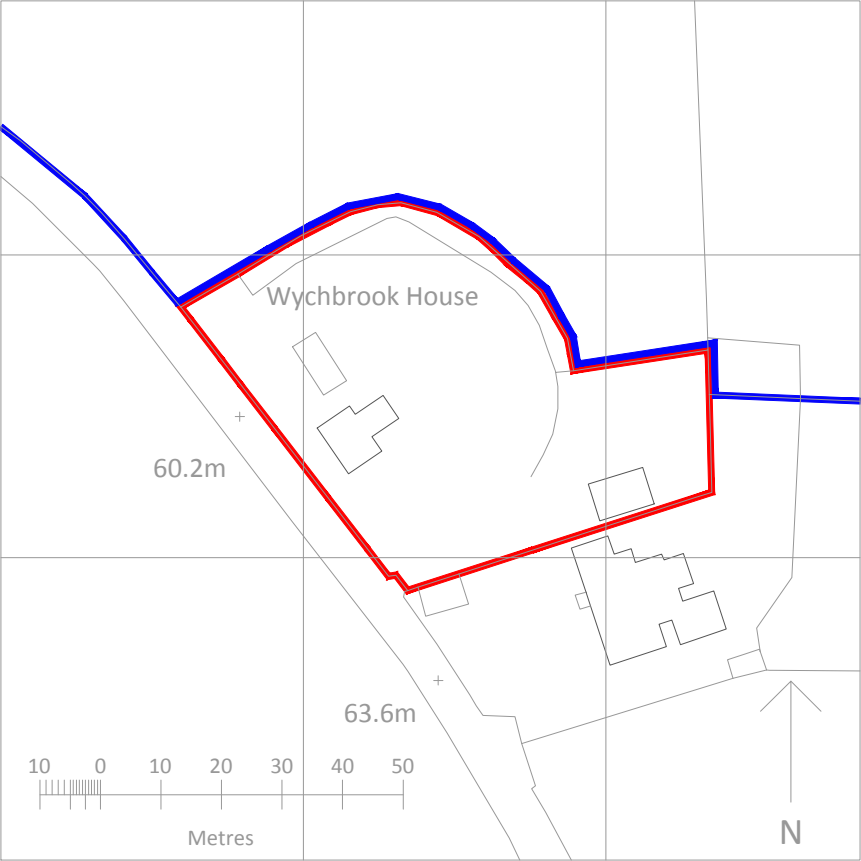

SITE LOCATION PLAN 1:1250

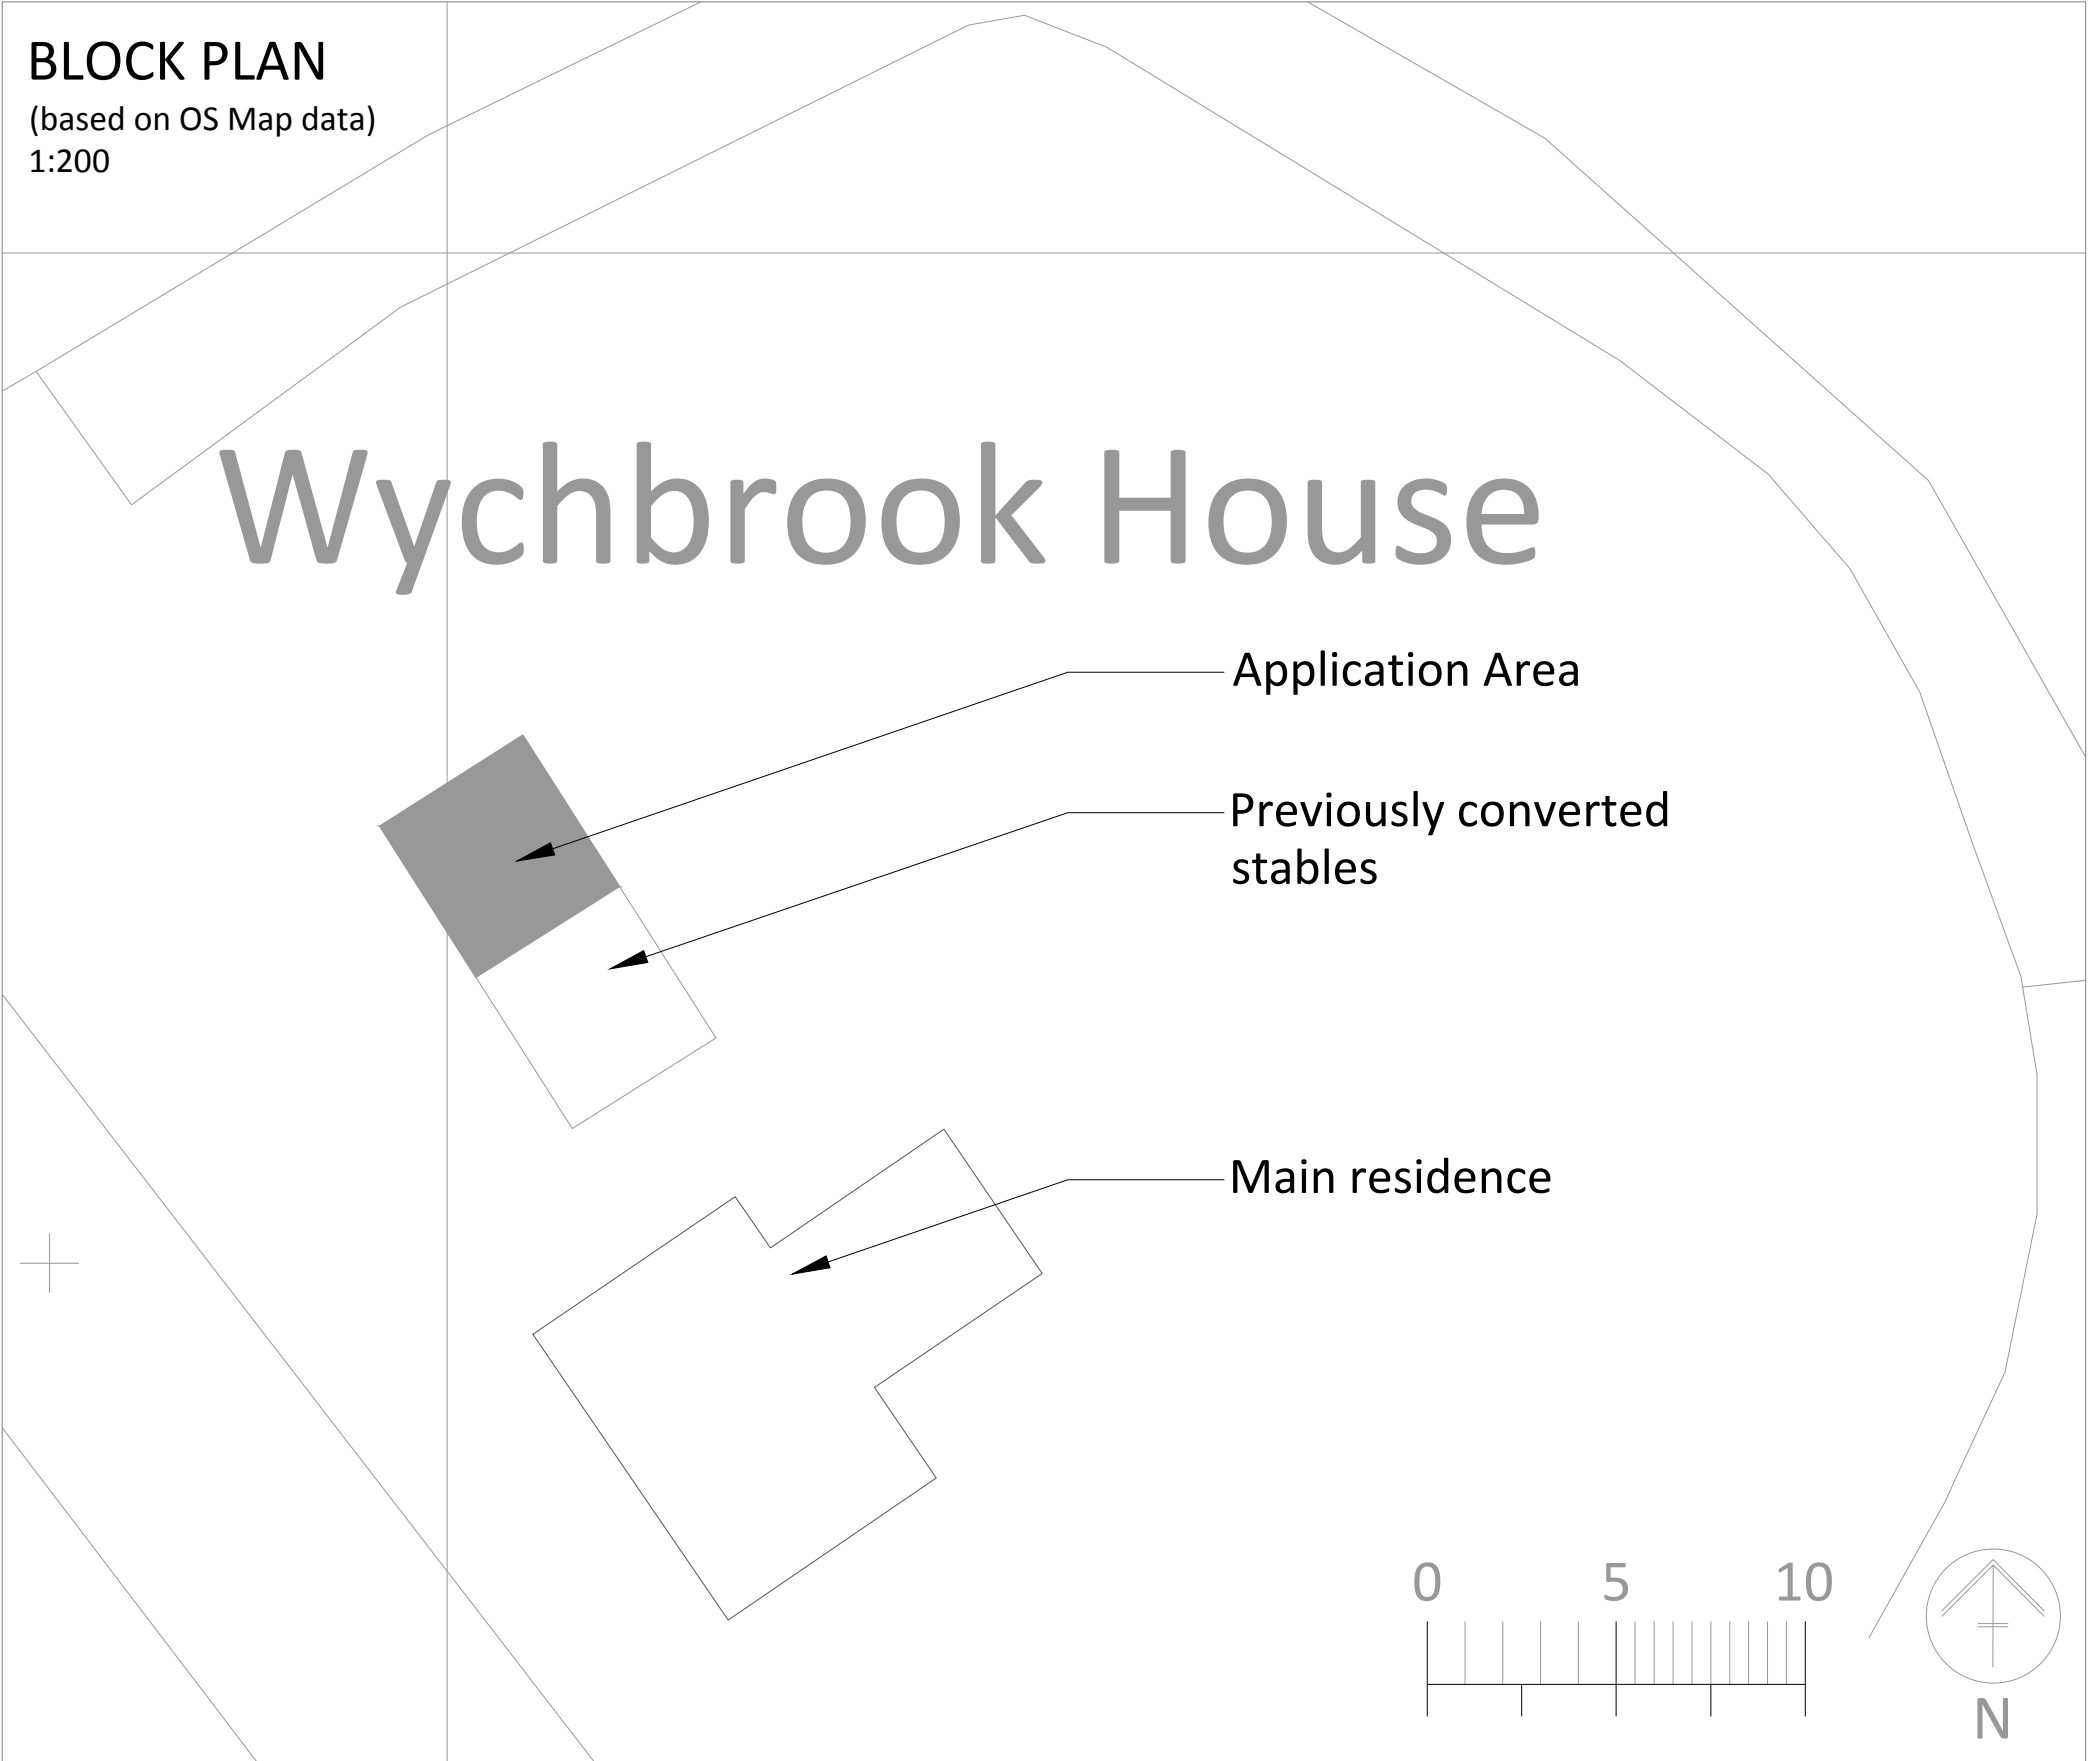

PACE | ARCHITECTURE

T | 07964 736 546 E | info@pace-architecture.co.uk
W | www.pace-architecture.co.uk

RIBA Royal Institute of British Architects

CLIENT	Mrs Pearson		
PROJECT	Farm Building conversion to Holiday Let at Highbrooke House, Higher Wych, SY14 7JT		
DRAWING TITLE	SITE PLANS		
DRAWING NO.	1160 . P . 001	SHEET	A3
DATE	July 2020	SCALE	various