


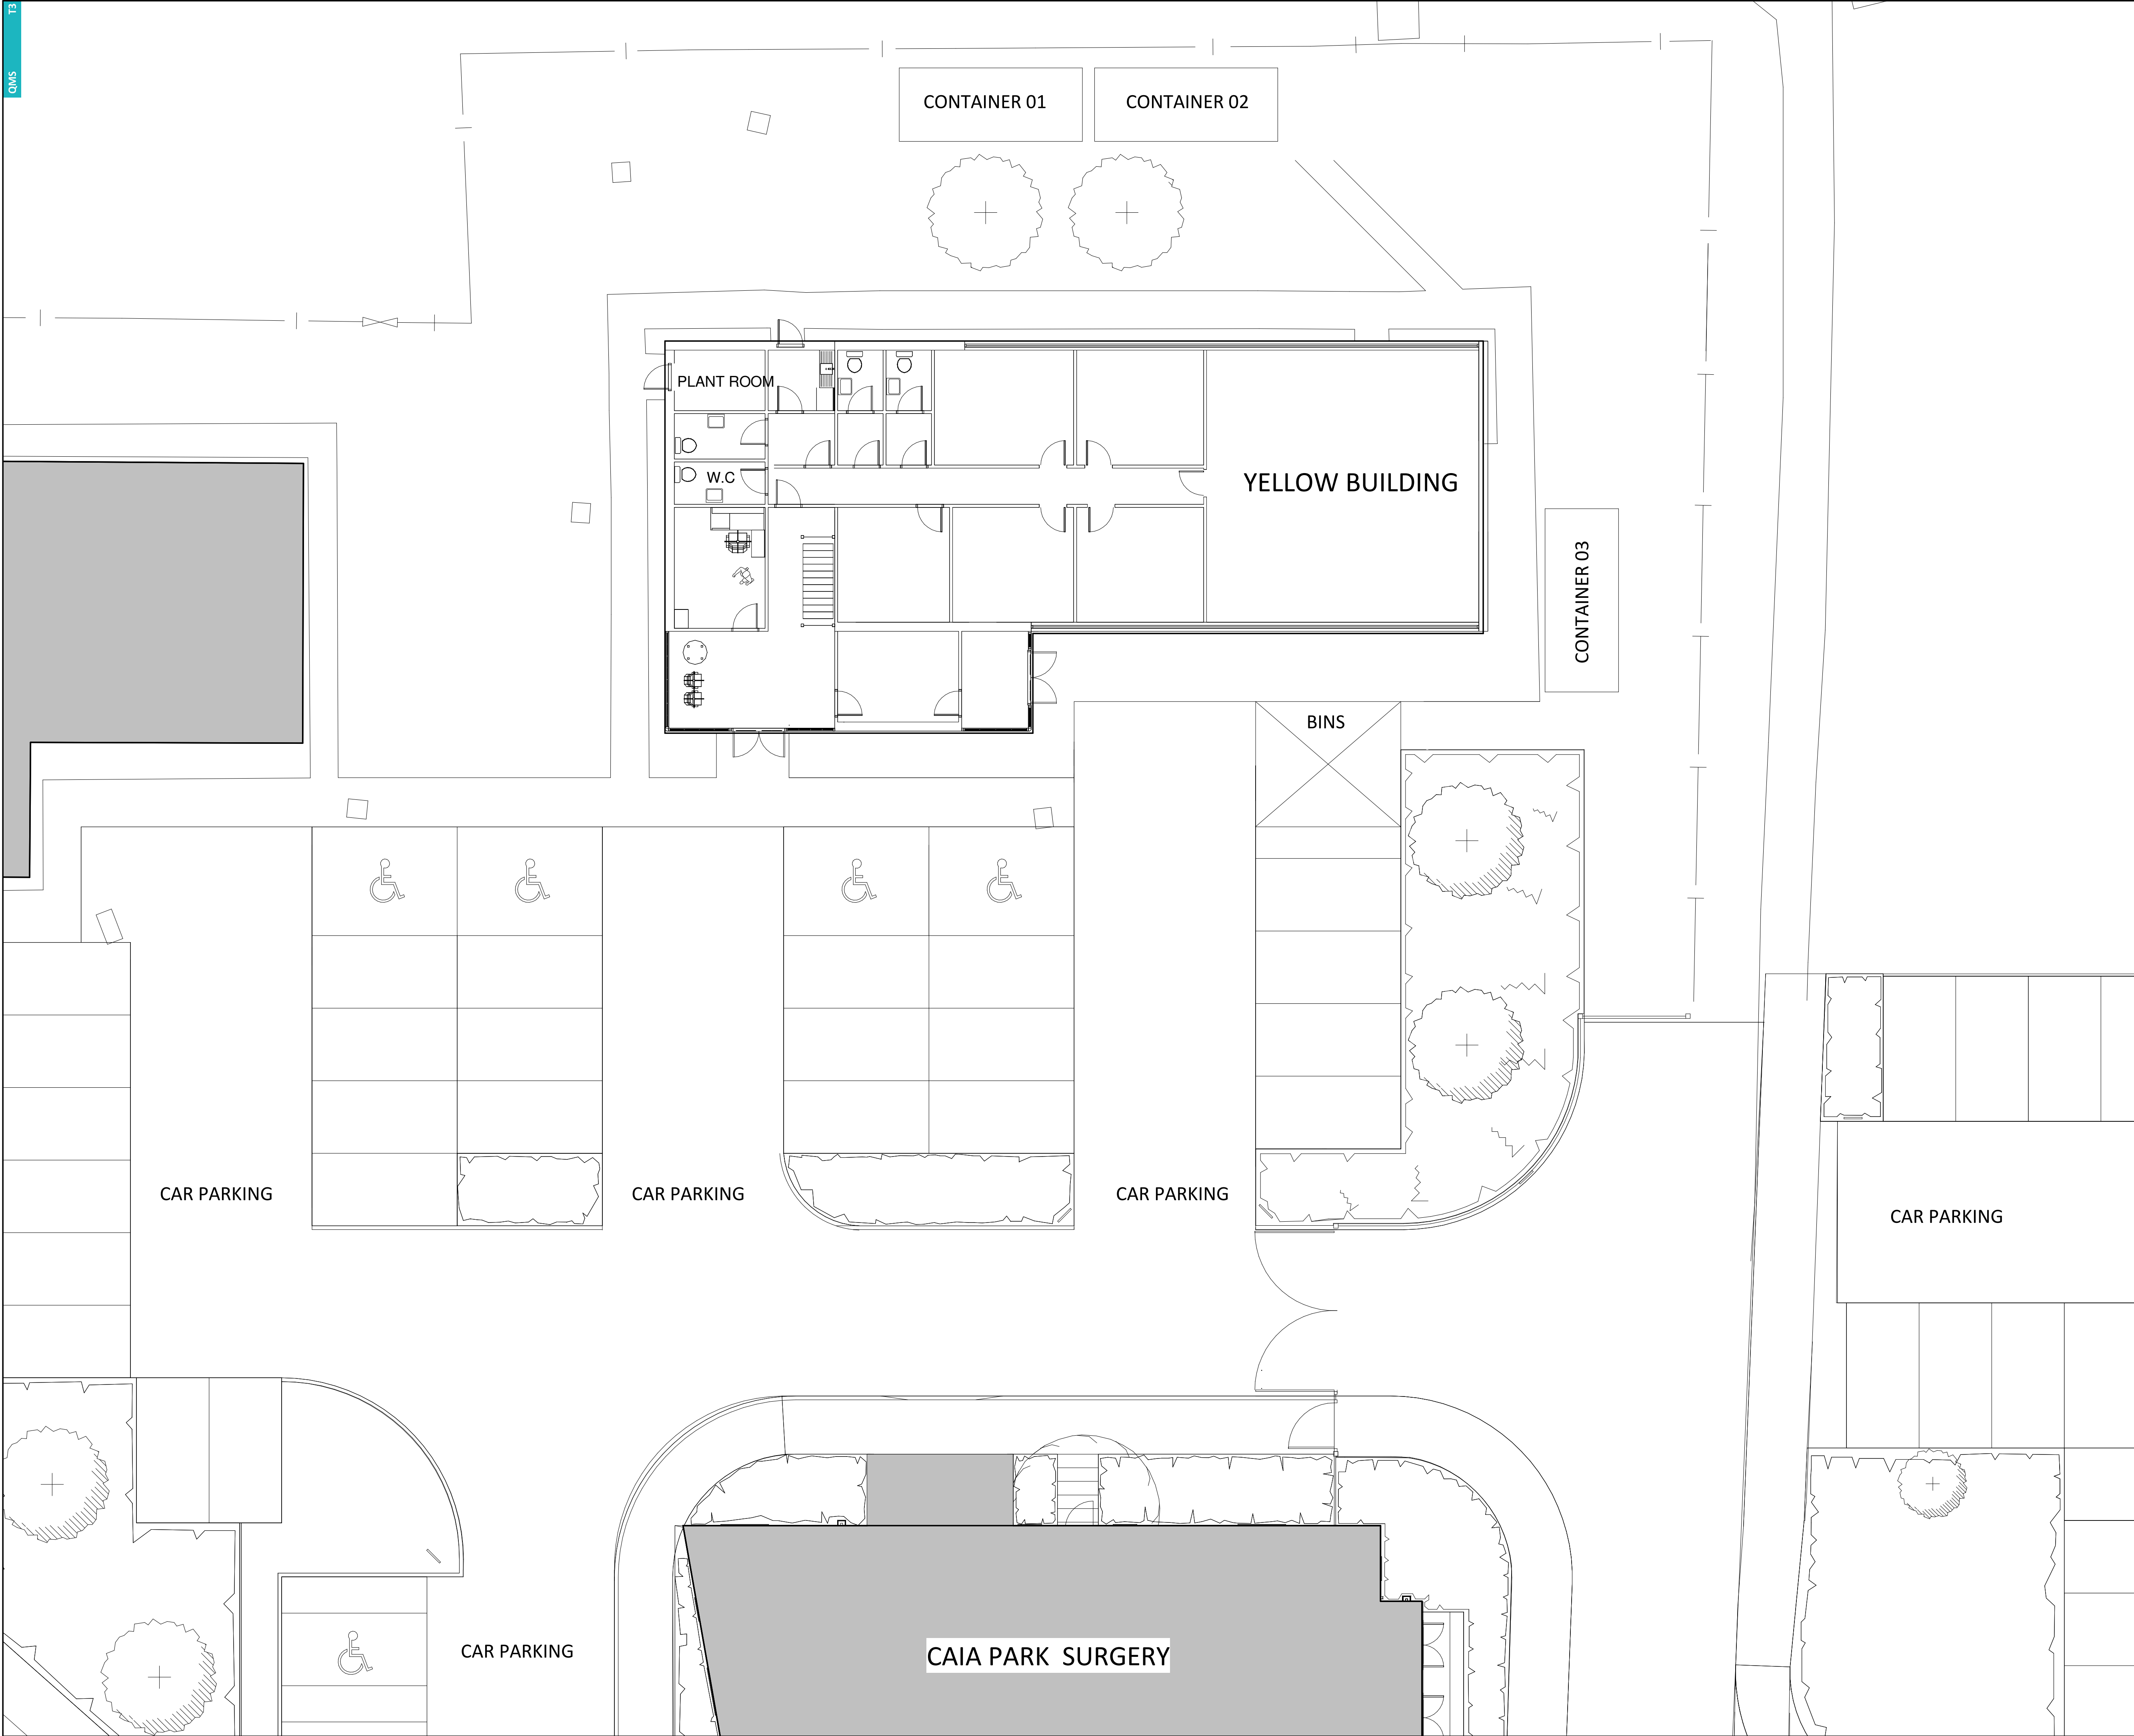

General Notes

1. Contractor to verify all dimensions and check level datums on site
2. All of the designs are the sole property of TACP Architects Ltd and may not be used without their written agreement
3. All prints, specifications and their copyright are the property of TACP Architects Ltd
4. Do not scale off drawings
5. All dimensions shall be checked on site before commencement of shop drawings, manufacture and all discrepancies must be reported to TACP Architects Ltd

Risk Assessments

Revisions

[illegible]

Consultants

Client

Caia Park Partnership

Project Title

Caia Park Community Centre (Storage Containers)

Drawing Title

Existing Site Plan

Scale 1 : 100@A1	Date 20/07/20	Drawn By MR	Checked By MG	Office Wrexham
Job Number 20025		Drawing Number EX-01		Revision

TACP Architects Ltd
Pembroke House
Ellice Way, Wrexham Technology Park
Wrexham, LL13 7YT
01978 291161

admin@tacparchitects.co.uk

www.tacparchitects.co.uk

Architecture • Interior Design • Healthcare Planning • Conservation • Masterplanning • Sustainable Design

