


FRONT ELEVATION

SIDE ELEVATION

REAR ELEVATION


END ELEVATION

SCALE:1:200

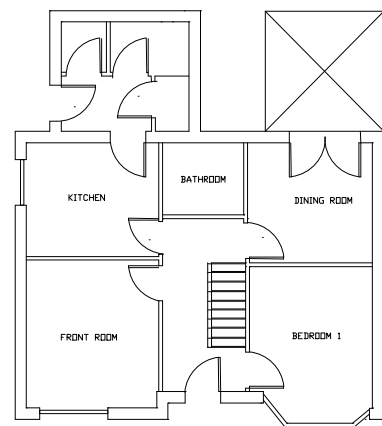


GROUND FLOOR


SCALE:1:200

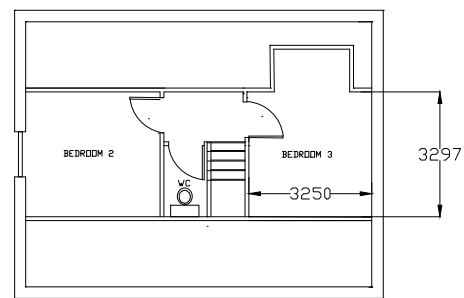


FIRST FLOOR

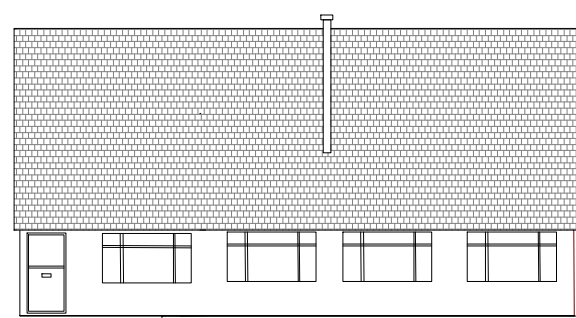

AVONLEA

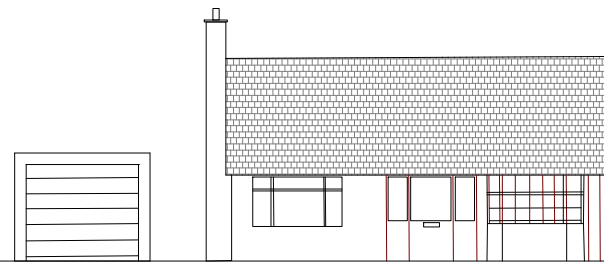

HIGHCLERE

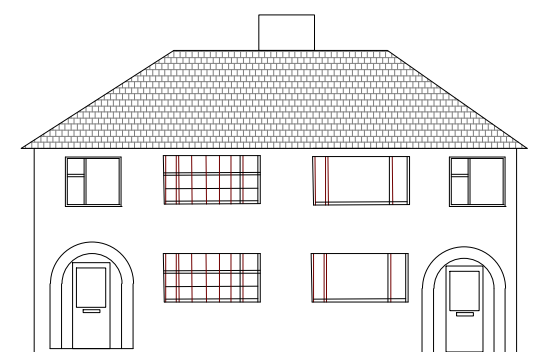

ST ANTON

LYNDAL

EXISTING FRONT ASPECT

SCALE:1:200

ISO A3

EXISTING ELEVATIONS

DWG No: BURTON 002

Client:- Humphreys Property Ltd
Project:- Extending existing property

Planning Reference P/2020/0538

Highclere, Burton Road, Rossett
Wrexham, LL12 0HU