

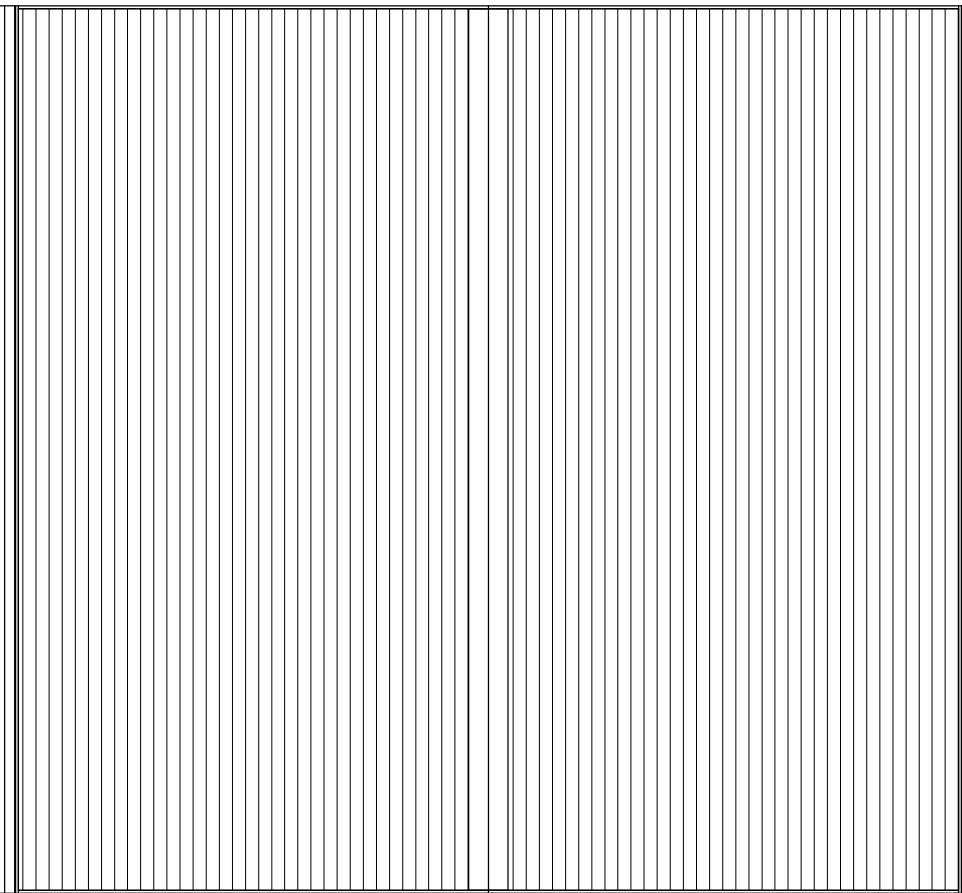
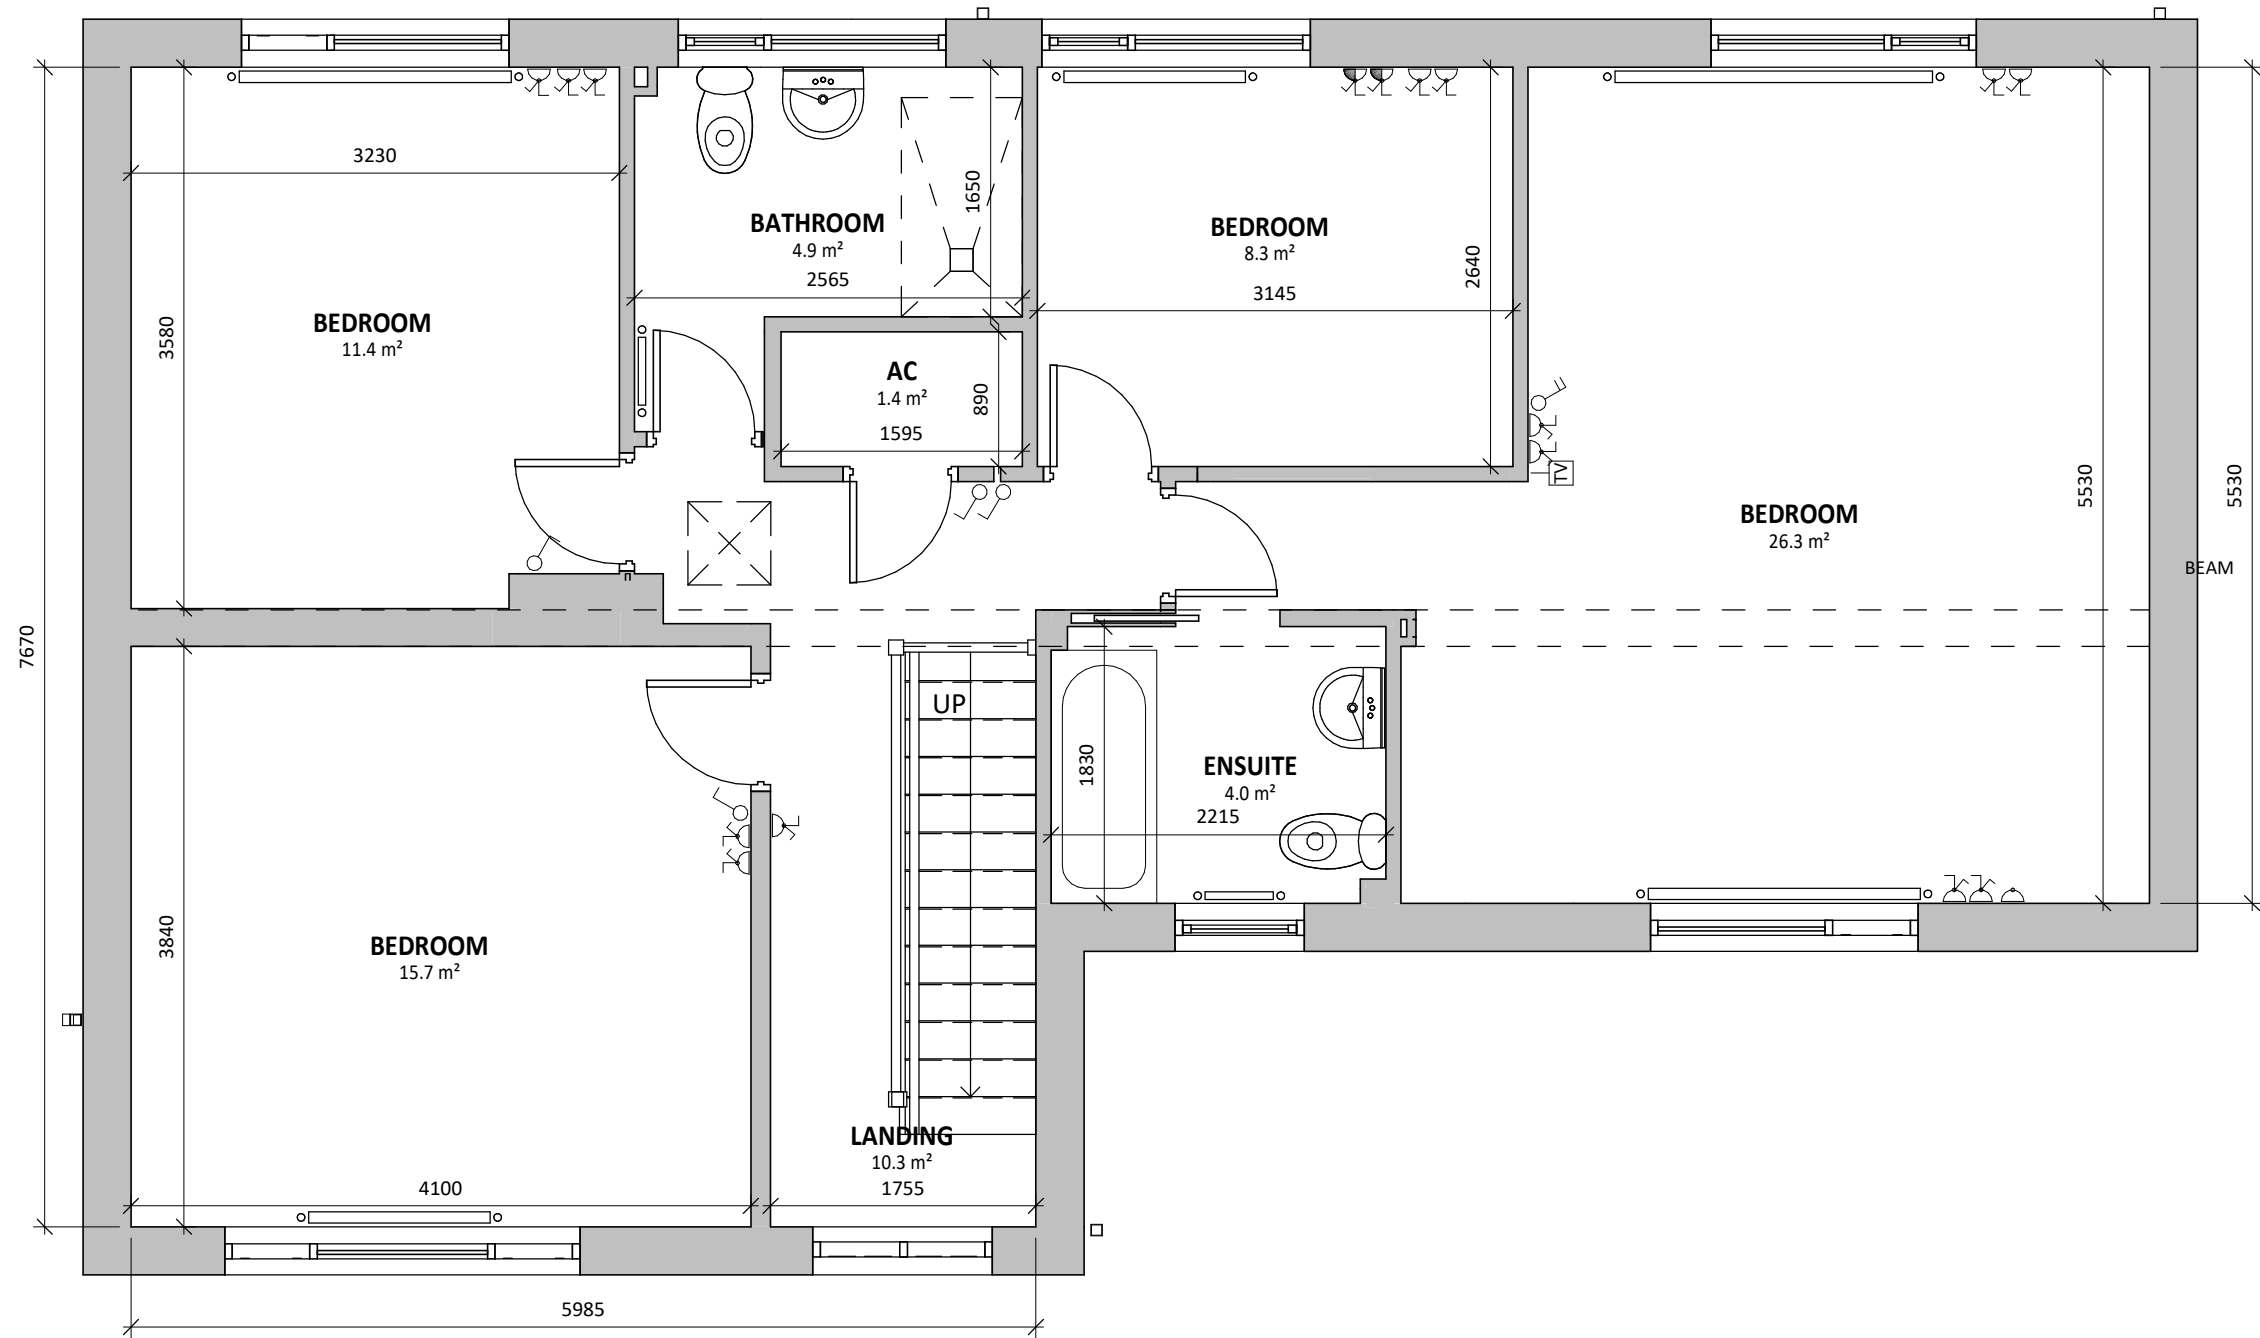


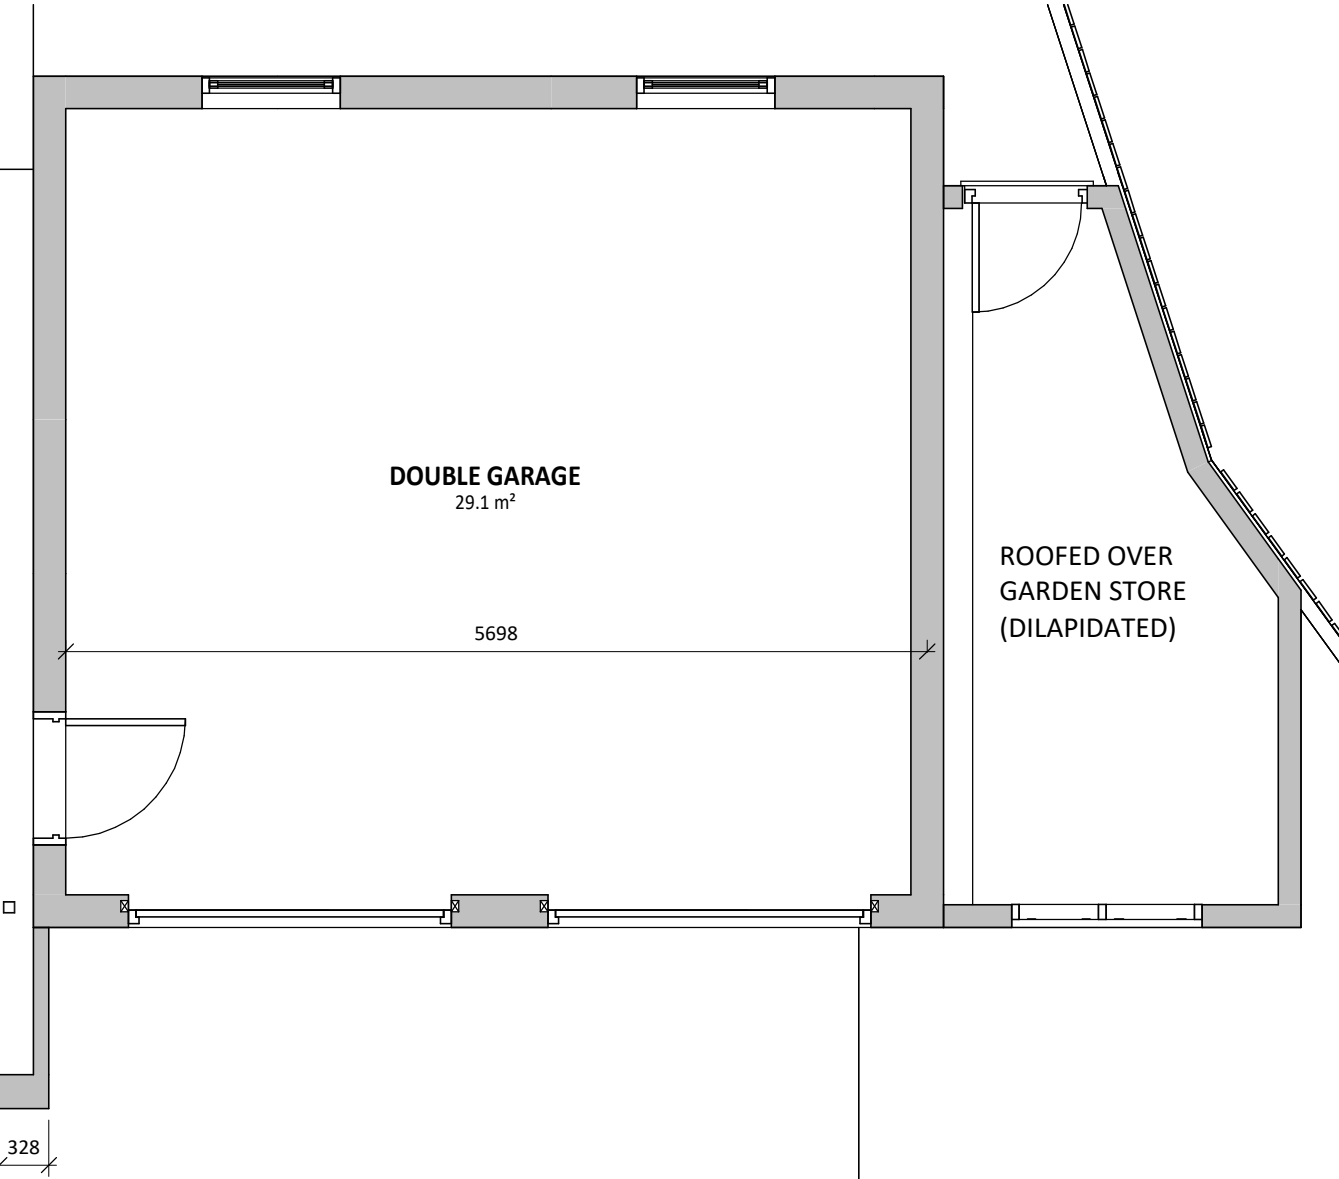

FIRST FLOOR PLAN

SCALE: 1 : 50

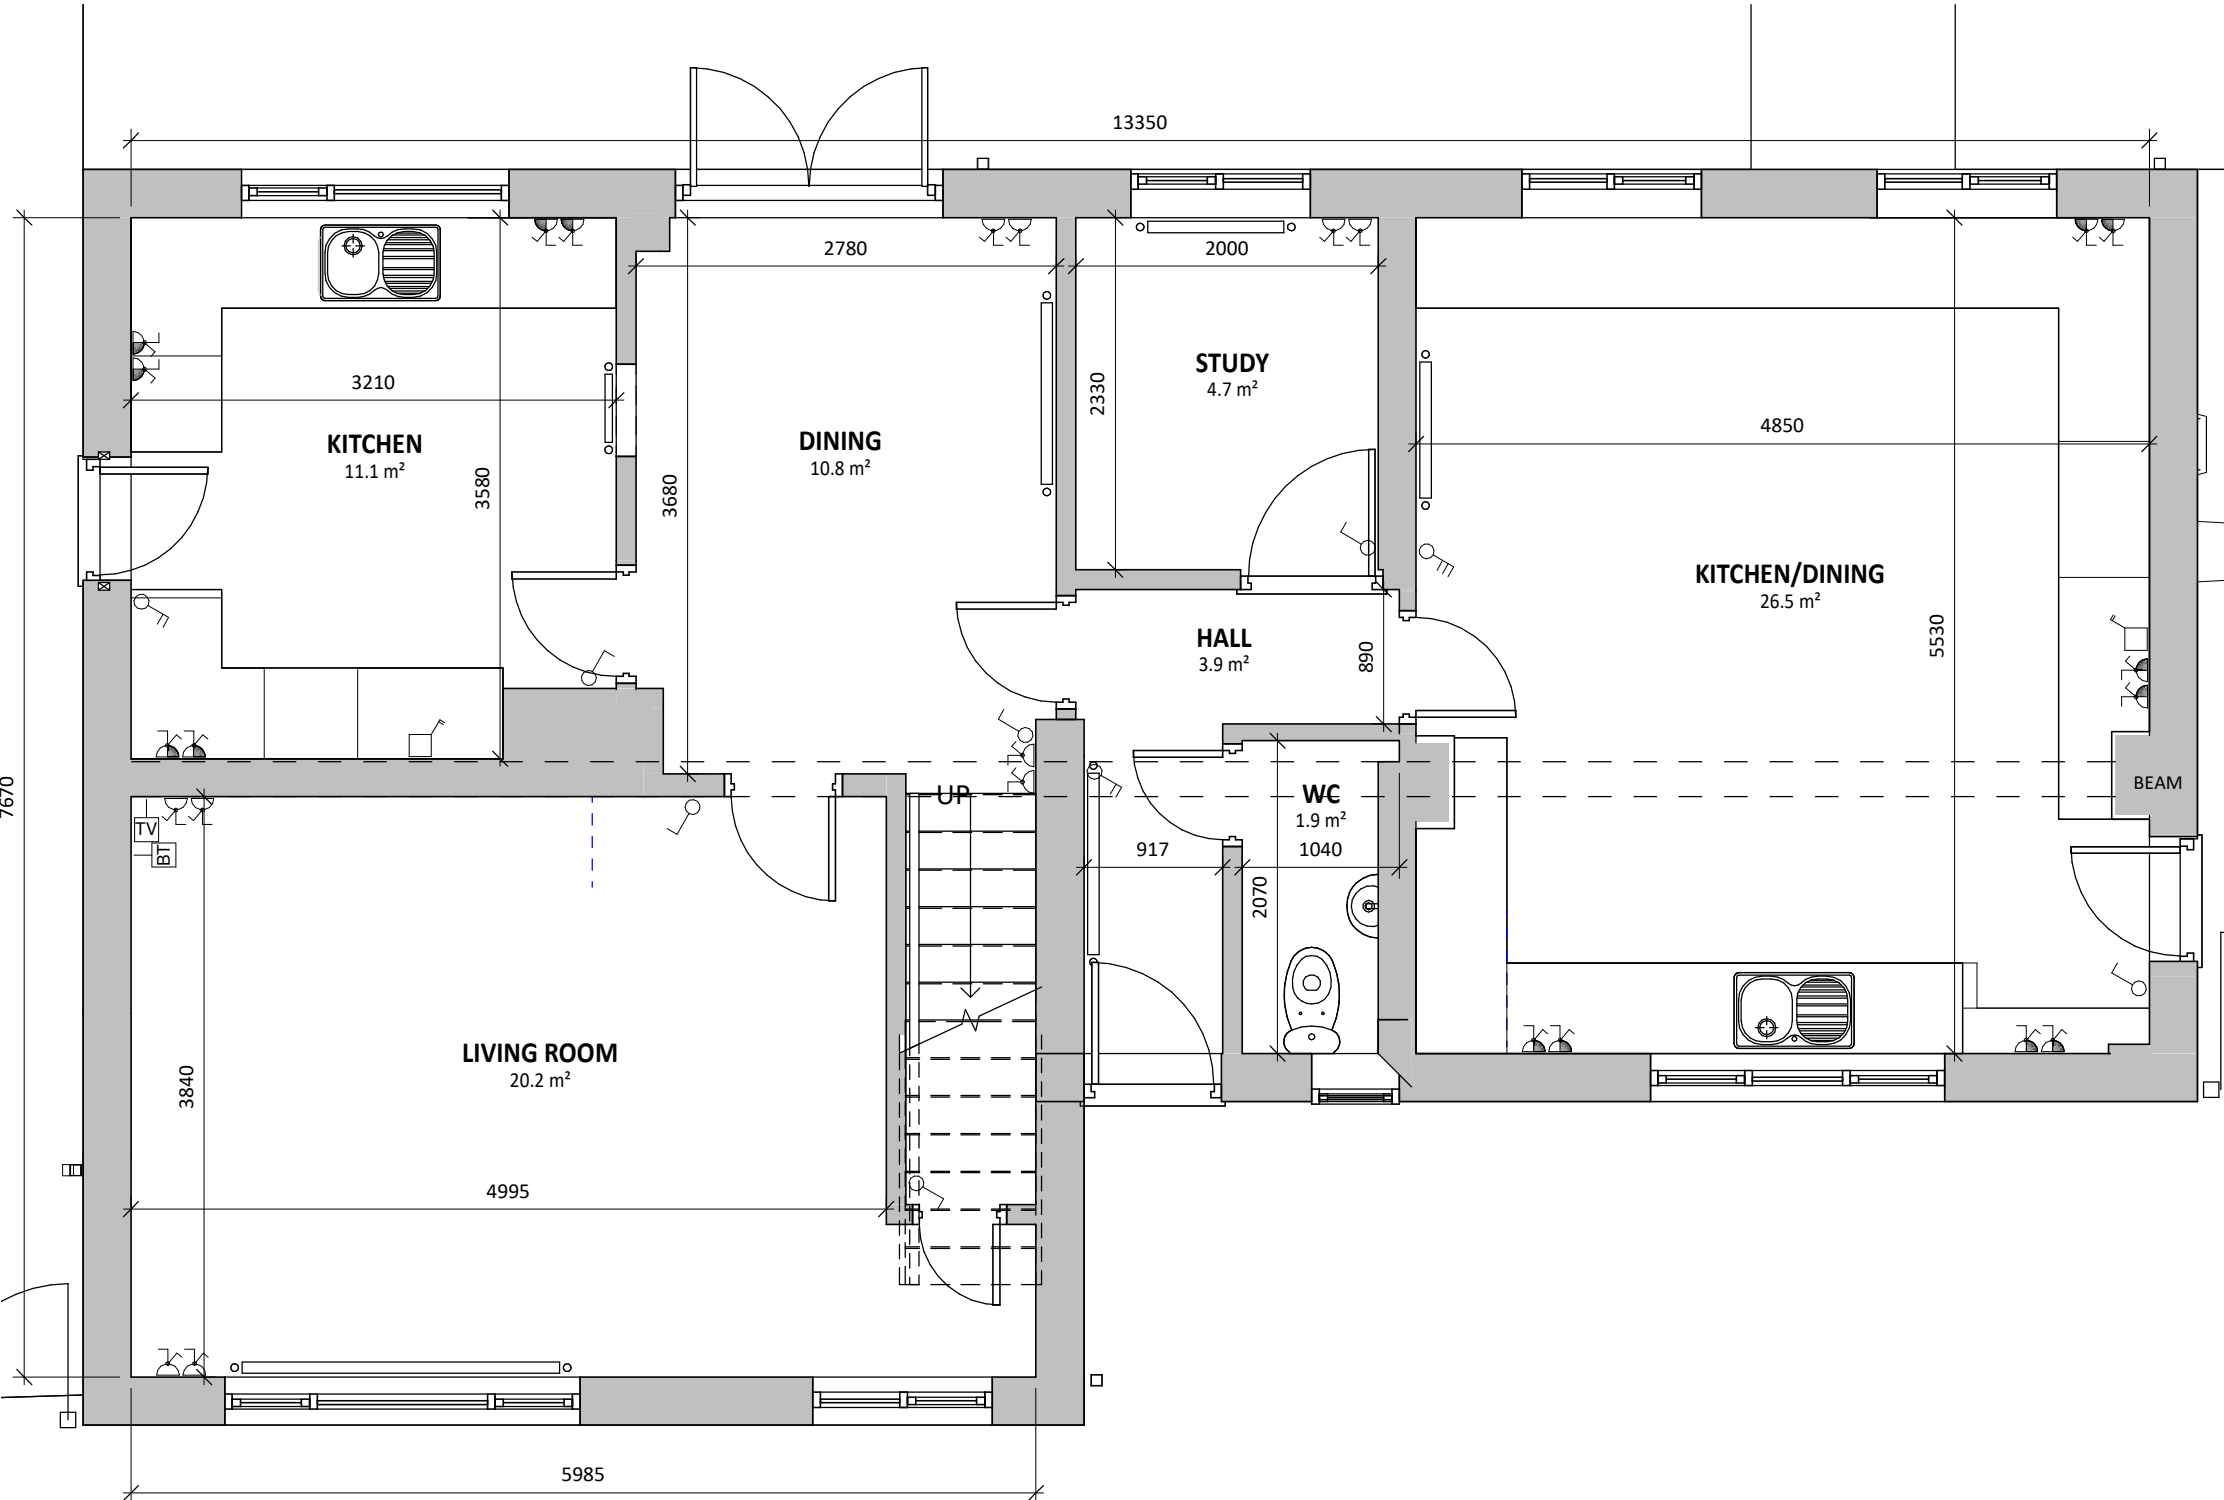

GROUND FLOOR PLAN

SCALE: 1 : 50

D	NMA APPLICATION RE	06/07/20	MG
C	BOUNDARY ALIGNMENT		
C	CONSTRUCTION ISSUE	27/05/20	MG
B	BUILDING REGS	03/12/19	MG
B	APPLICATION		
A	PLANNING APPLICATION	04/11/19	MG

REV	DESCRIPTION	DATE	BY

THIS DRAWING IS THE COPYRIGHT OF AINSLEY GOMMON ARCHITECTS.
CHECK ALL DIMENSIONS ON SITE. DISCREPANCIES TO BE NOTIFIED TO ARCHITECT.
ELEMENTS OF STRUCTURE SHOWN ARE INDICATIVE AND FOR GUIDANCE.
FINAL DESIGN TO BE AS STRUCTURAL ENGINEERS DETAILS AND SPECIFICATION.
DO NOT SCALE FROM THIS DRAWING. WORK TO FIGURED DIMENSIONS ONLY.

PROJECT
58 FFORDD GLYN, WREXHAM
LL13 7QW
for FIRST CHOICE HOUSING

DRAWING TITLE
EXISTING FLOOR PLANS

SCALE	@A2	DATE	DRAWN	CHECKED
	1 : 50	09/04/19	RW	MG

DRAWING STATUS
FOR CONSTRUCTION

JOB No	DRAWING No	REVISION
C976	03	D

AG | **A** AINSLEY GOMMON ARCHITECTS

THE OLD POLICE STATION, 15 GLYNNE WAY, HAWARDEN, CH5 3NS
Tel: 01244 537 100 | wales@agarchitects.co.uk | www.agarchitects.co.uk
Ainsley Gommon Architects Ltd. Registered in England & Wales No.4187948
Registered Office: 1 Price Street, Hamilton Square, Birkenhead CH41 6JN