



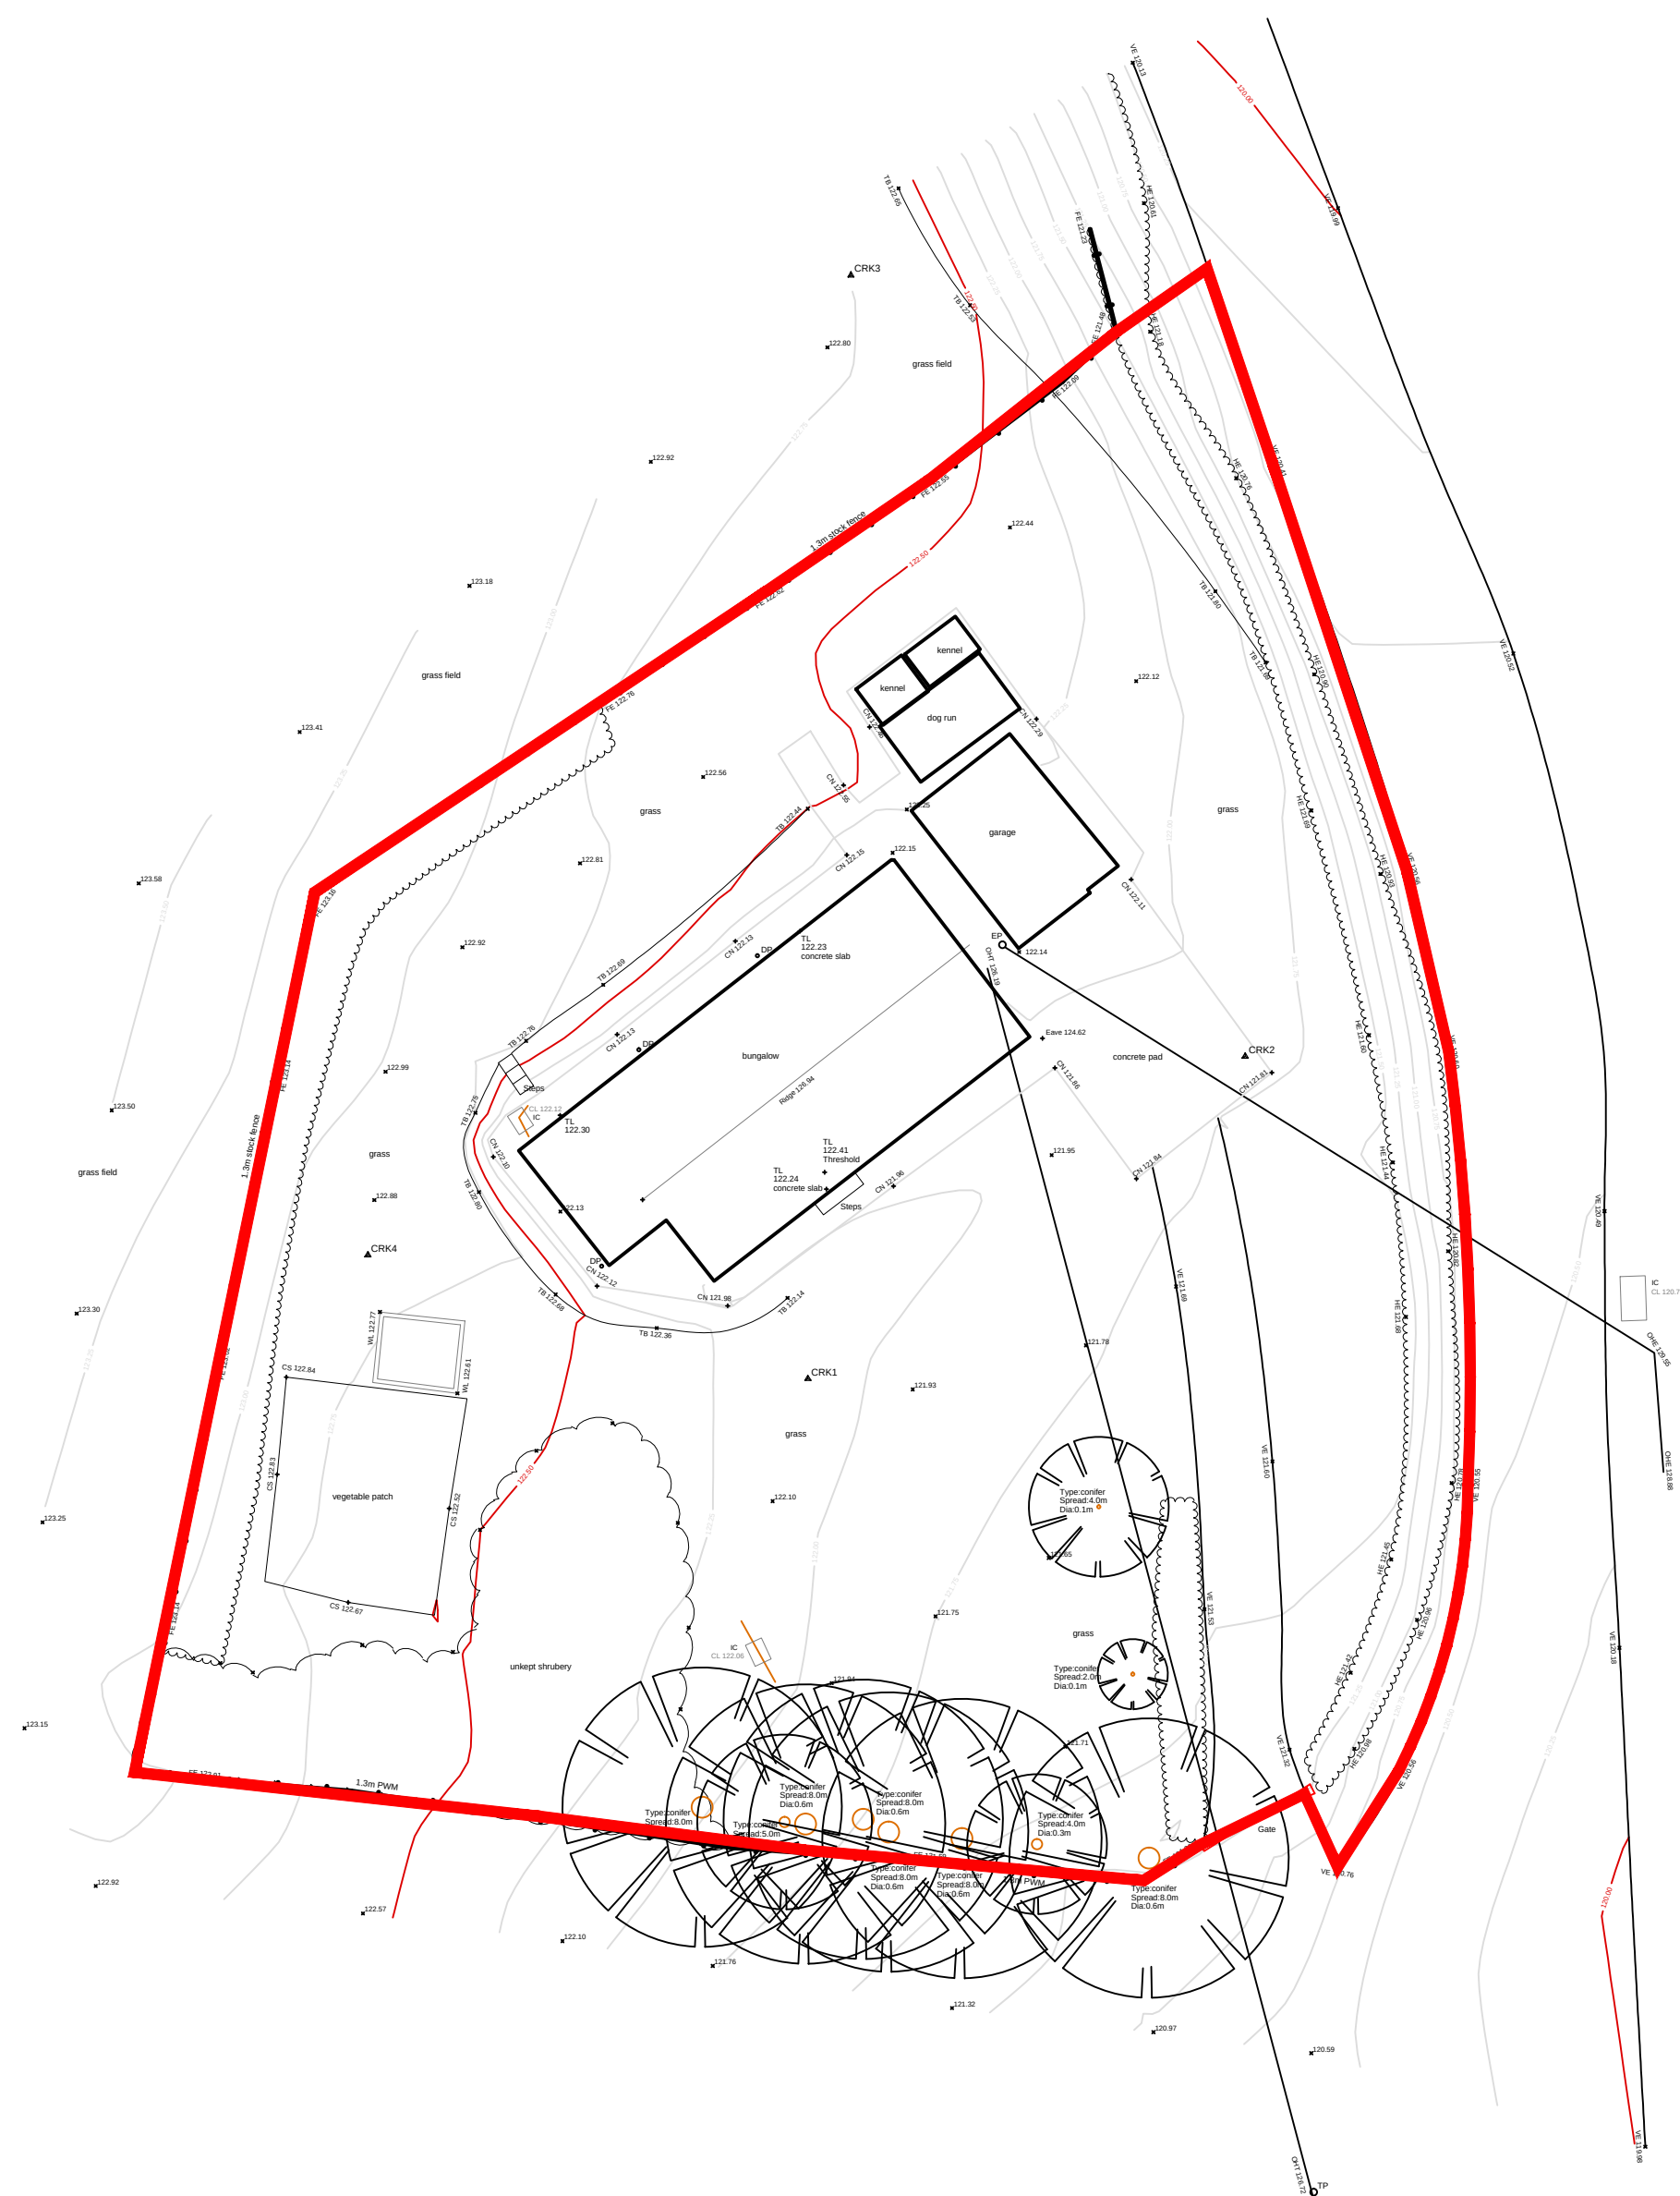

EXISTING SITE PLAN (1:200)

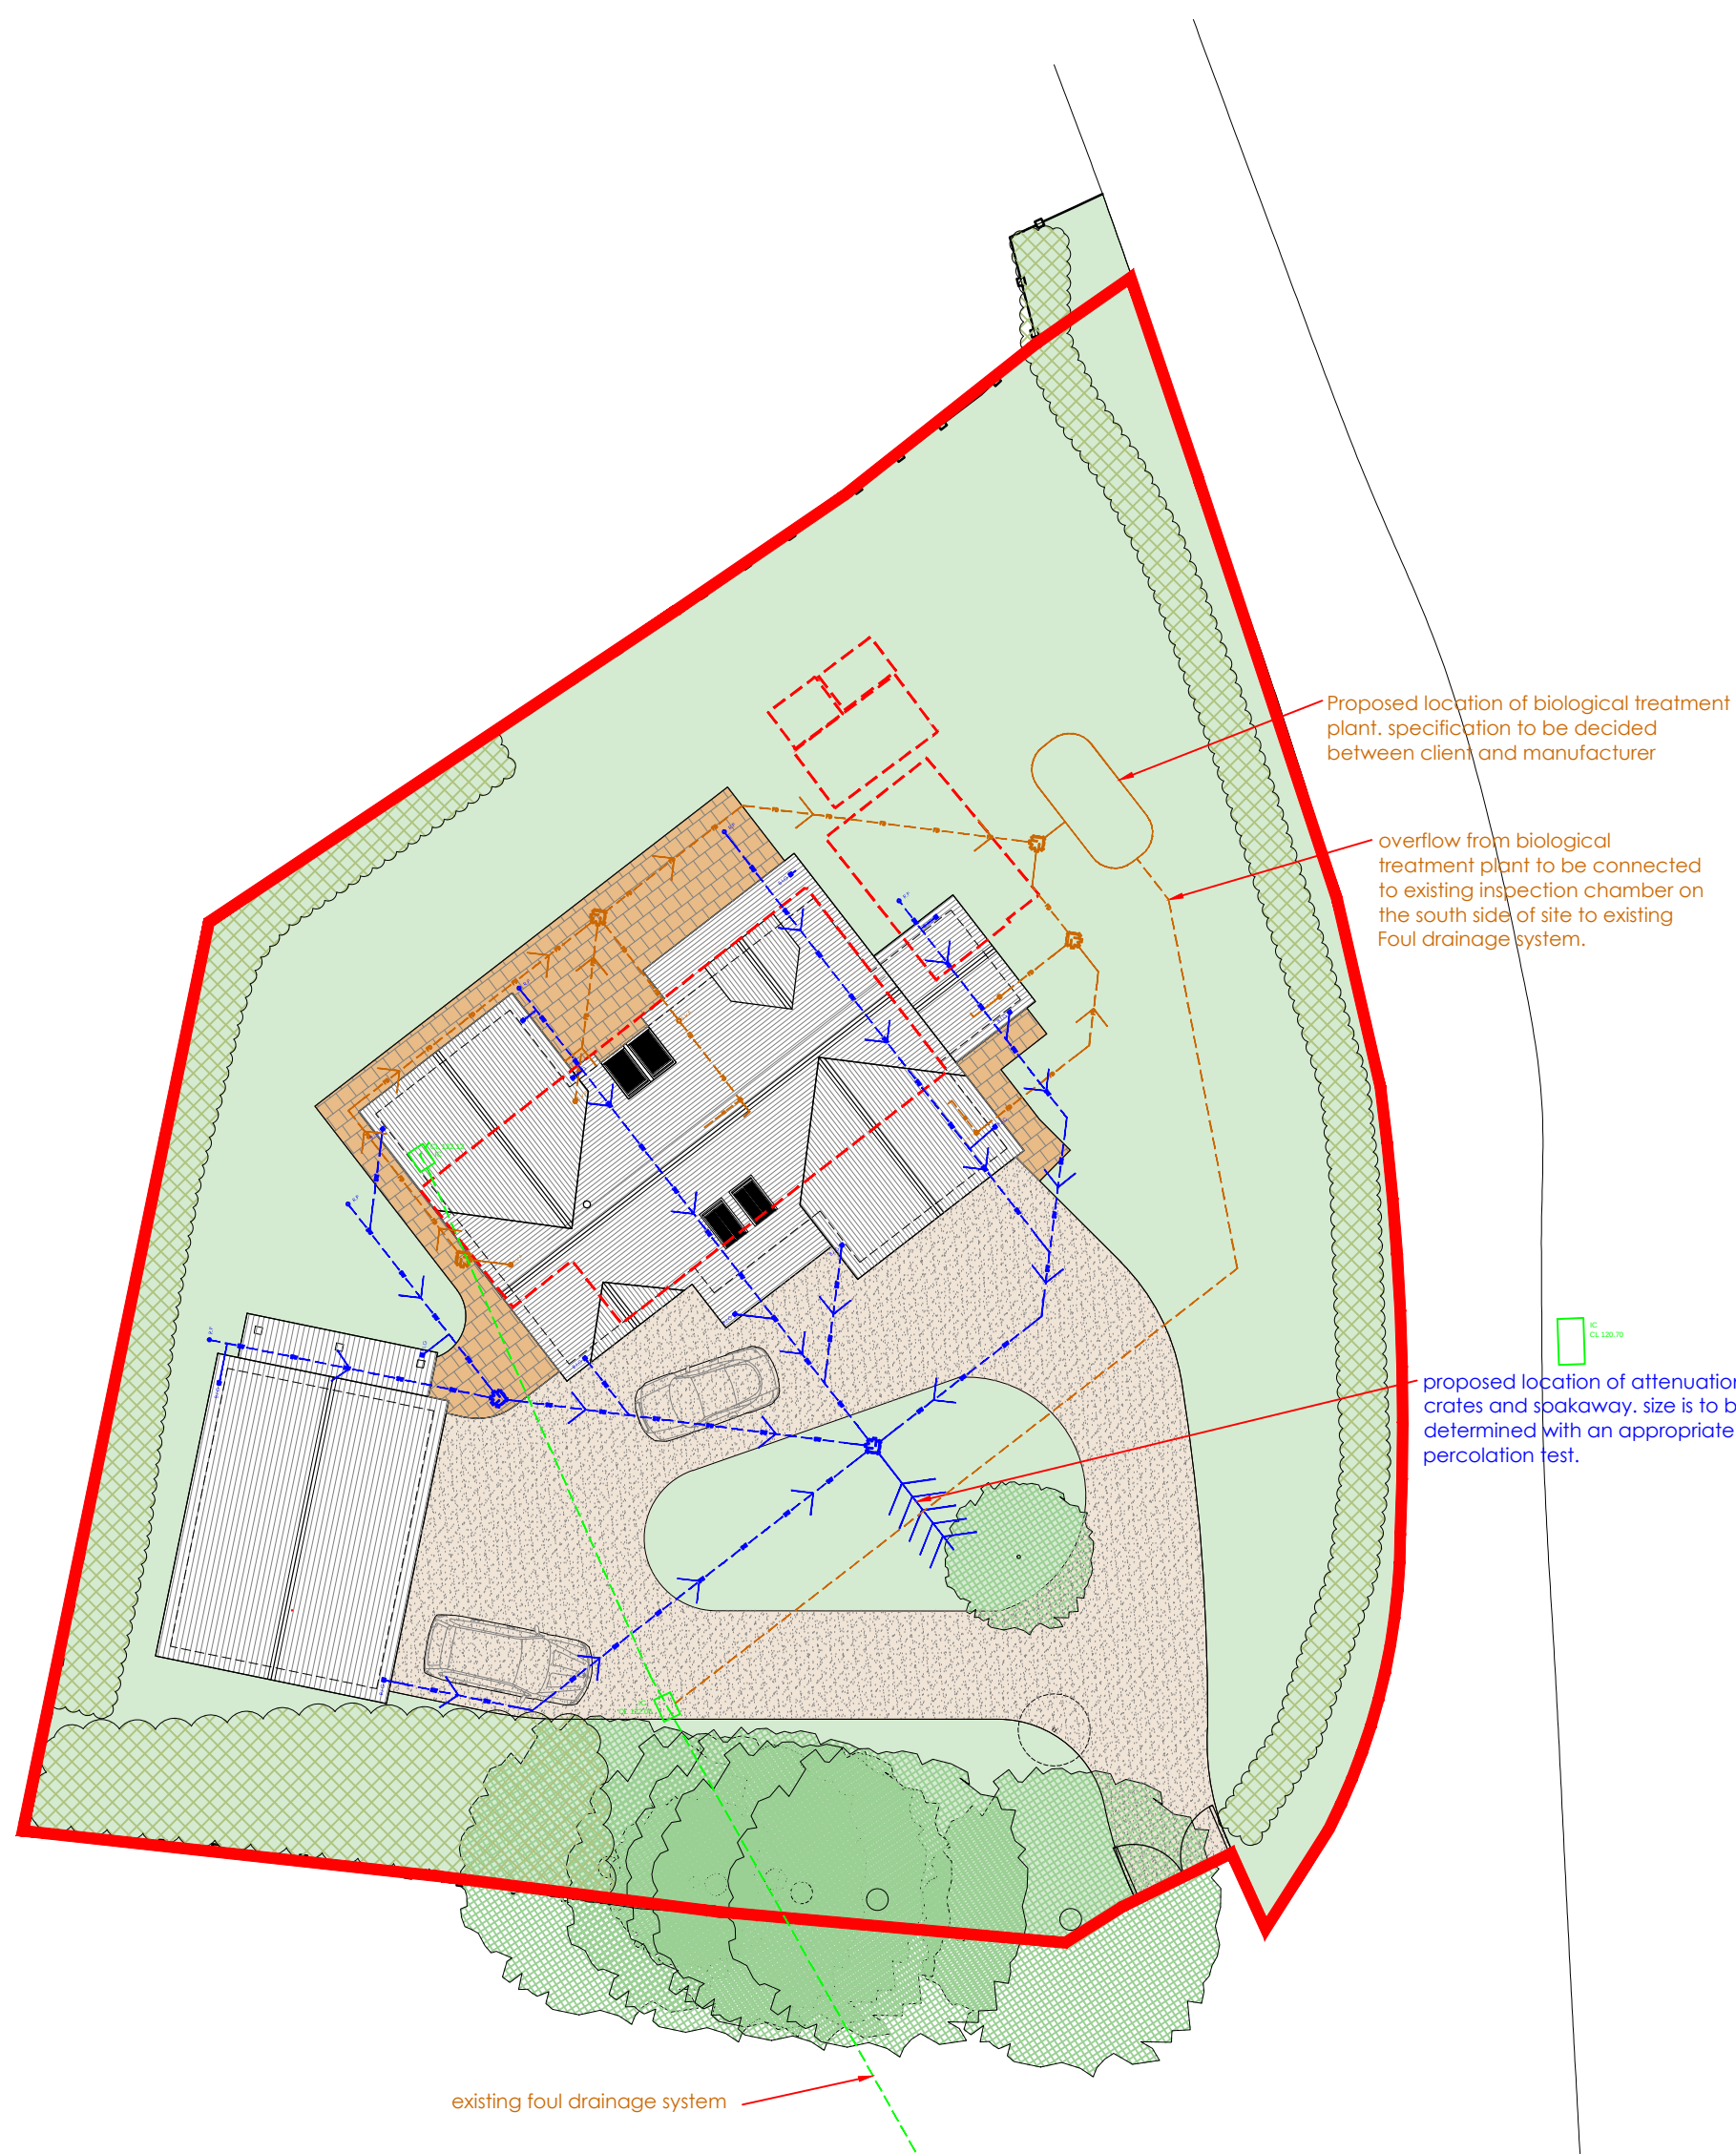

PROPOSED SITE PLAN (1:200)
(redline indicates the existing buildings)

Note:

All dimensions must be checked on site and not scaled from this drawing.

Drawings and designs are subject to Engineer's comments

This drawing, its contents and all information relating to the design herein depicted is the copyright of Benchmark Design Build Ltd . It may be used once only for its intended purpose under a contract with Benchmark Design Build Ltd , Benchmark Design & Build LLP, Oakworth Homes Ltd or Oakworth Group Companies. This drawing and information shall not be used in connection with the erection in full or part of this building unless the building to be erected or the components supplied by Benchmark Design Build Ltd and Oakworth Homes Ltd.



REVISION:

PLANNING

PROJECT NAME:

2A LLWYN-Y-CIL, CHIRK, WREXHAM

CLIENT:

MR & MRS A. ROGERS

DRAWING TITLE:

EXISTING & PROPOSED SITE PLAN

DRAWING SCALE(S):

1:200 @ A1

DRAWING No:

AR-PL-001.2



Benchmark Design Build Ltd
SUITE 5, STARGATE BUSINESS CENTRE, FARADAY DRIVE,
BRIDGNORTH, SHROPSHIRE, WV15 5BA
T: 0800 060 7920 01746 762 222 0114 261 1150
W: WWW.BENCHMARKDESIGN.CO.UK
E: INFO@BENCHMARKDESIGN.CO.UK

DATE: MAR. 2020	DRAWN BY: K.H	CHECKED BY: M.T	REVISION: *
--------------------	------------------	--------------------	----------------