


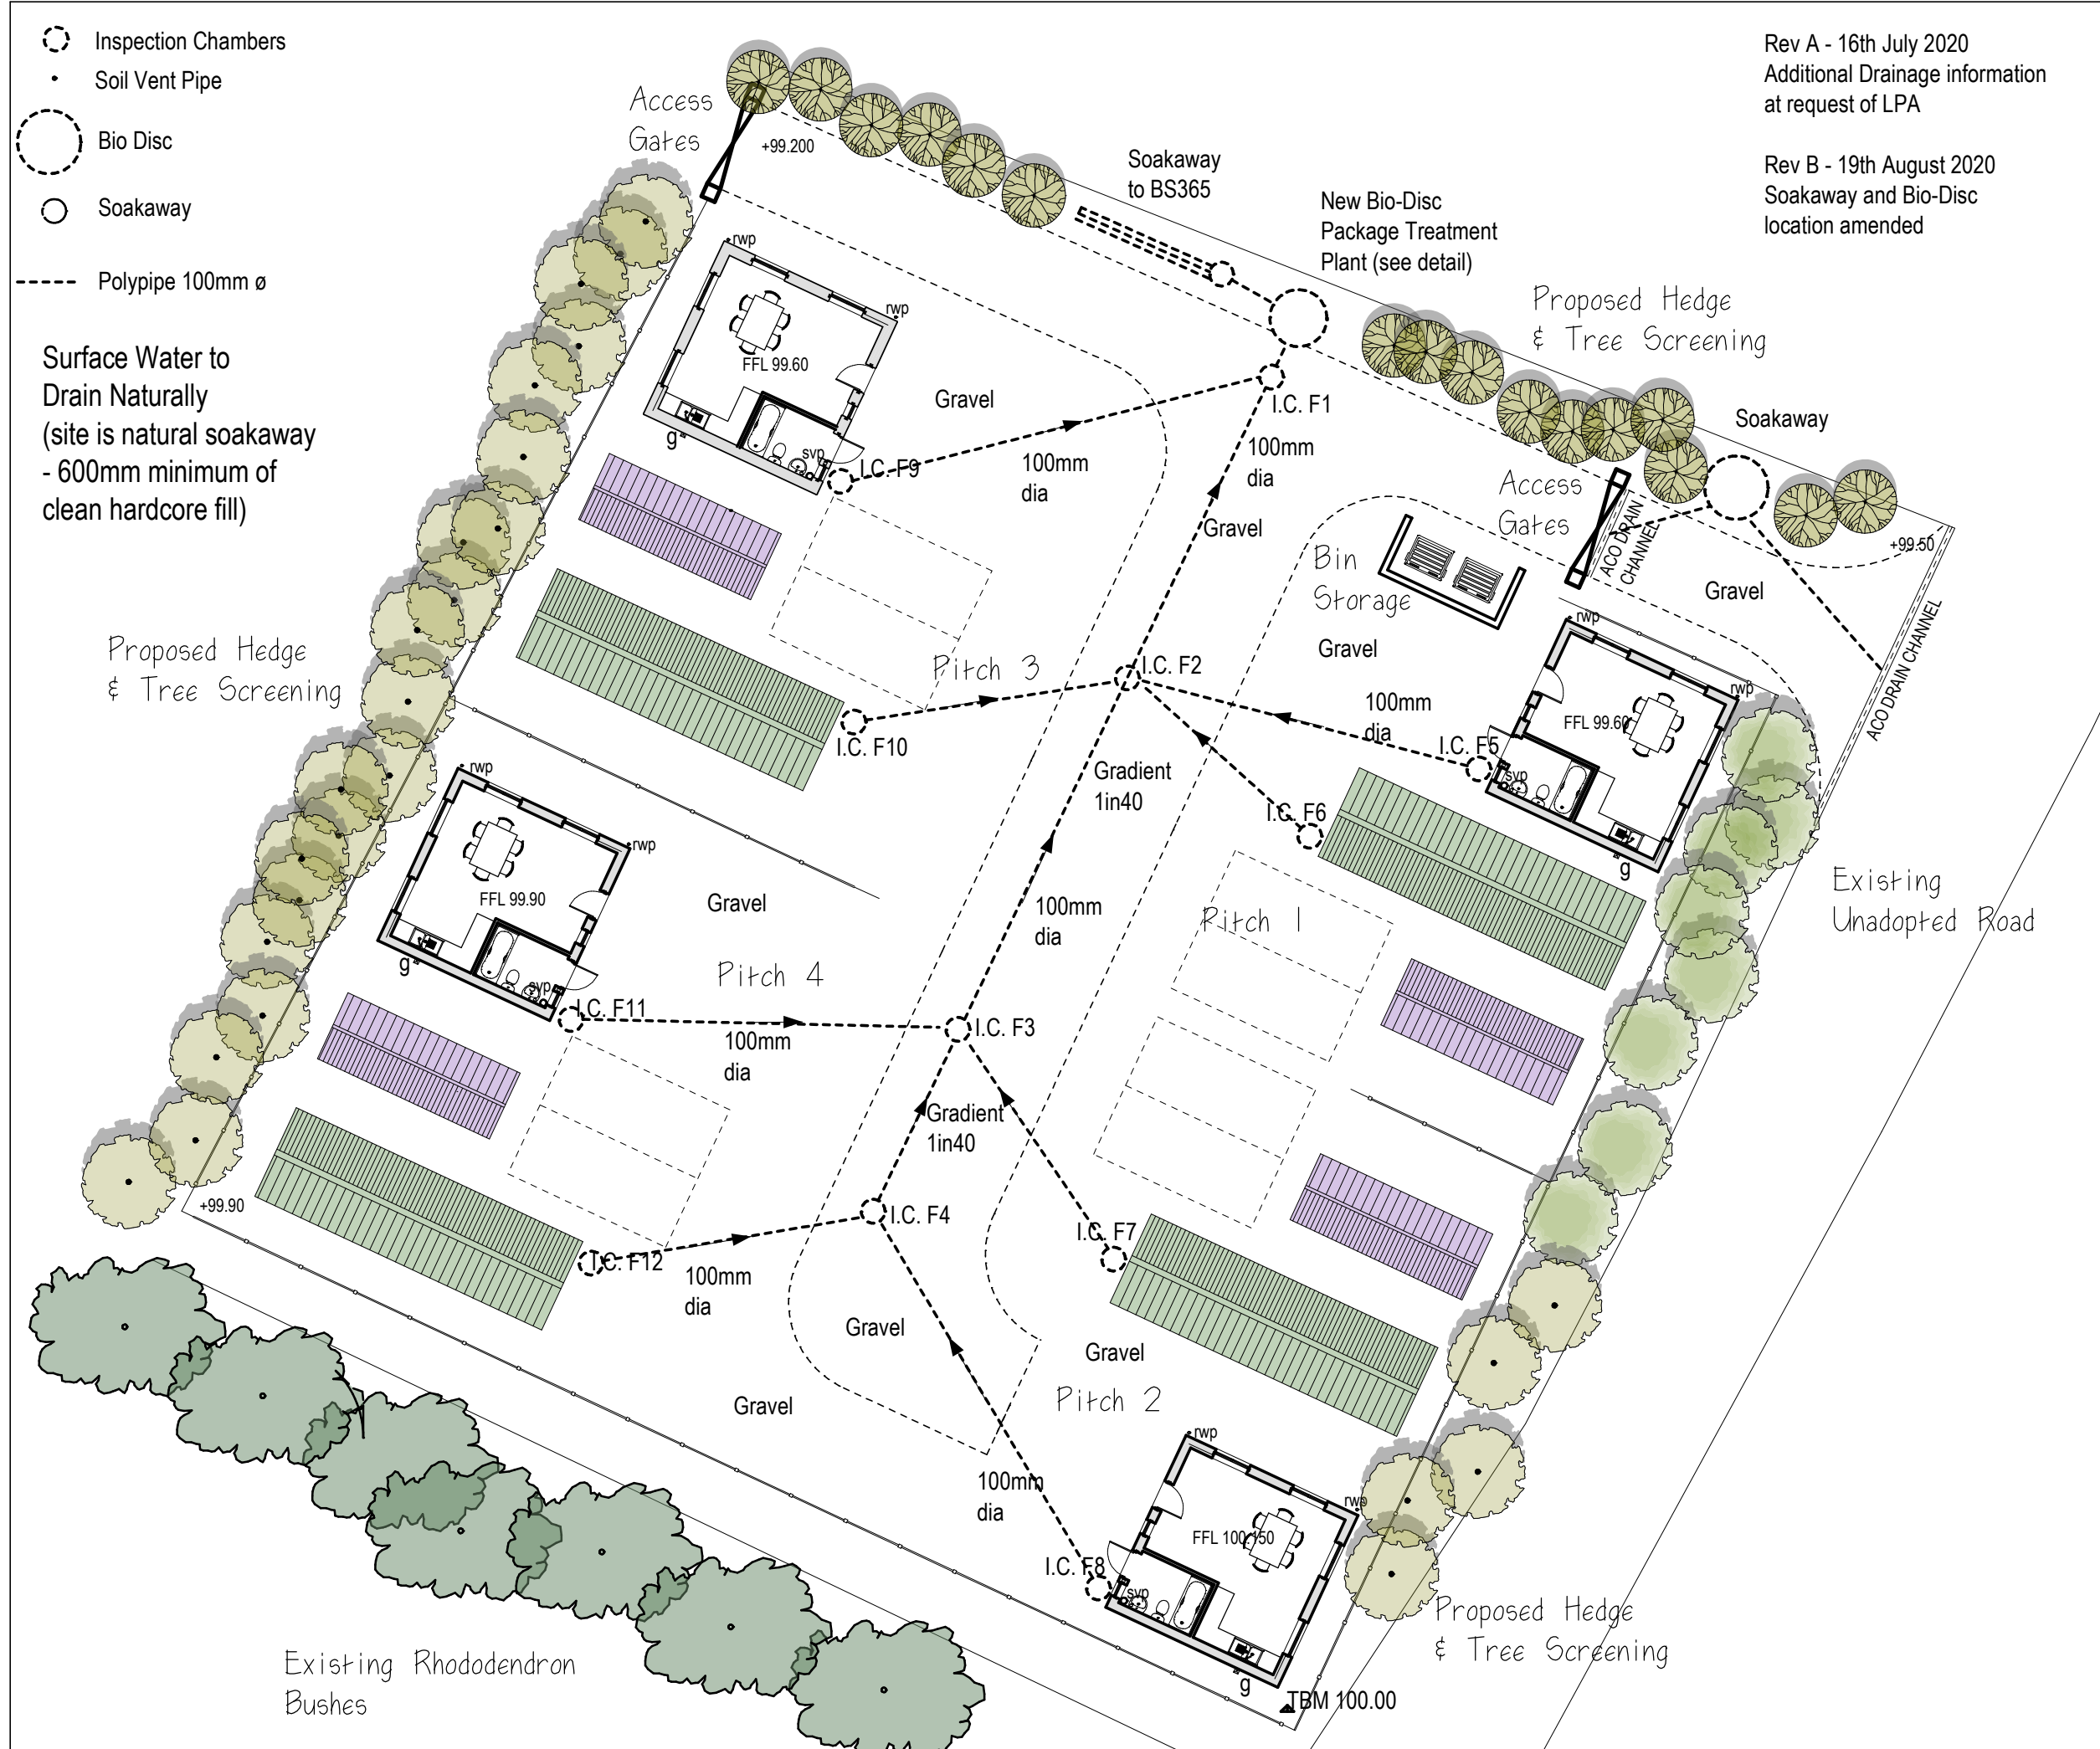

- Inspection Chambers
- Soil Vent Pipe
- Bio Disc
- Soakaway
- Polypipe 100mm ø

Surface Water to Drain Naturally
(site is natural soakaway
- 600mm minimum of
clean hardcore fill)

Rev A - 16th July 2020
Additional Drainage information
at request of LPA

Rev B - 19th August 2020
Soakaway and Bio-Disc
location amended

NOTES:
All dimensions must be checked on site and
not scaled from this drawing.

Inspection Chamber Schedule

IC	CL	IL
F1	99.300	98.550
F2	99.600	98.725
F3	99.650	99.050
F4	99.800	99.200
F5	99.450	99.000
F6	99.450	99.000
F7	99.900	99.300
F8	99.900	99.400
F9	99.450	98.725
F10	99.400	98.925
F11	99.750	99.350
F12	99.900	99.400

Foul Gradient min 1 in 40
SW Gradient min 1 in 60

Client
Mr Bill Evans

Job Title

Change of Use to Gypsy
and Traveller Site
at Bwlchgwyn

Drawing Title

DRAINAGE PLAN

Scale 1:200 A3

Date APRIL 2020 Drawn by T.M.

Drg No.	71047:1002	Rev	B
---------	------------	-----	---

Trevor Mennell Planning
Planning & Architectural
Consultants
The Gables | Kendricks Bank |
Bayston Hill | Shrewsbury |
Shropshire | SY3 0EH