


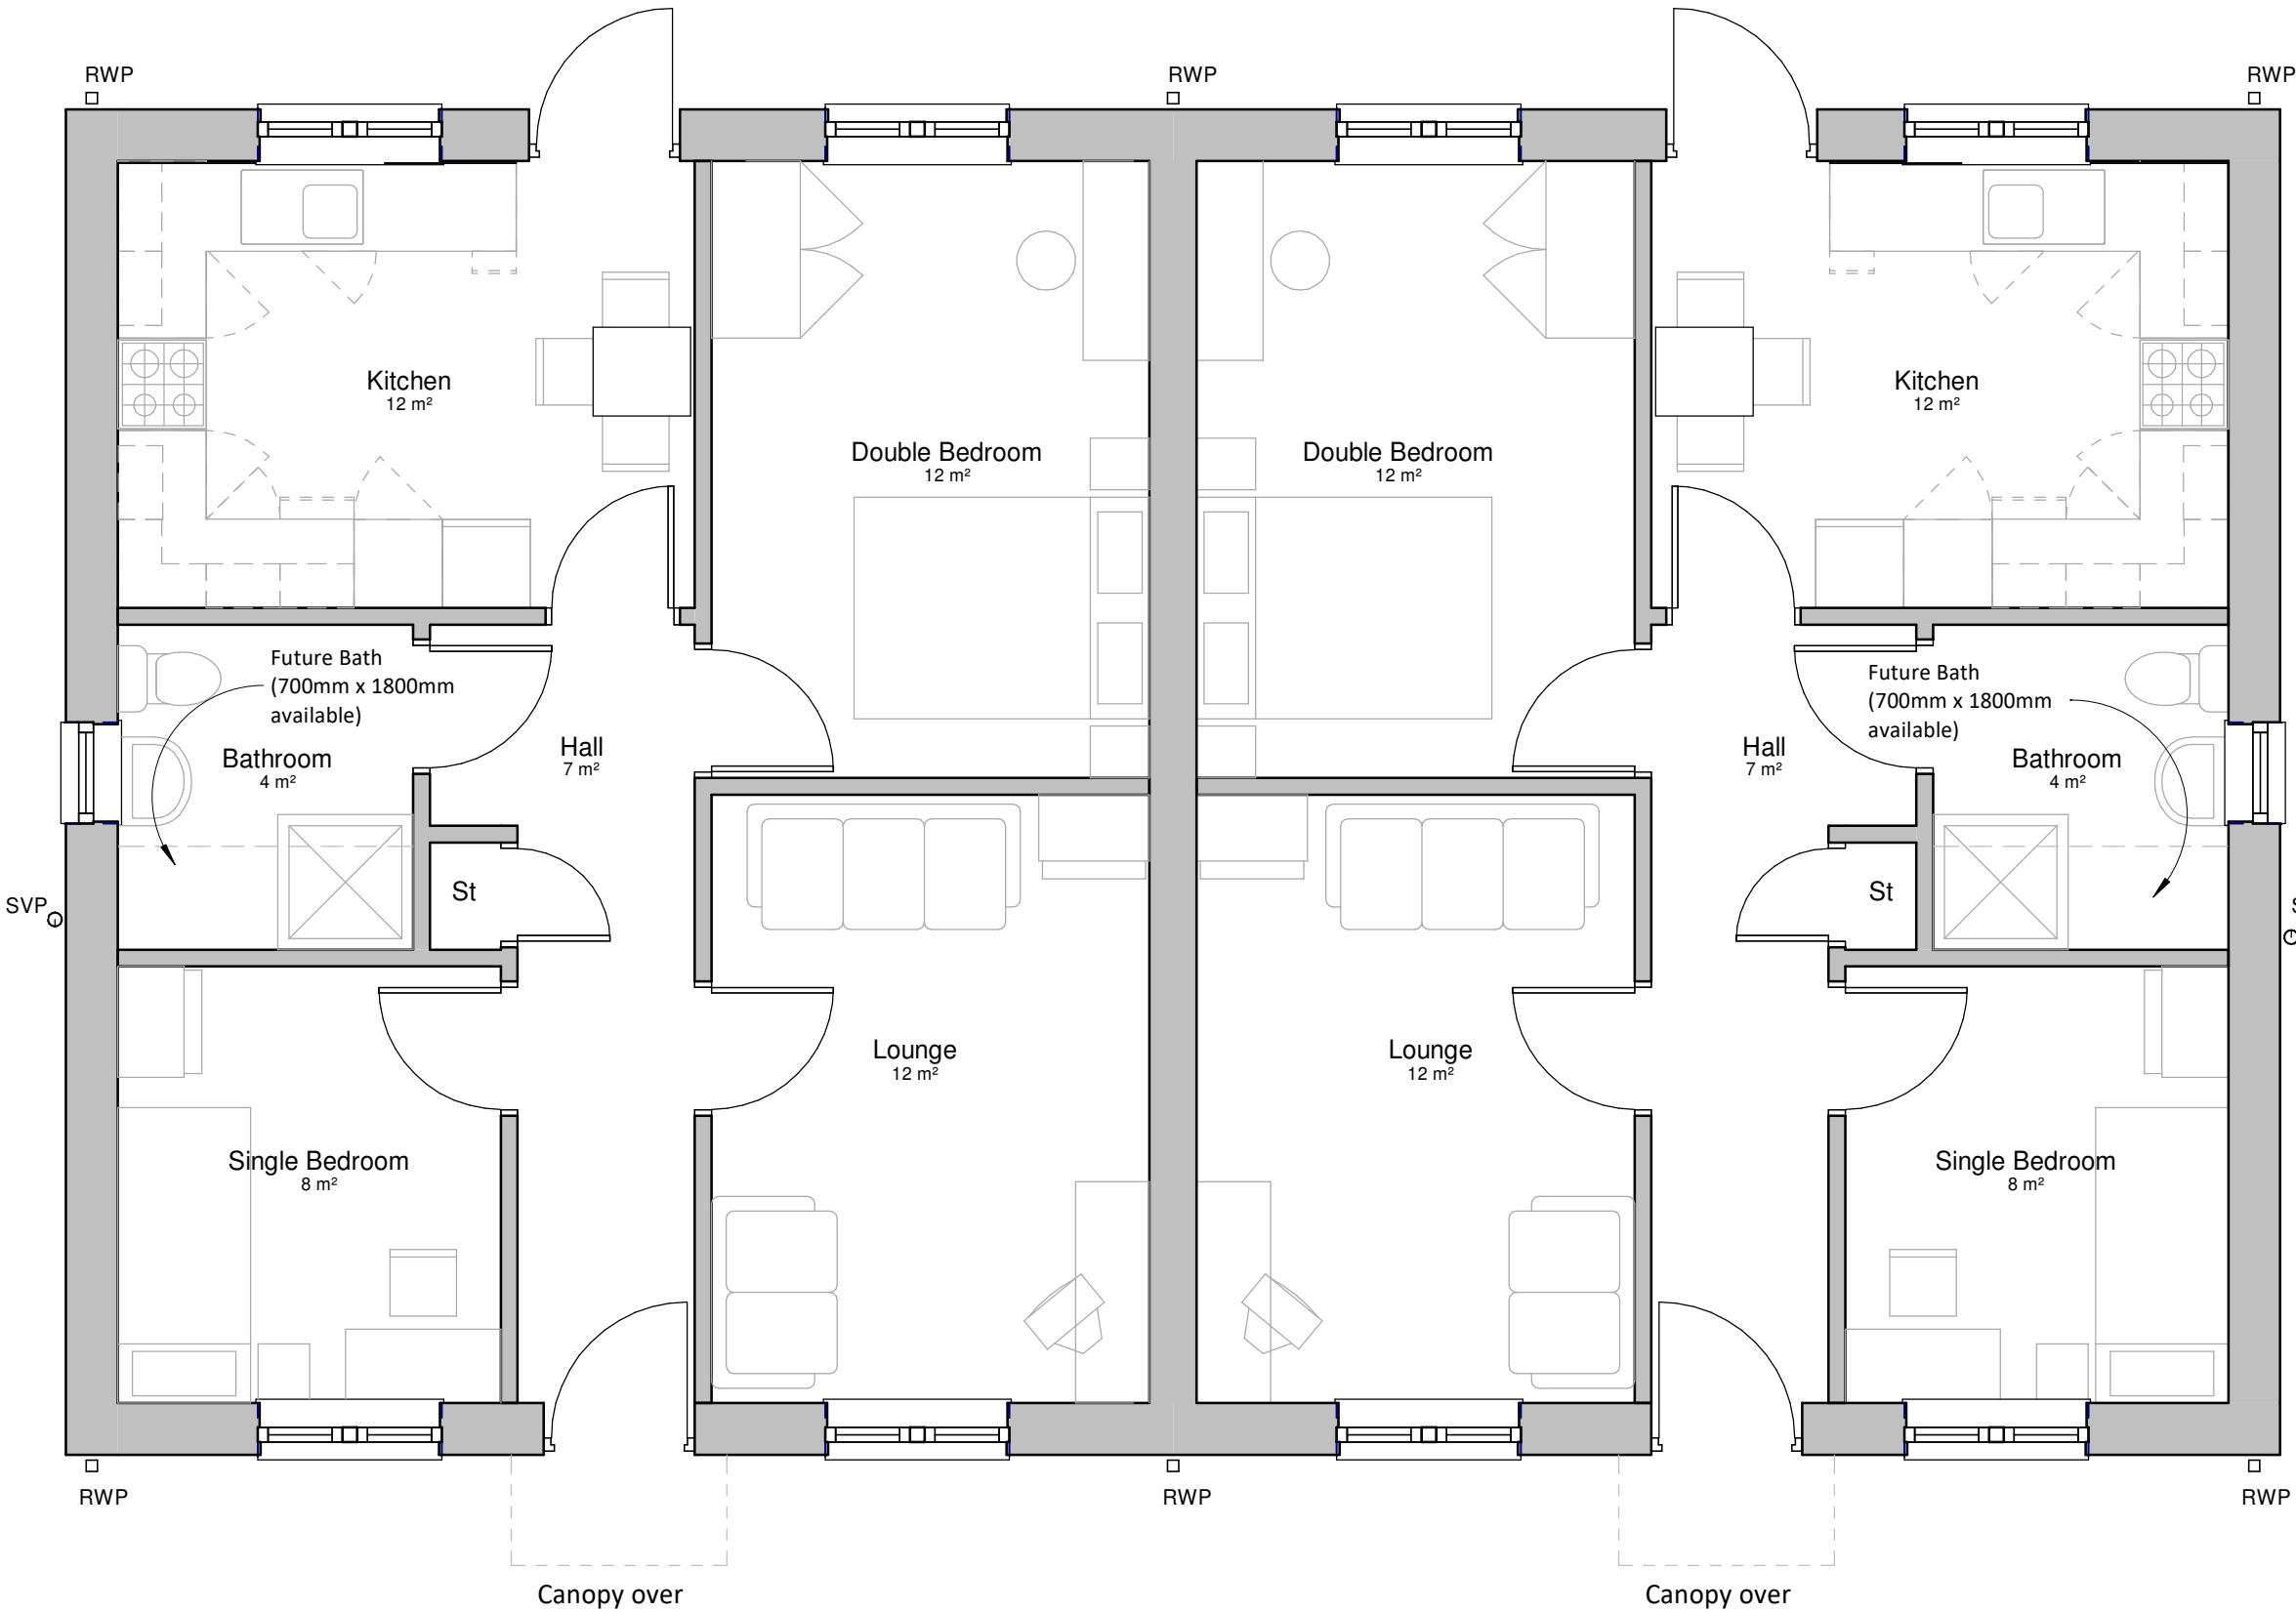

General Notes

1. Contractor to verify all dimensions and check level datums on site
2. All of the designs are the sole property of TACP Architects Ltd and may not be used without their written agreement
3. All prints, specifications and their copyright are the property of TACP Architects Ltd
4. Do not scale off drawings
5. All dimensions shall be checked on site before commencement of shop drawings, manufacture and all discrepancies must be reported to TACP Architects Ltd

GIFA	
Name	Area
2B/3P - B	59 m ²

Revisions				
Rev	Date	Description	By	Check
A	06/05/20	Turning circles omitted, Future bath provision identified, porche added	MR	KA

Consultants

Client

Wales & West Housing

Project Title

Heol Berwyn Cefn Mawr

Drawing Title

2B/3P Bungalow Floor Plans

Scale	Date	Drawn By	Checked By	Office
1 : 50@A3	20/02/20	ACR	MG	Wrexham
Job Number	Project•Originator•Zone•Level•Type•Role•Number			Revision
19030	HBCM-TACP- XX- 00- DR-A- 101			A

TACP Architects Ltd
Pembroke House
Ellice Way, Wrexham Technology Park,
Wrexham, LL13 7YT
01978 291161

admin@tacparchitects.co.uk
www.tacparchitects.co.uk

Architecture • Interior Design • Healthcare Planning • Conservation • Masterplanning • Sustainable Design