


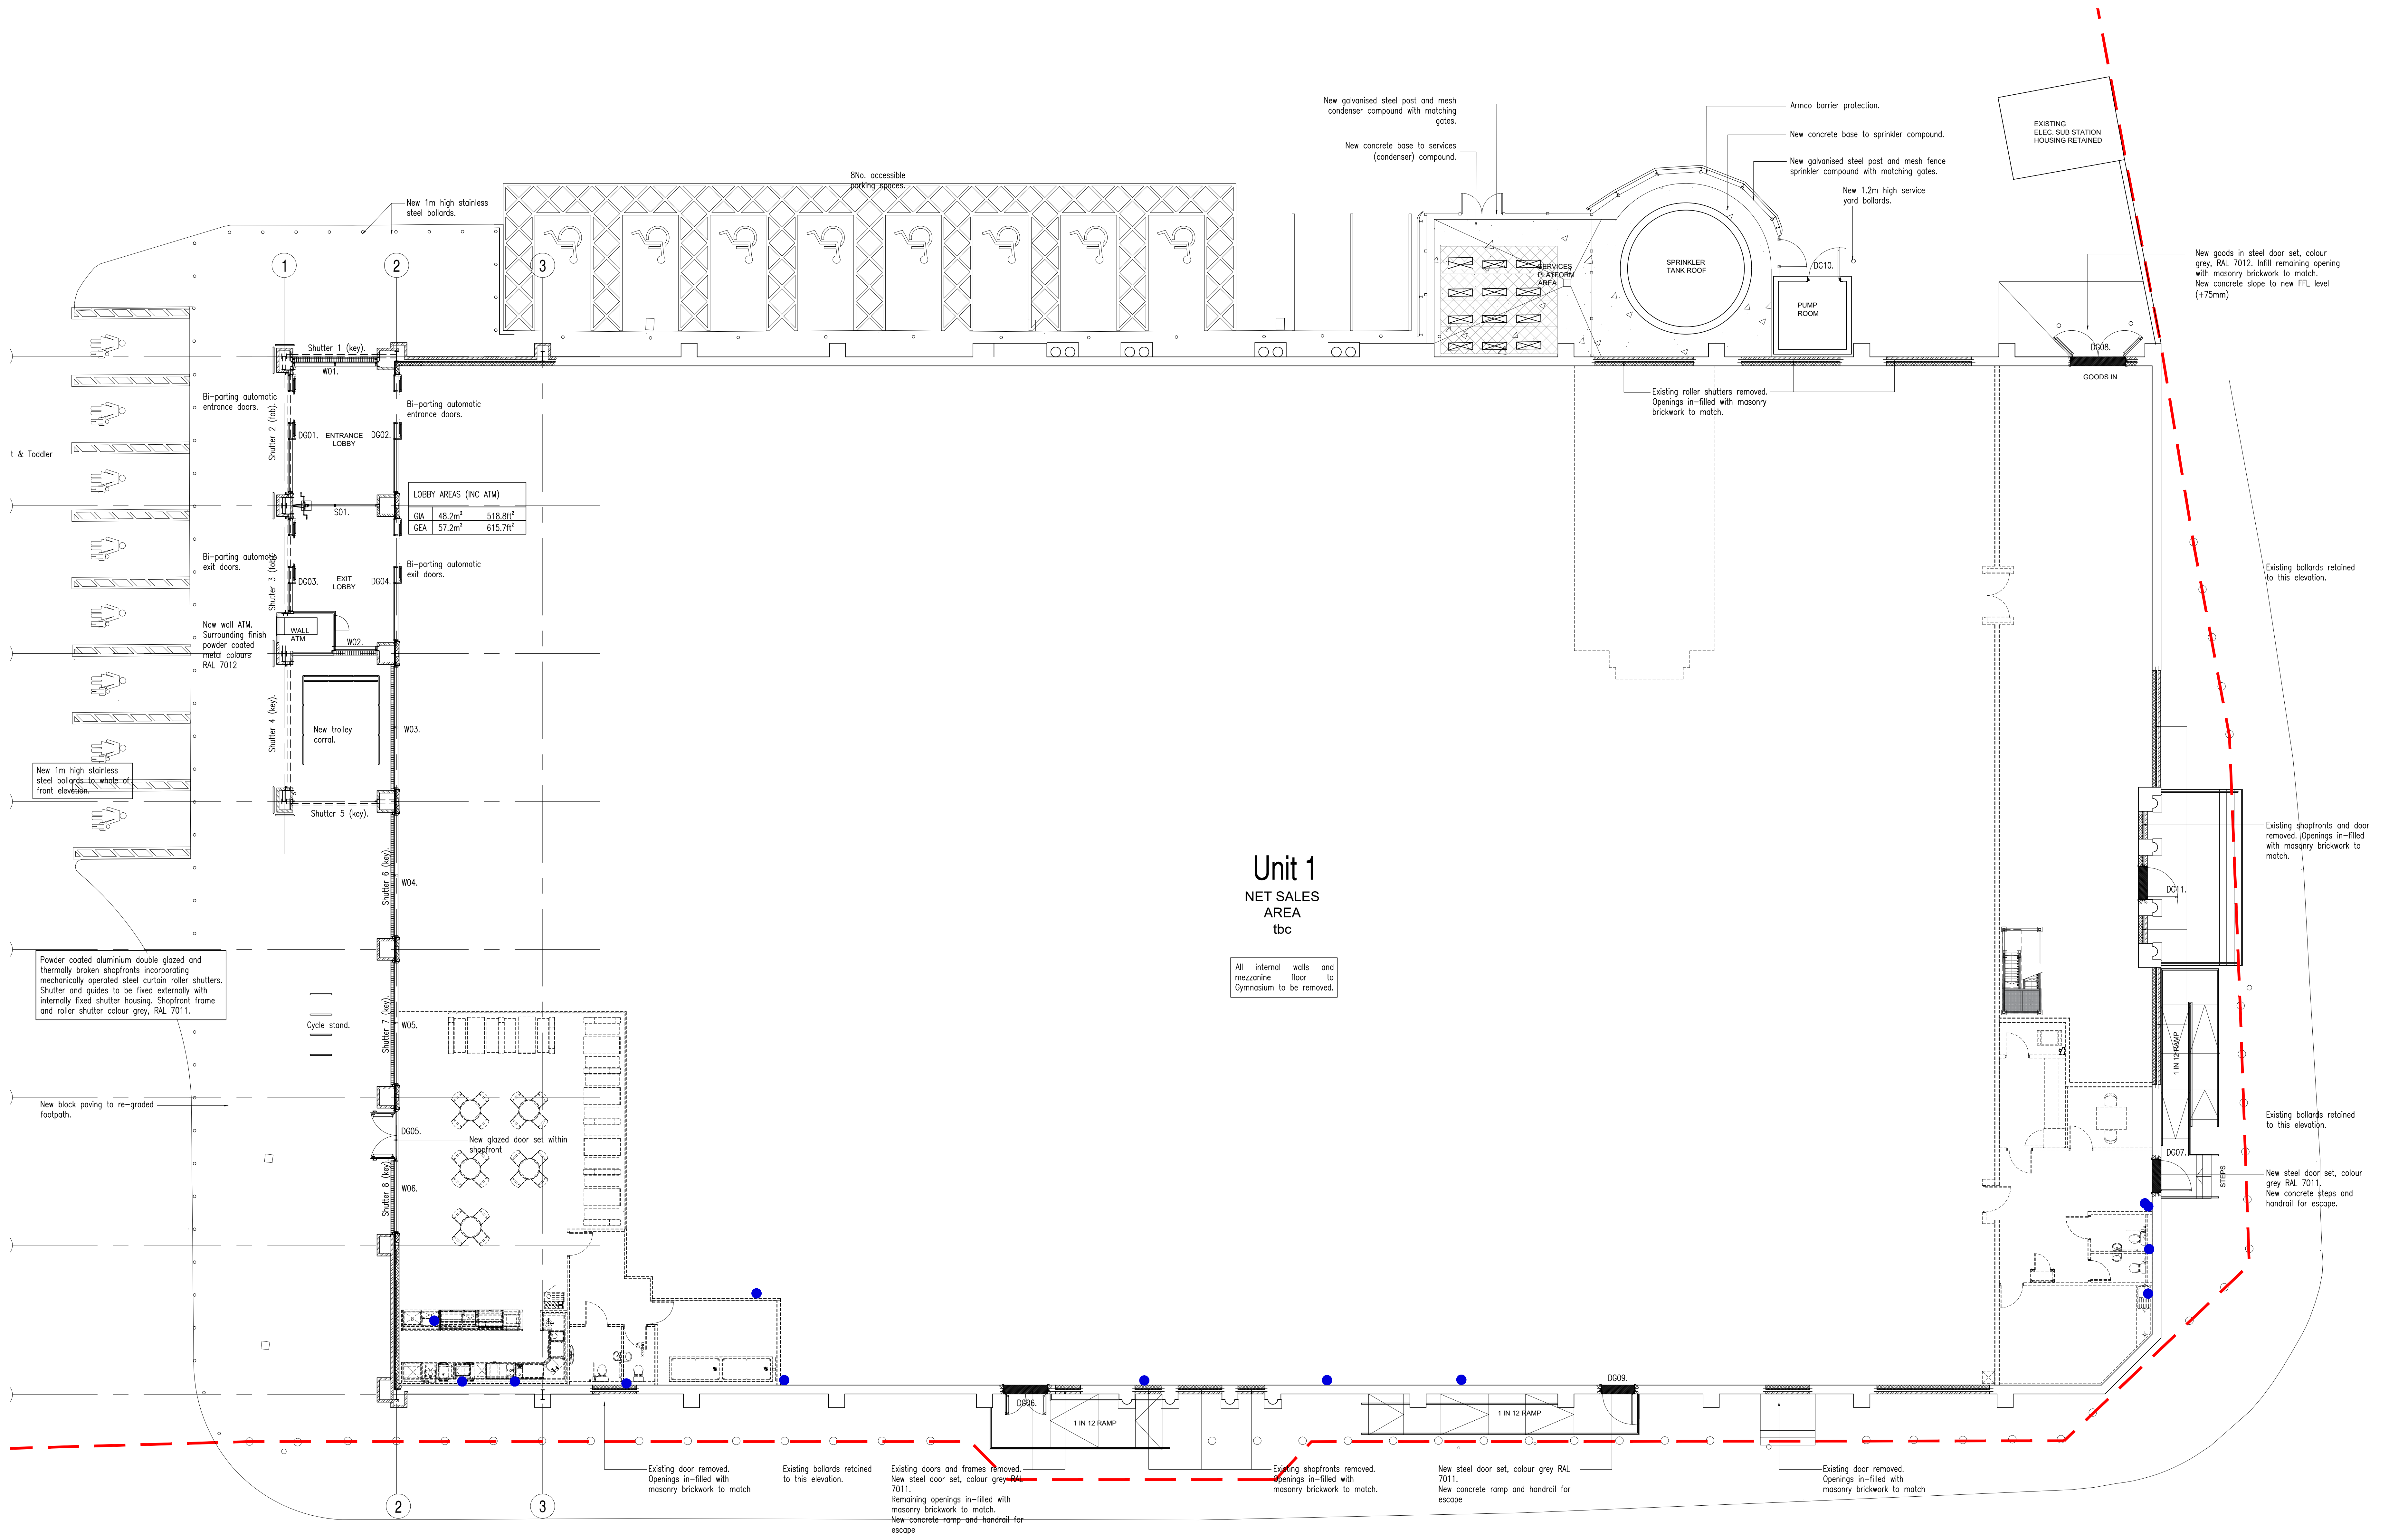

Unit 1
NET SALES
AREA
tbc

All internal walls and
mezzanine floor to
Gymnasium to be removed.

Schedule of Proposed Areas

Site Area		0.834Ha	
GIA	GF	3073.82m ²	33,087.4ft ²
Car Parking		130	

0m 1m 5m 10m
1:100

home bargains

TOP BRANDS - BOTTOM PRICES

Planning

G	13.05.20	Ramp to rear shown. All ranges subject to building regulations.
F	14.07.20	WMC enclosure removed. Doors replaced. F10 removed.
E	06.04.20	Sprinkler Tank located in car park. Amendments as listed.
D	15.05.19	Car parking spaces amended. Condenser bollards erected in base of access.
C	13.05.19	Entrance Lobby area amended.
B	26.03.19	Additional notes added and wall openings filled.
A	28.03.19	Additional notes added.
REV.	DATE	AMENDMENT



WPL Consulting LLP
1 Airport West, Lancaster Way, Leeds LS19 7ZA
Tel: 0113 202 9444 Fax: 0113 202 9333
E-mail: mail@wplconsulting.co.uk

PROJECT TITLE		
Retail Unit Refurbishment		
Holt Street		
Wrexham		
LL13 8DH		
for Home Bargains		
DRAWING TITLE		
Proposed Ground Floor Plan		
PROJECT No:	DRAWING No:	REVISION:
8850	104	G
SCALE:	DATE:	DRAWN BY:
1:100@A0	21.09.19	ISB
CHECKED BY:		DATE: