



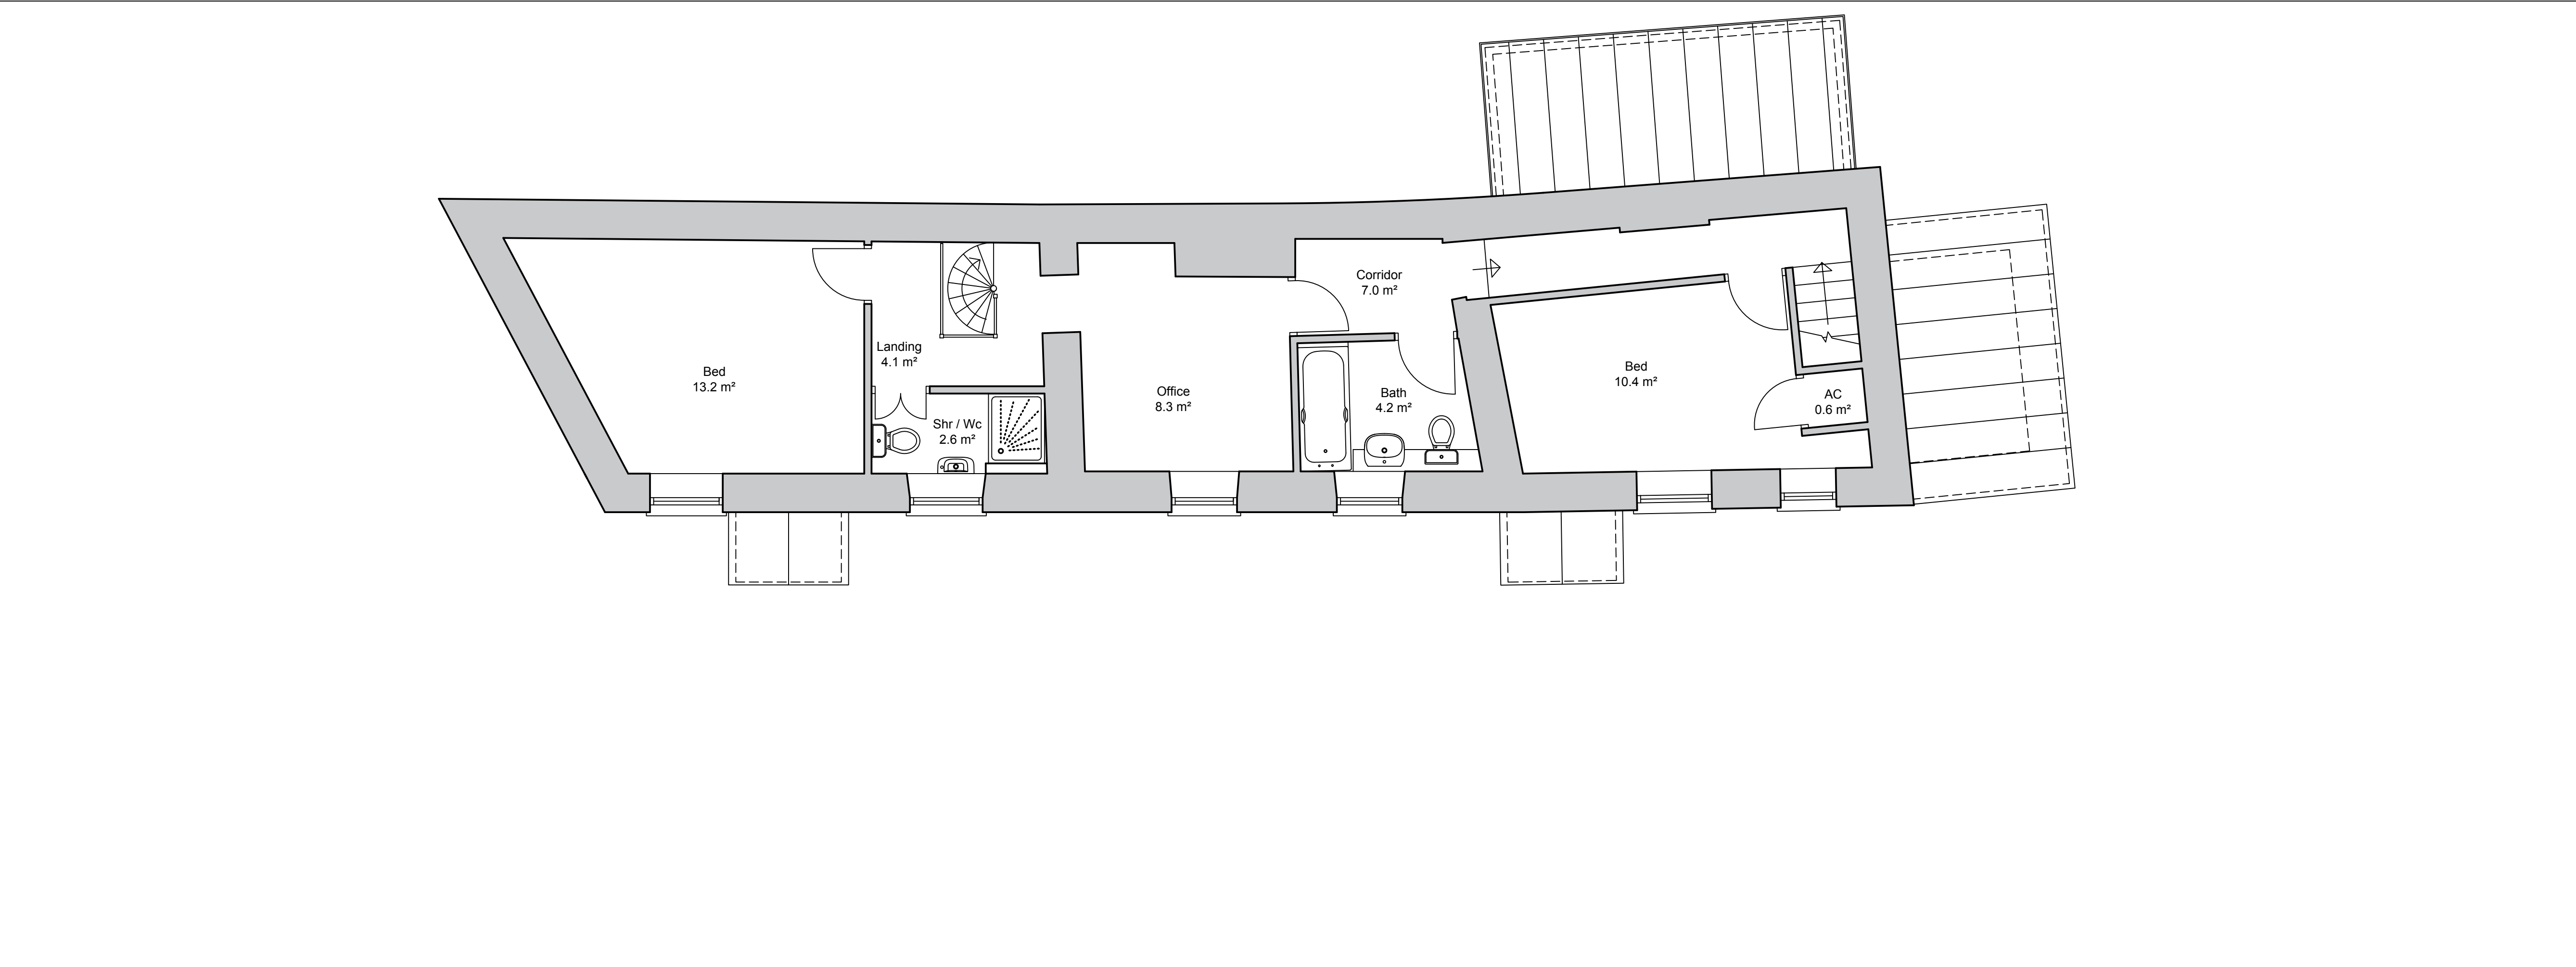

01. First Floor Plan

1:50 @ A1 / 1:100 @ A3

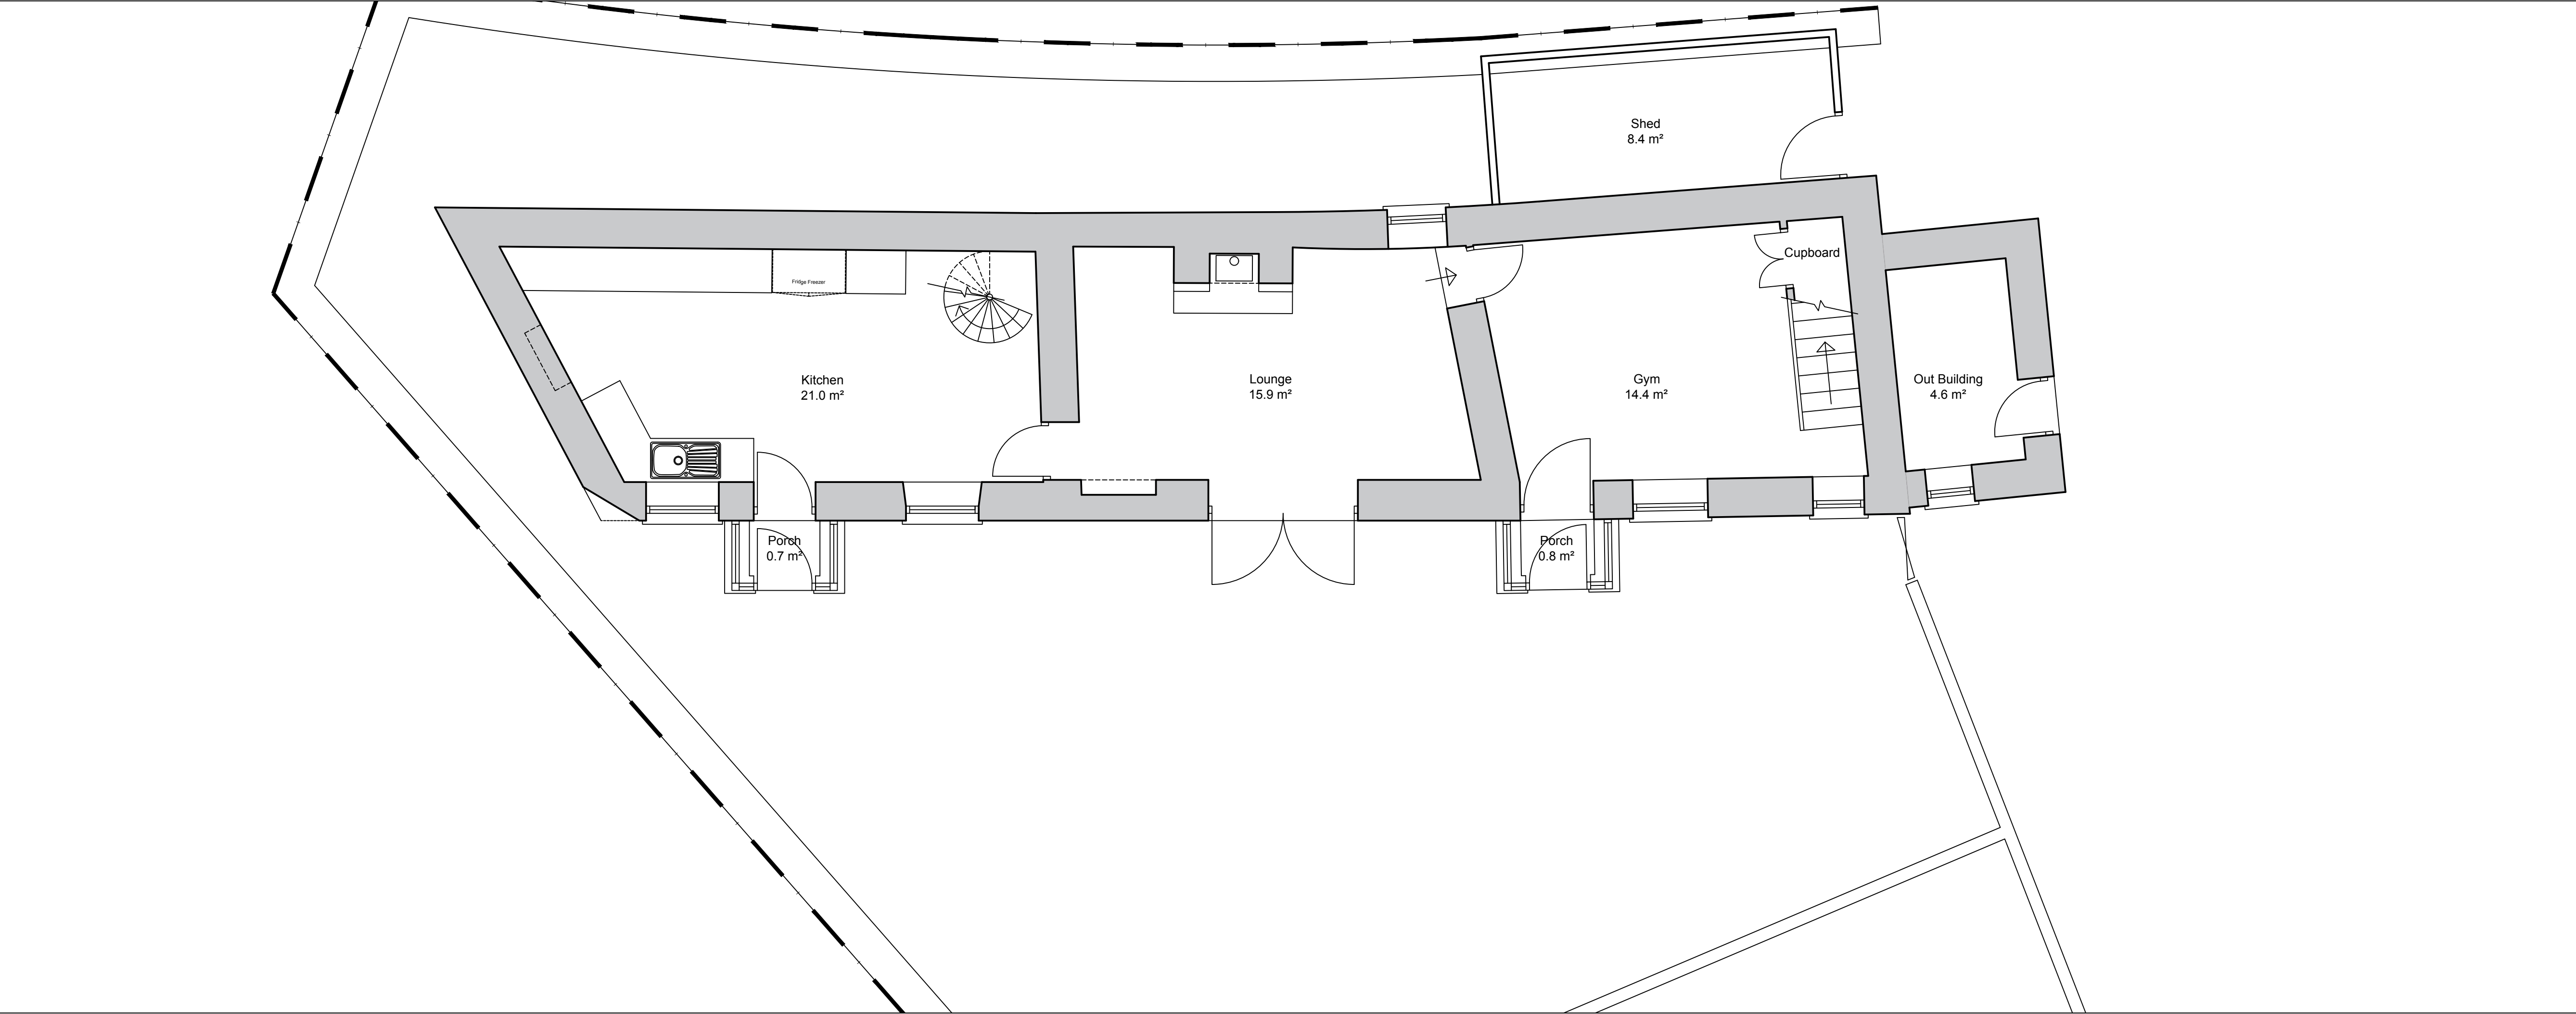

02. Ground Floor Plan

1:50 @ A1 / 1:100 @ A3

B	Re-Submission to Planning	10.07.20	ACM
A	Planning Submission	12.08.19	ACM
Rev	description	date	dr by
original by	A C Munro		
		07.07.19	ACM

PLANNING



This drawing is to be read in conjunction with all related drawings. Do not scale from this drawing. All dimensions must be checked and verified on site before commencing any work or producing shop drawings. The originator should be notified immediately of any discrepancy.
This drawing is copyright and remains the property of Three 6 T Architecture and should not be given to a third party without written permission.
T : 07583 303 464 E : enquiries@three6t.co.uk

Berwig Cottage			
Mr & Mrs Williams			
project no	190509		
drawing title	Existing Plans		
As shown	EX	drawing No 010	rev B