


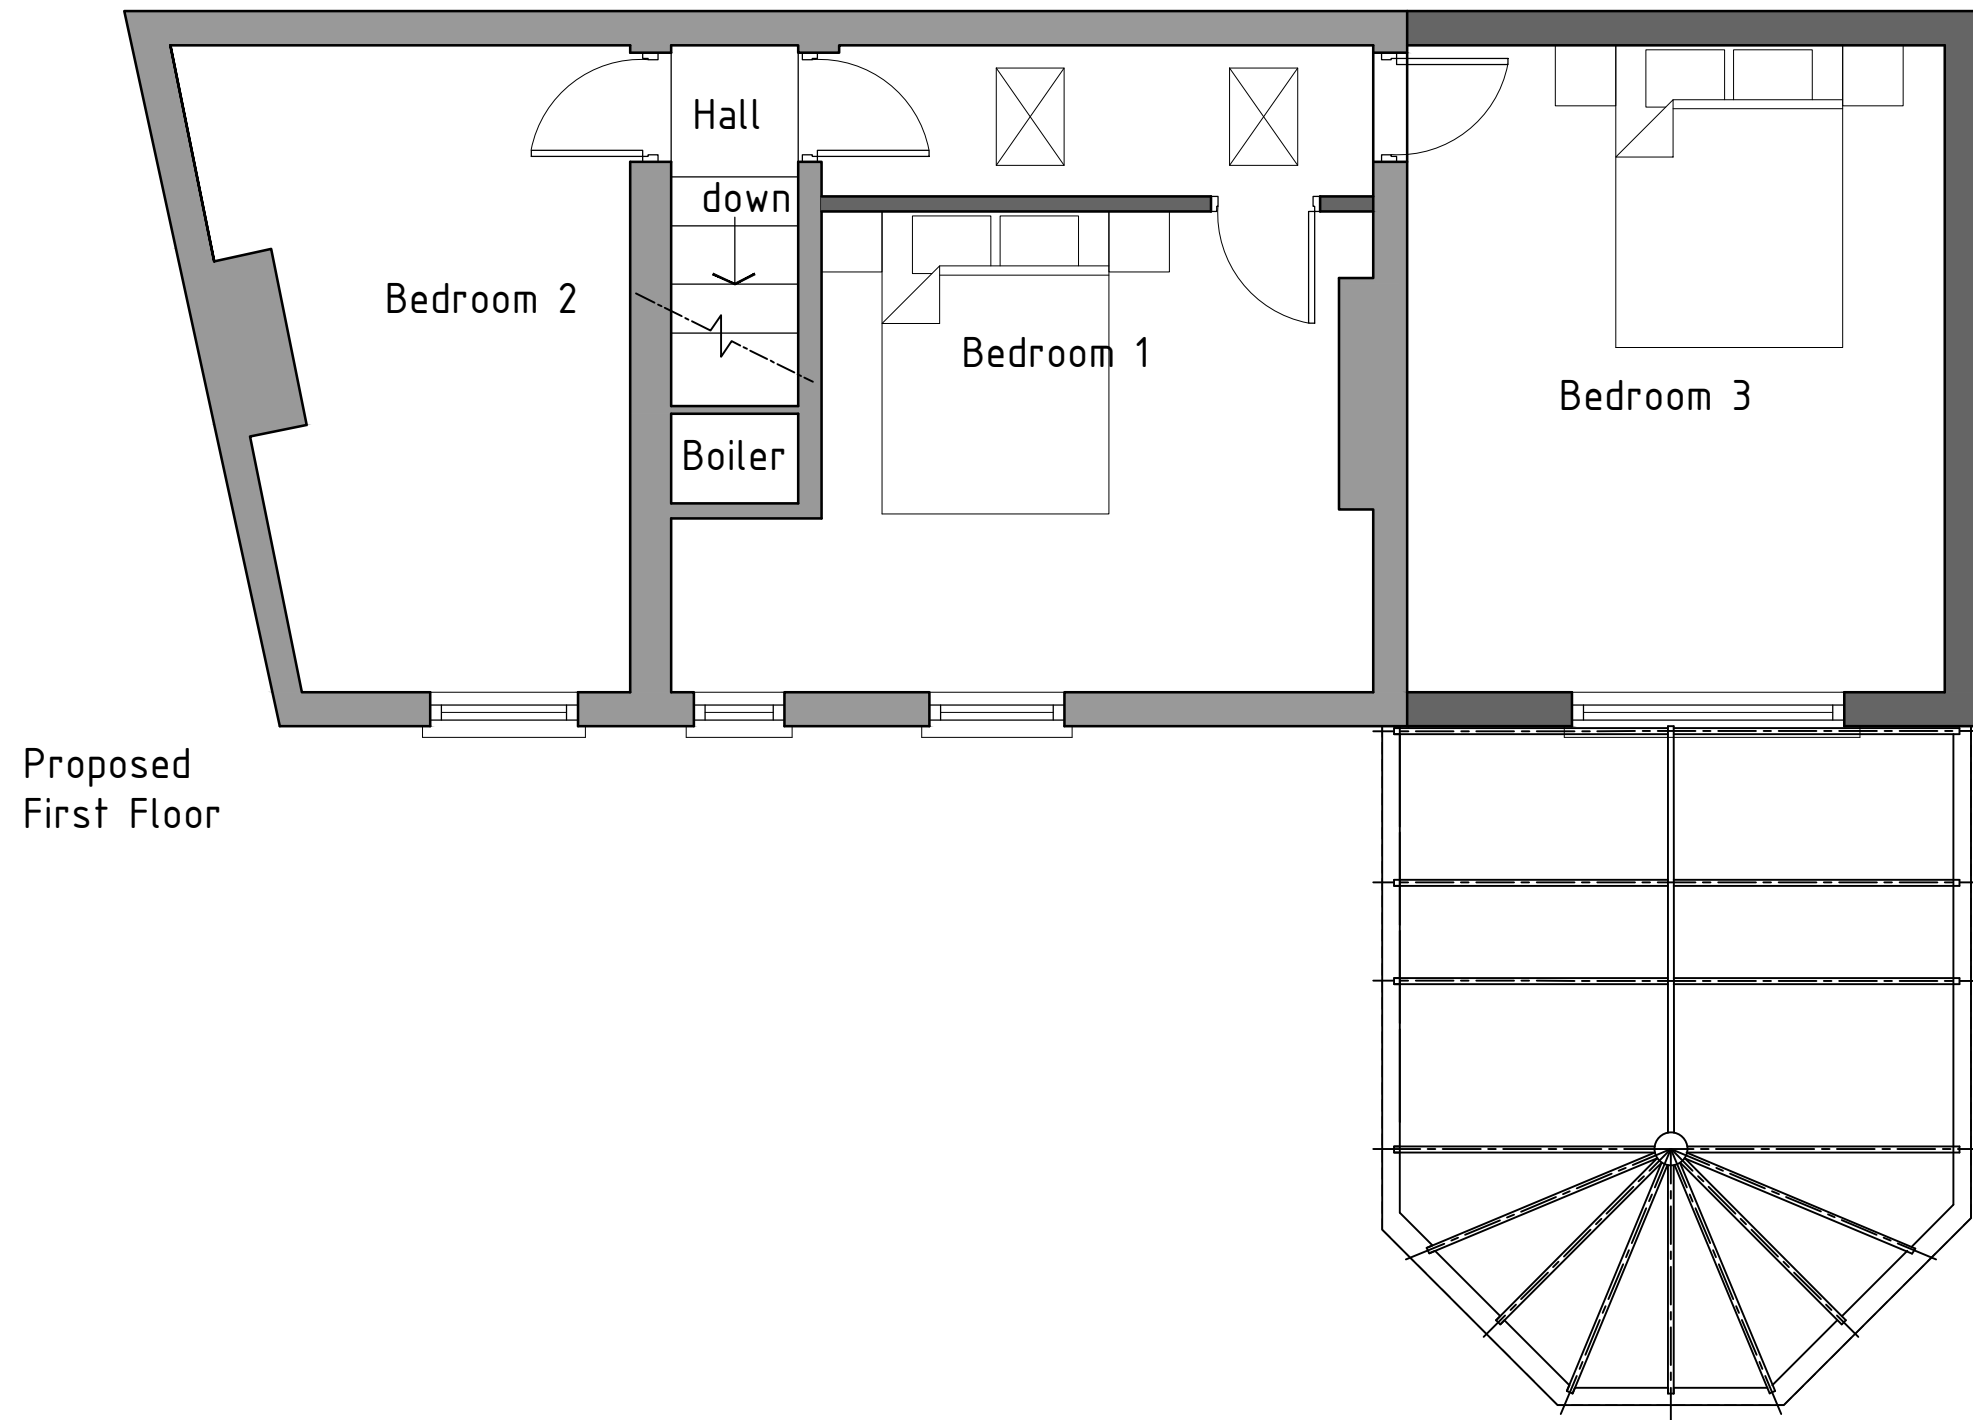

Project; New Inn Cottages, Moss Valley, Wrexham, LL11 6HB	
Title; First Floor Plan as Proposed	Scale (A3); 1:50
Dwg No; NI/PD/04	Date; September 2020
Revision; Changes made to suit the clients comments.	