


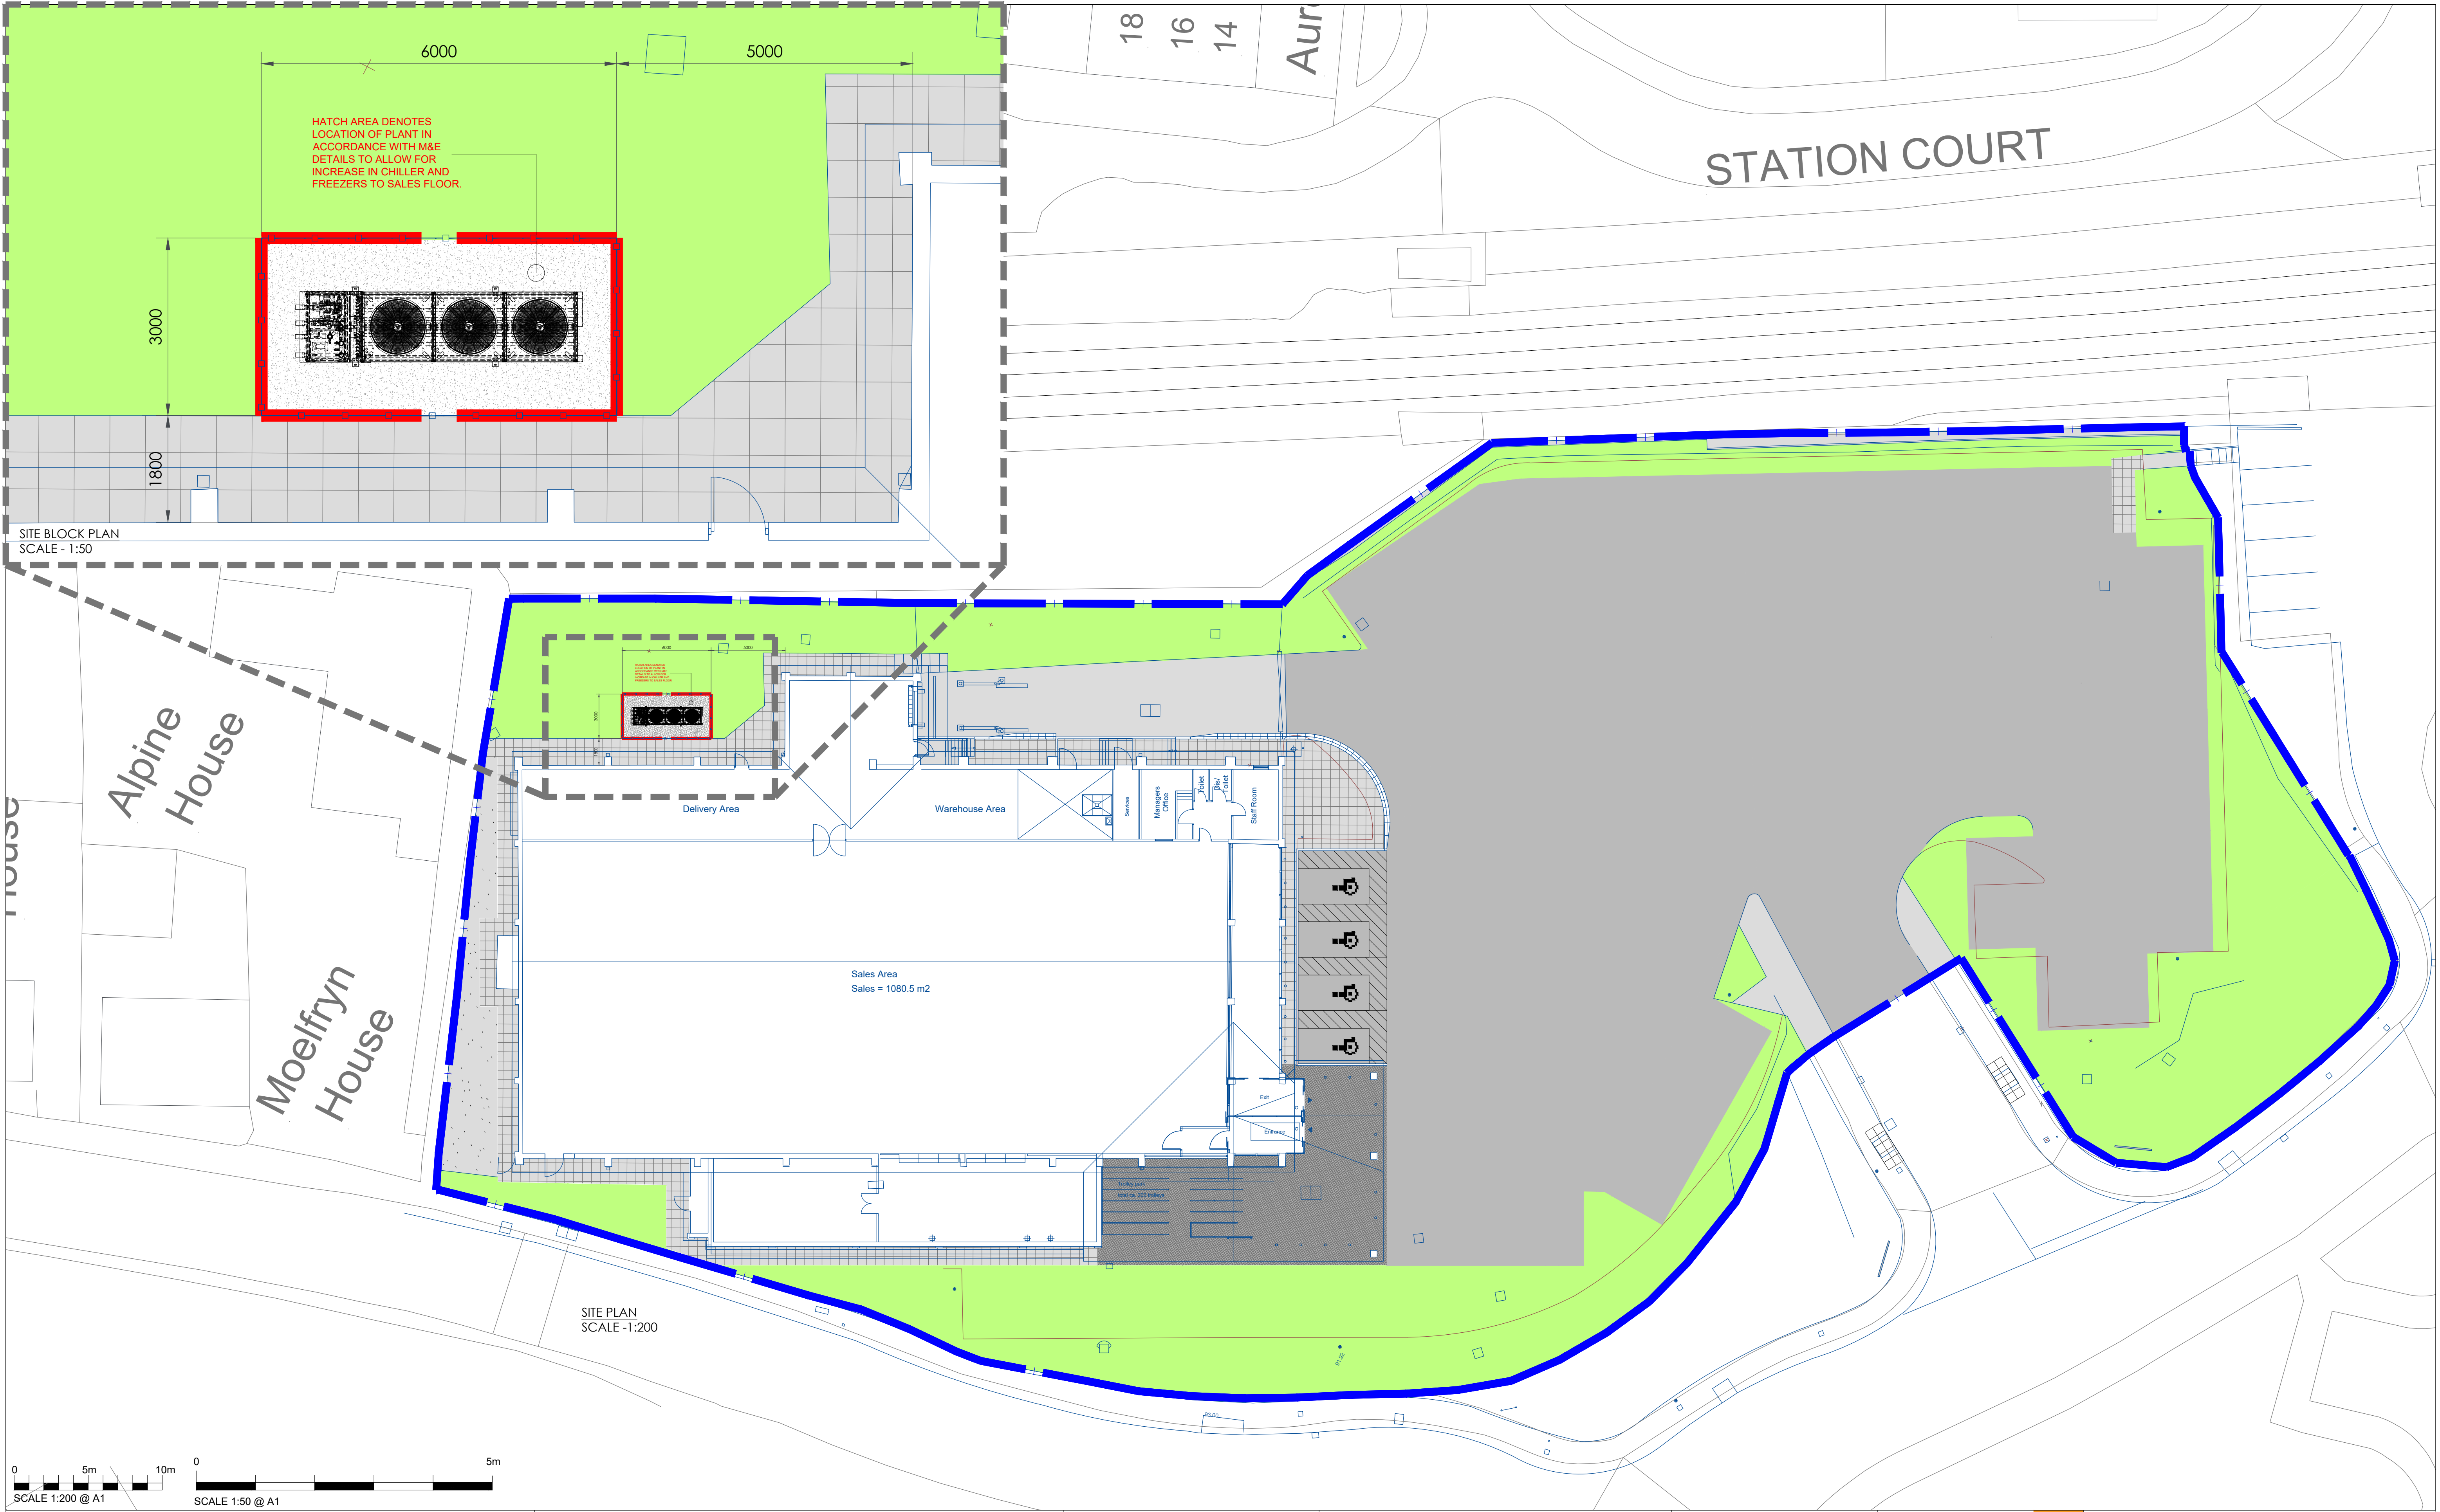

IMPORTANT INFORMATION
DIMENSIONS TO BE CONFIRMED ON SITE PRIOR TO START OF WORKS AND ODAS TO BE INFORMED OF DISCREPANCIES IMMEDIATELY. NO DIMENSIONS TO BE SCALED FROM THIS DRAWING.
ALL MATERIALS AND WORKS ARE TO BE CARRIED OUT IN ACCORDANCE WITH THE LATEST REVISION OF THE APPROPRIATE BRITISH STANDARDS OR EURO CODE. PLANNING APPROVAL, CURRENT BUILDING REGULATIONS AND CODES OF PRACTICE.
PARTY WALL ACT - NOTICES UNDER THE PARTY WALL ACT ARE TO BE SERVED BY THE PROPERTY OWNER OR APPOINTED THIRD PARTY BY PROPERTY OWNER.
HEALTH AND SAFETY - COM 2015 REGULATIONS APPLY TO ALL CONSTRUCTION WORKS TO BE CARRIED OUT AND APPLY TO DESIGNERS, CONTRACTORS AND THE CLIENT. AS SUCH ALL PARTIES HAVE DUTIES UNDER THESE REGULATIONS.

Notes

Rev	Date	Description	Revised By	Checked By
Revisions				

Client:
LIDL GREAT BRITAIN LTD.
RUNCORN, WA7 1SE

Project Name:
OLD MOLD RD, GWERSYLLT,
WREXHAM
LL11 4AP

Drawing Title:
PROPOSED SITE PLAN

Drawing Status: PLANNING

Project No: 20243

Drawing No: AD 202

Drawn By: EH

Checked By: GAP

Date: AUG 2020

Scale @ A1: AS SHOWN

ARCHITECTURE

ONE DESIGN
ARCHITECTURAL SERVICES

One Design Architectural Services Ltd
Unit 1 Merchants Quay,
Phase II, Ashley Lane, Shipley,
West Yorkshire, BD17 7DB
Tel: 01274 591188
www.onedesignarchs.com
mail@onedesignarchs.com
Registered in England & Wales No: 8355643