



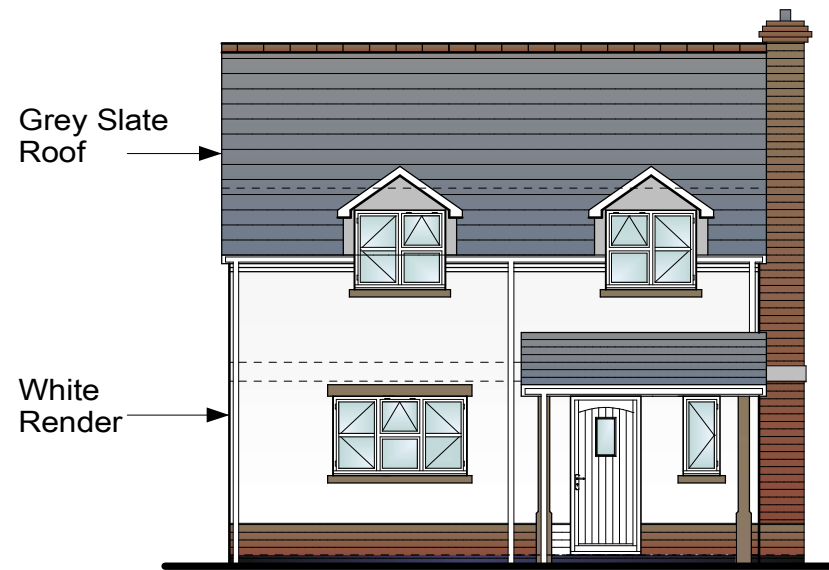


South Elevation

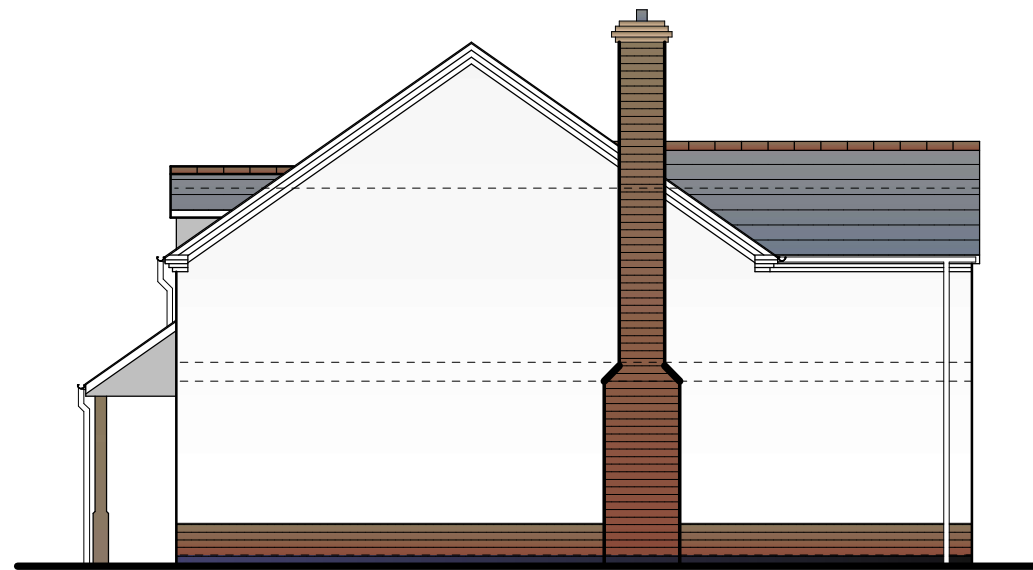

East Elevation



North Elevation

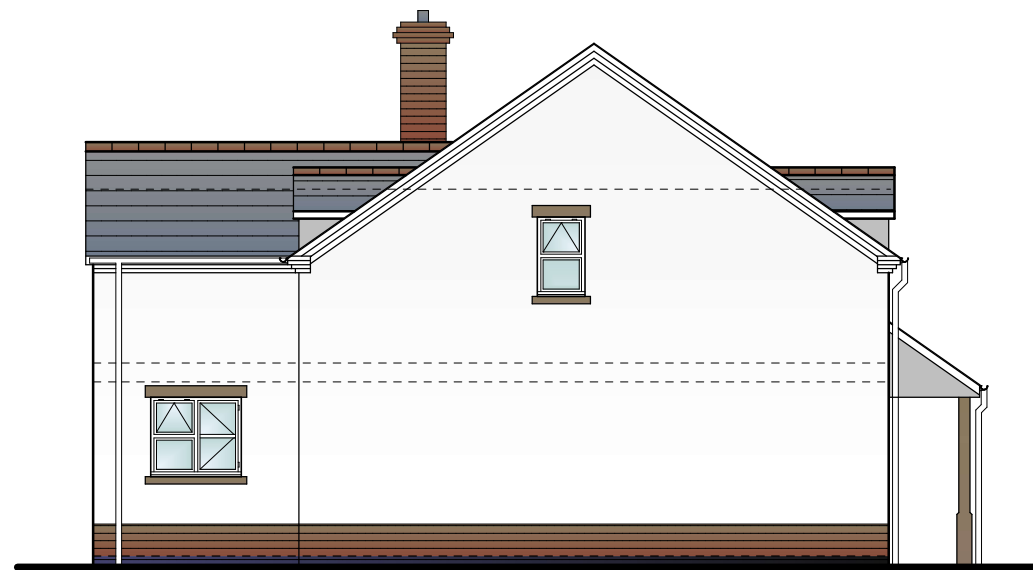

West Elevation

NOTES:  
All dimensions must be checked on site and  
not scaled from this drawing.

Client  
Mr Howard Pearson

Job Title  
Land Adjacent to  
No. 1 Whiteoaks  
Bwlchgwyn  
Wrexham  
LL11 5JJ

Drawing Title  
Proposed Elevation  
for Three Bedroom  
Detached Dwelling

Scale 1:100 A3

Date SEPTEMBER 2020 Drawn by T.M.

Drg No. 71195:1002

Rev -

Trevor Mennell Planning  
Planning & Architectural  
Consultants  
The Gables | Kendricks Bank |  
Bayston Hill | Shrewsbury |  
Shropshire | SY3 0EH