


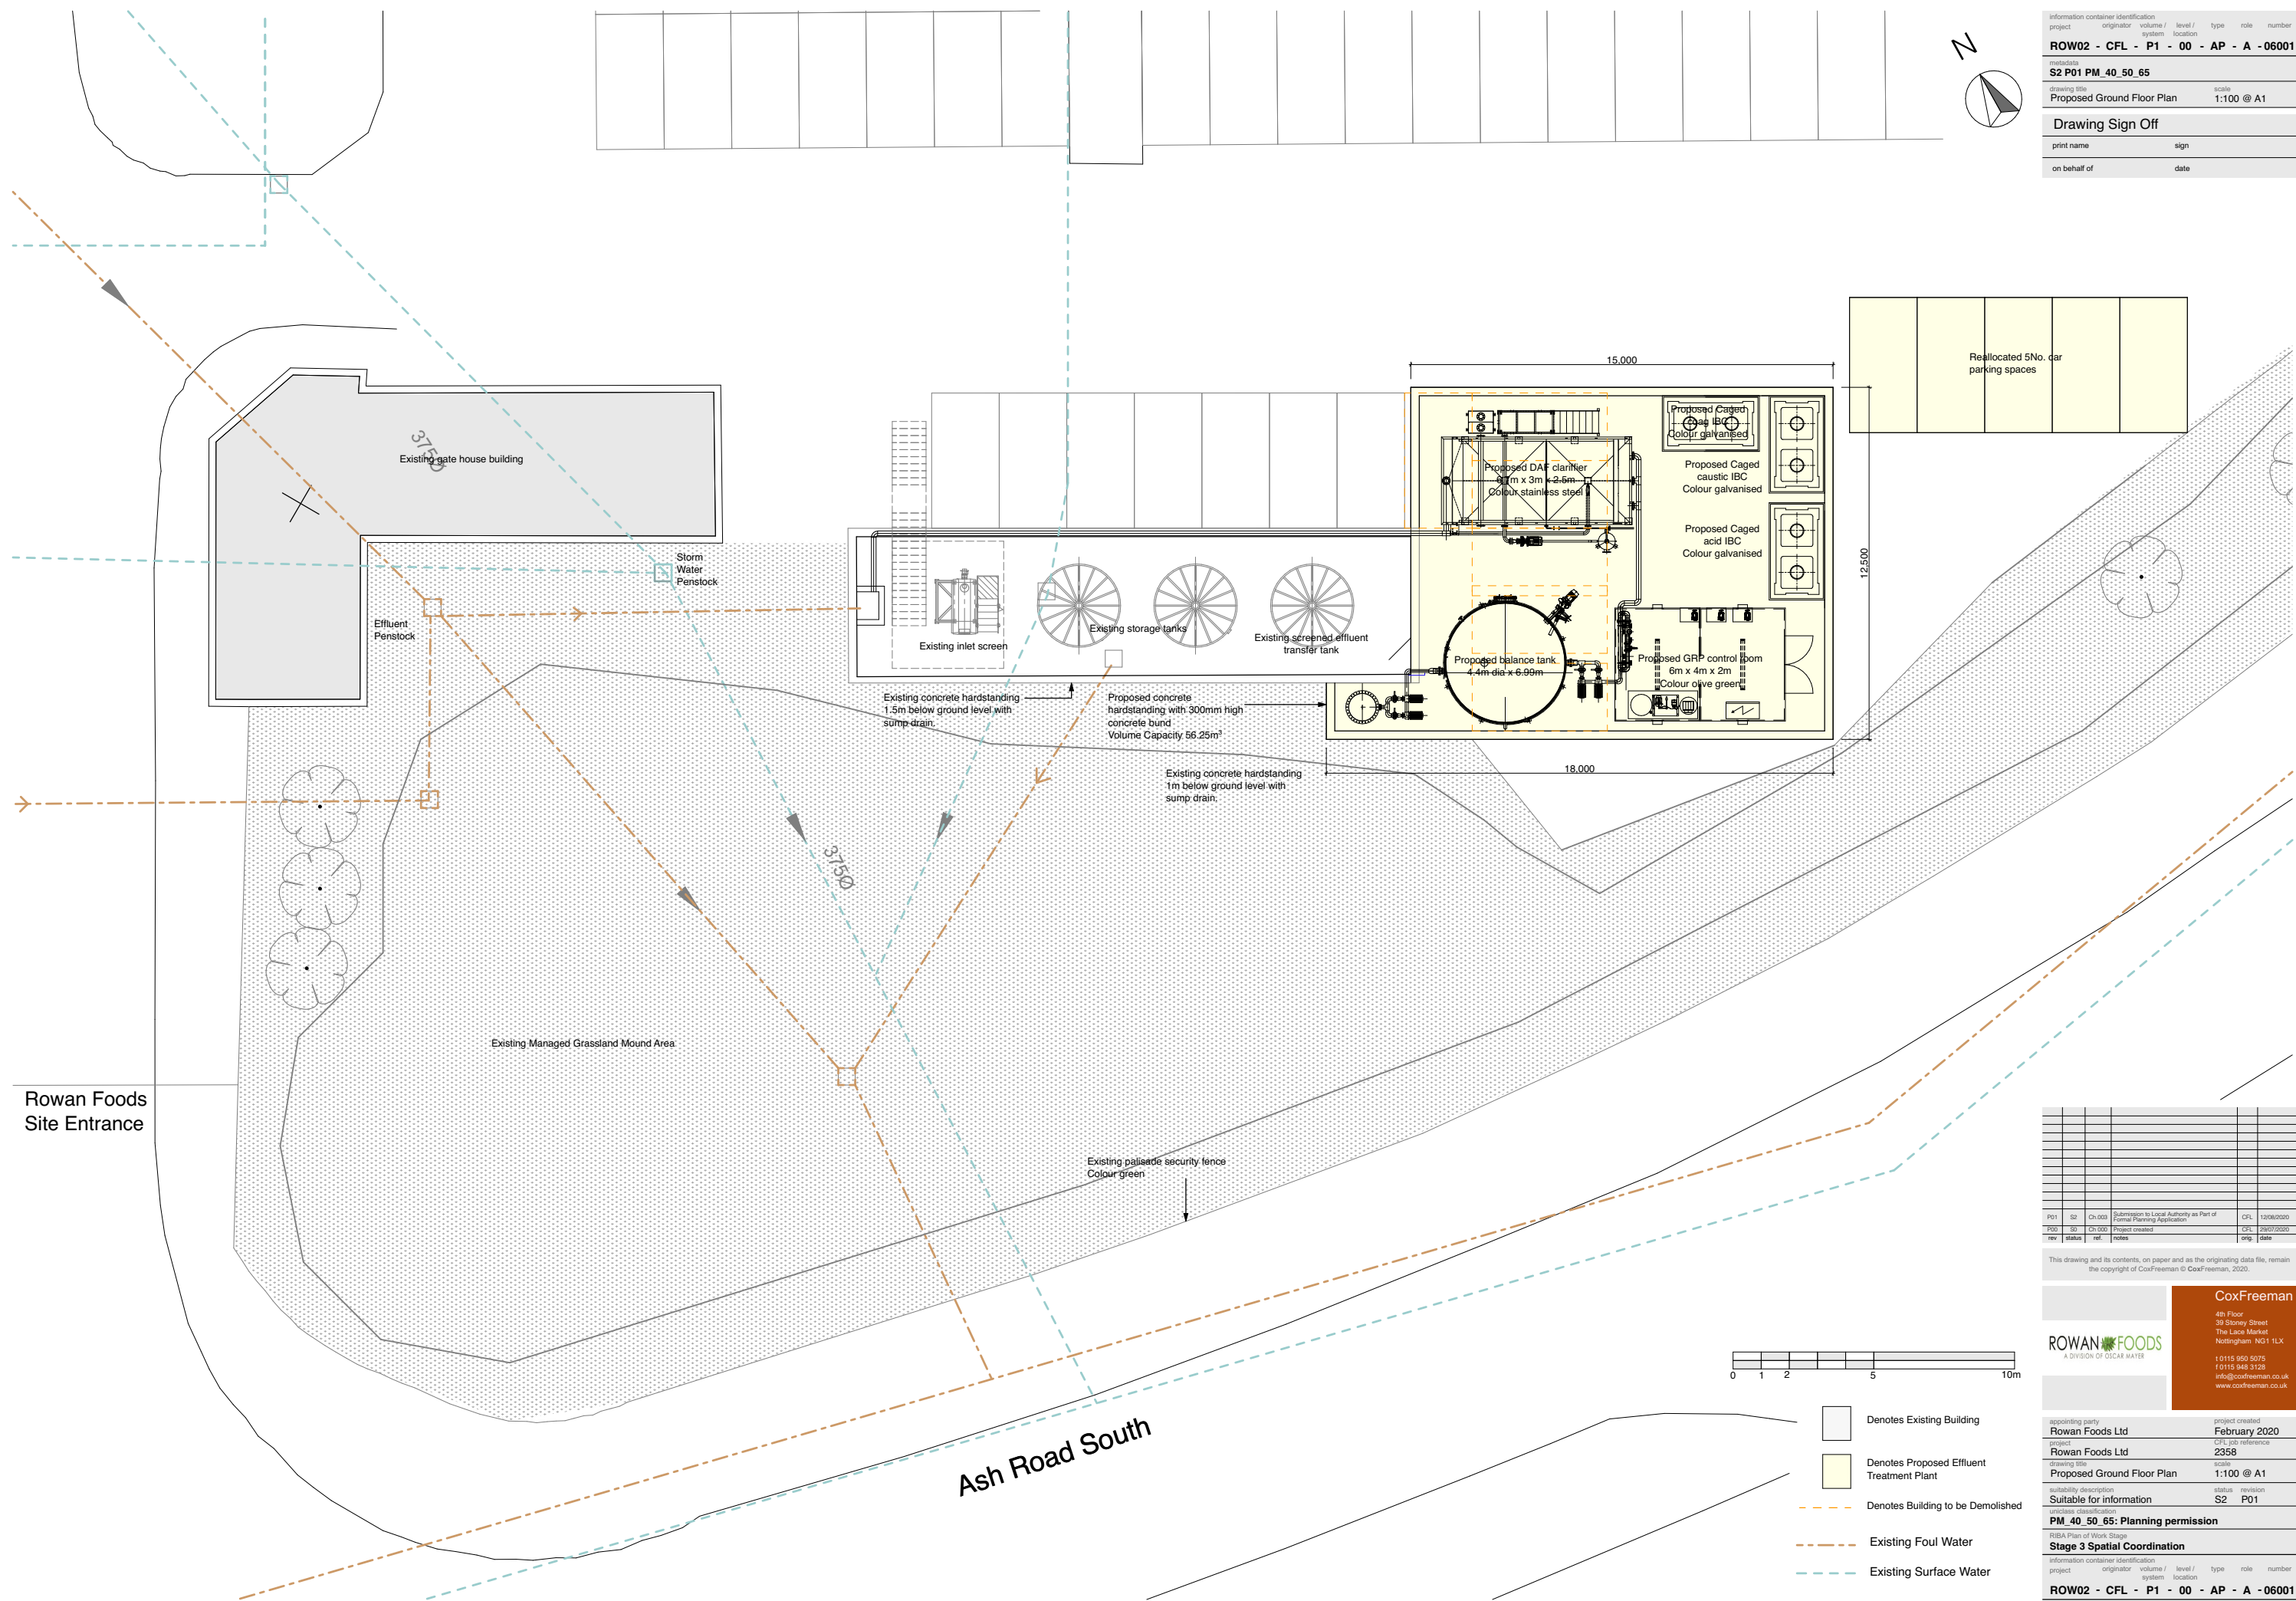

information container identification							
project	originator	volume	level	type	role	number	
		system	location				
ROW02	CFL	P1	00	AP	A	06001	
metadata							
S2 P01 PM 40 50 65							
drawing title				scale			
Proposed Ground Floor Plan				1:100 @ A1			
Drawing Sign Off							
print name				sign			
on behalf of				date			

P01	S2	Ch.909	Submission to Local Authority as Part of Formal Planning Application		CPL	12/08/2020
P00	S0	Ch.900	Project created		CHL	29/07/2020
rev	status	ref.	notes		org.	date

This drawing and its contents, on paper and as the originating data file, remain the copyright of CoxFreeman © CoxFreeman, 2020.

ROWAN FOODS
A DIVISION OF OSCAR MAYER

CoxFreeman

4th Floor
39 Stoney Street
The Lace Market
Nottingham, NG1 1LY

t 0115 950 5075
f 0115 948 3128
info@coxfreeman.co.uk
www.coxfreeman.co.uk

appointing party	project created
Rowan Foods Ltd	February 2020
project	CFL job reference
Rowan Foods Ltd	2358
drawing title	scale
Proposed Ground Floor Plan	1:100 @ A1
suitability description	status revision
Suitable for information	S2 P01

Stage 3 Spatial Coordination

project	originator	volume / system	level / location	type	role	number
ROW02	CFL	P1	00	AP	A	06001