




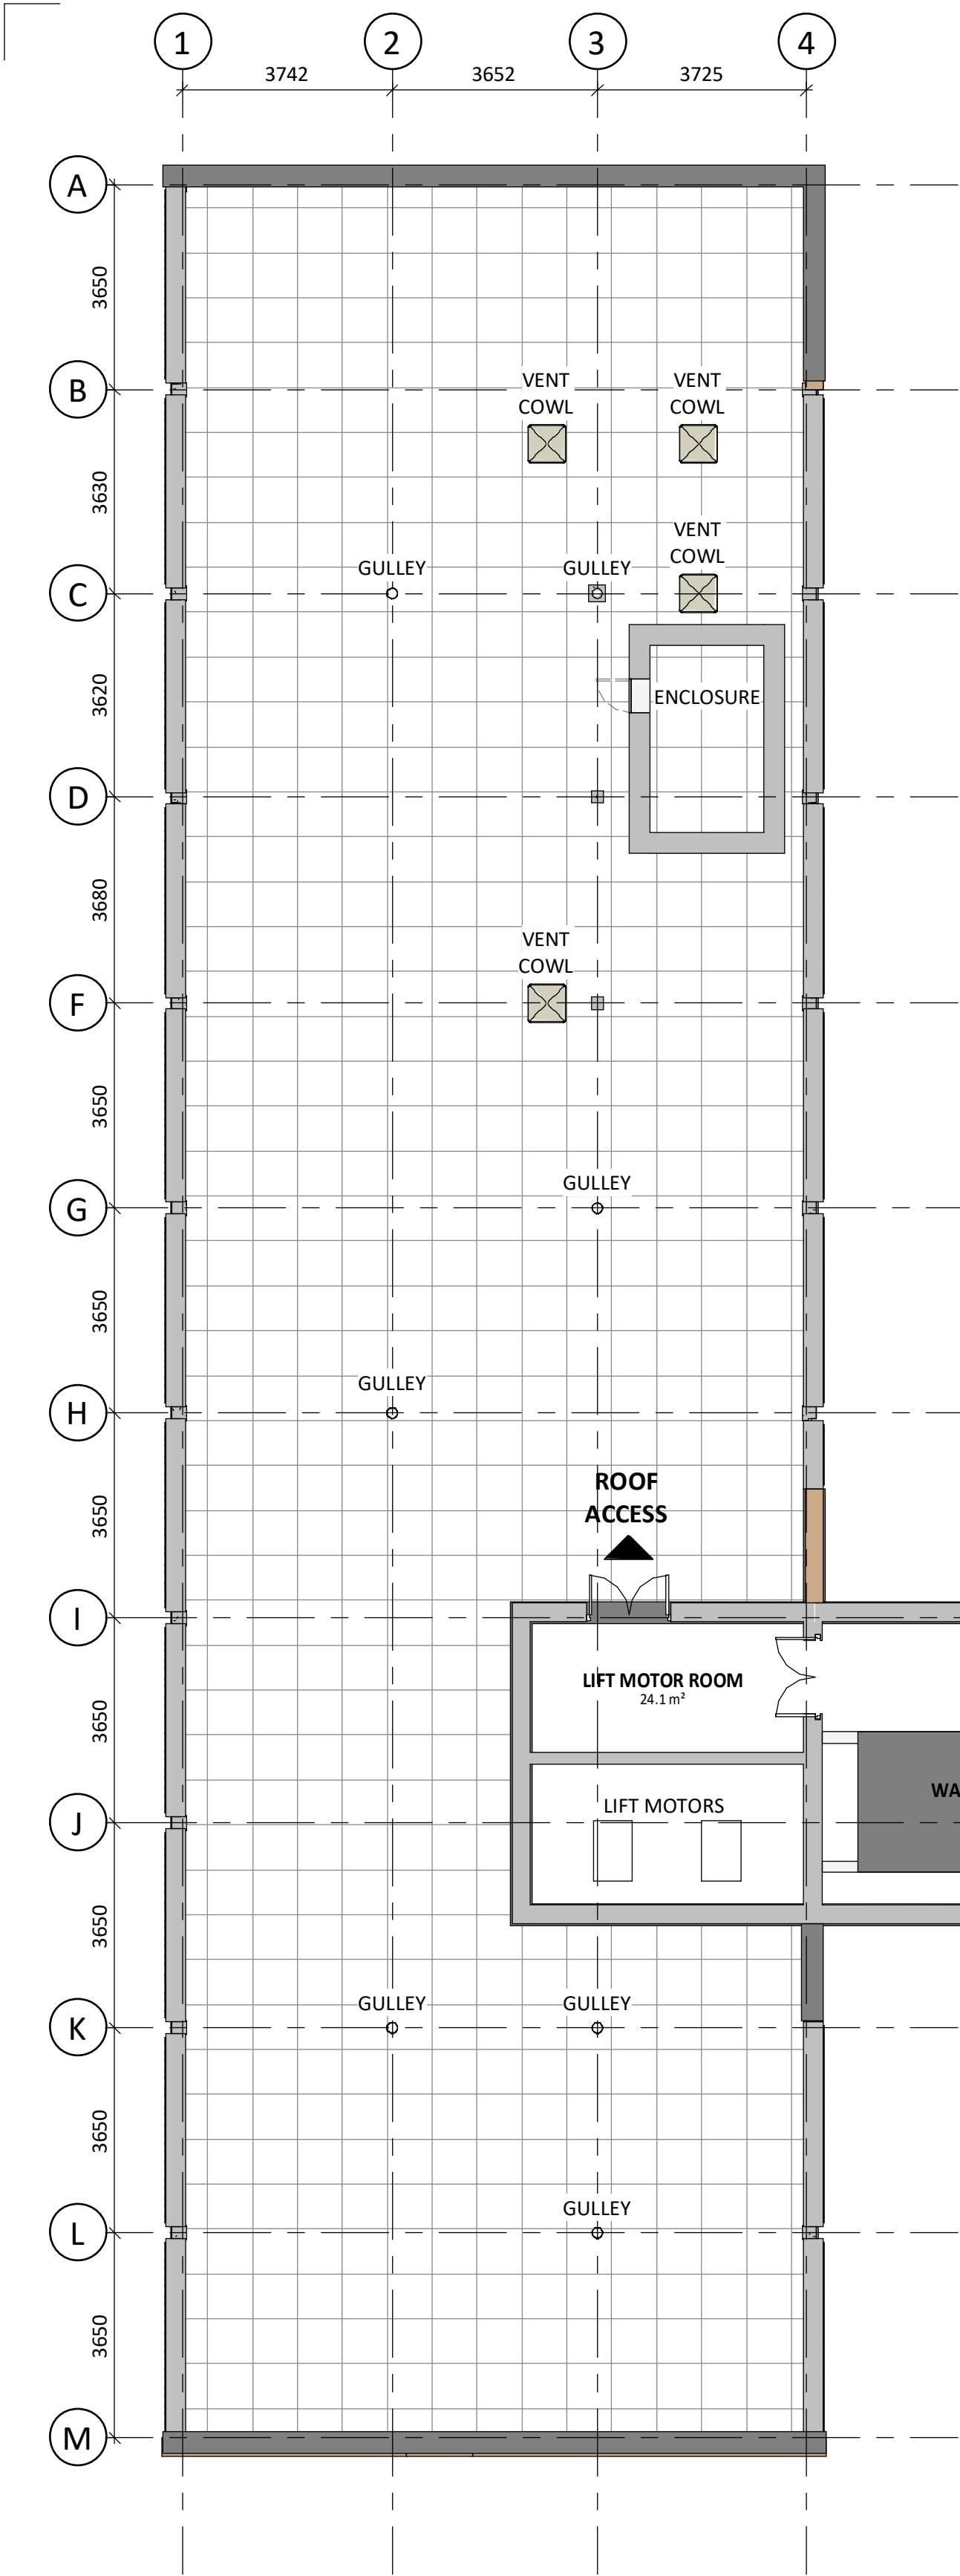


1 | EXISTING ROOF PLAN  
SCALE: 1 : 100

EXISTING ROOF PLAN GENERAL ARRANGEMENT

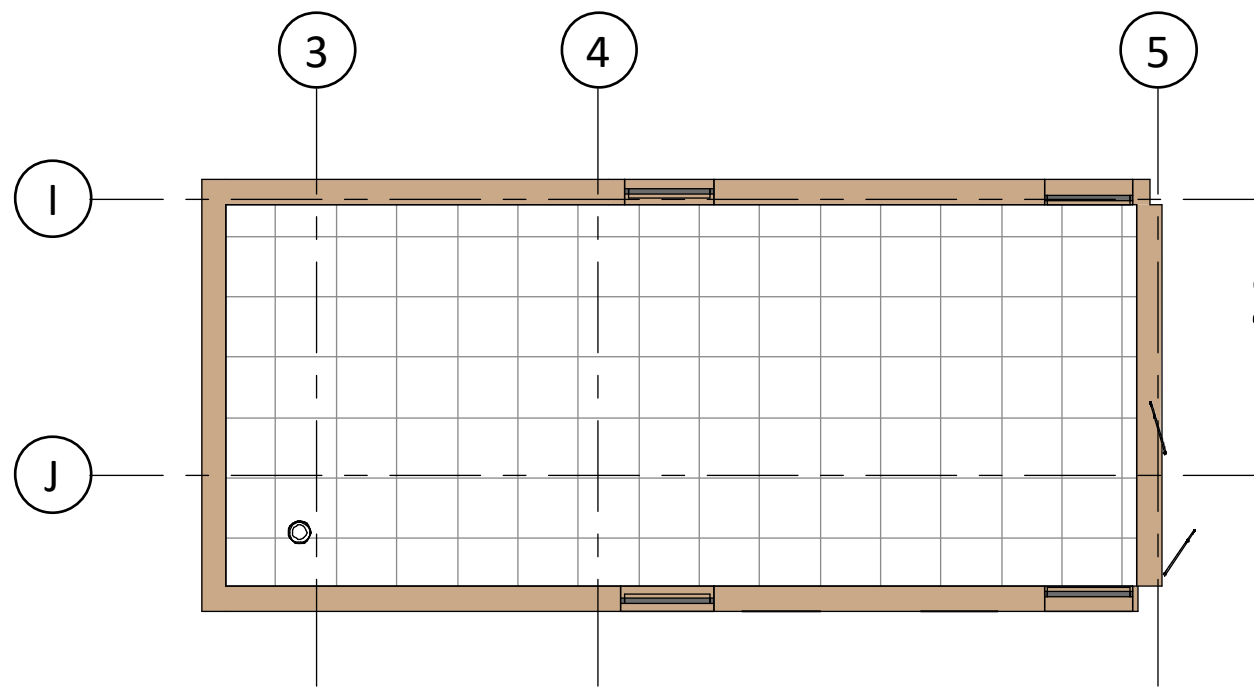

2 | UPPER ROOF  
SCALE: 1 : 100

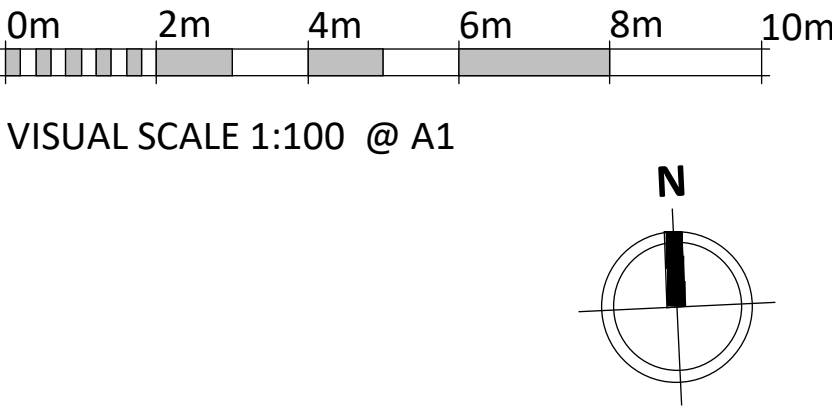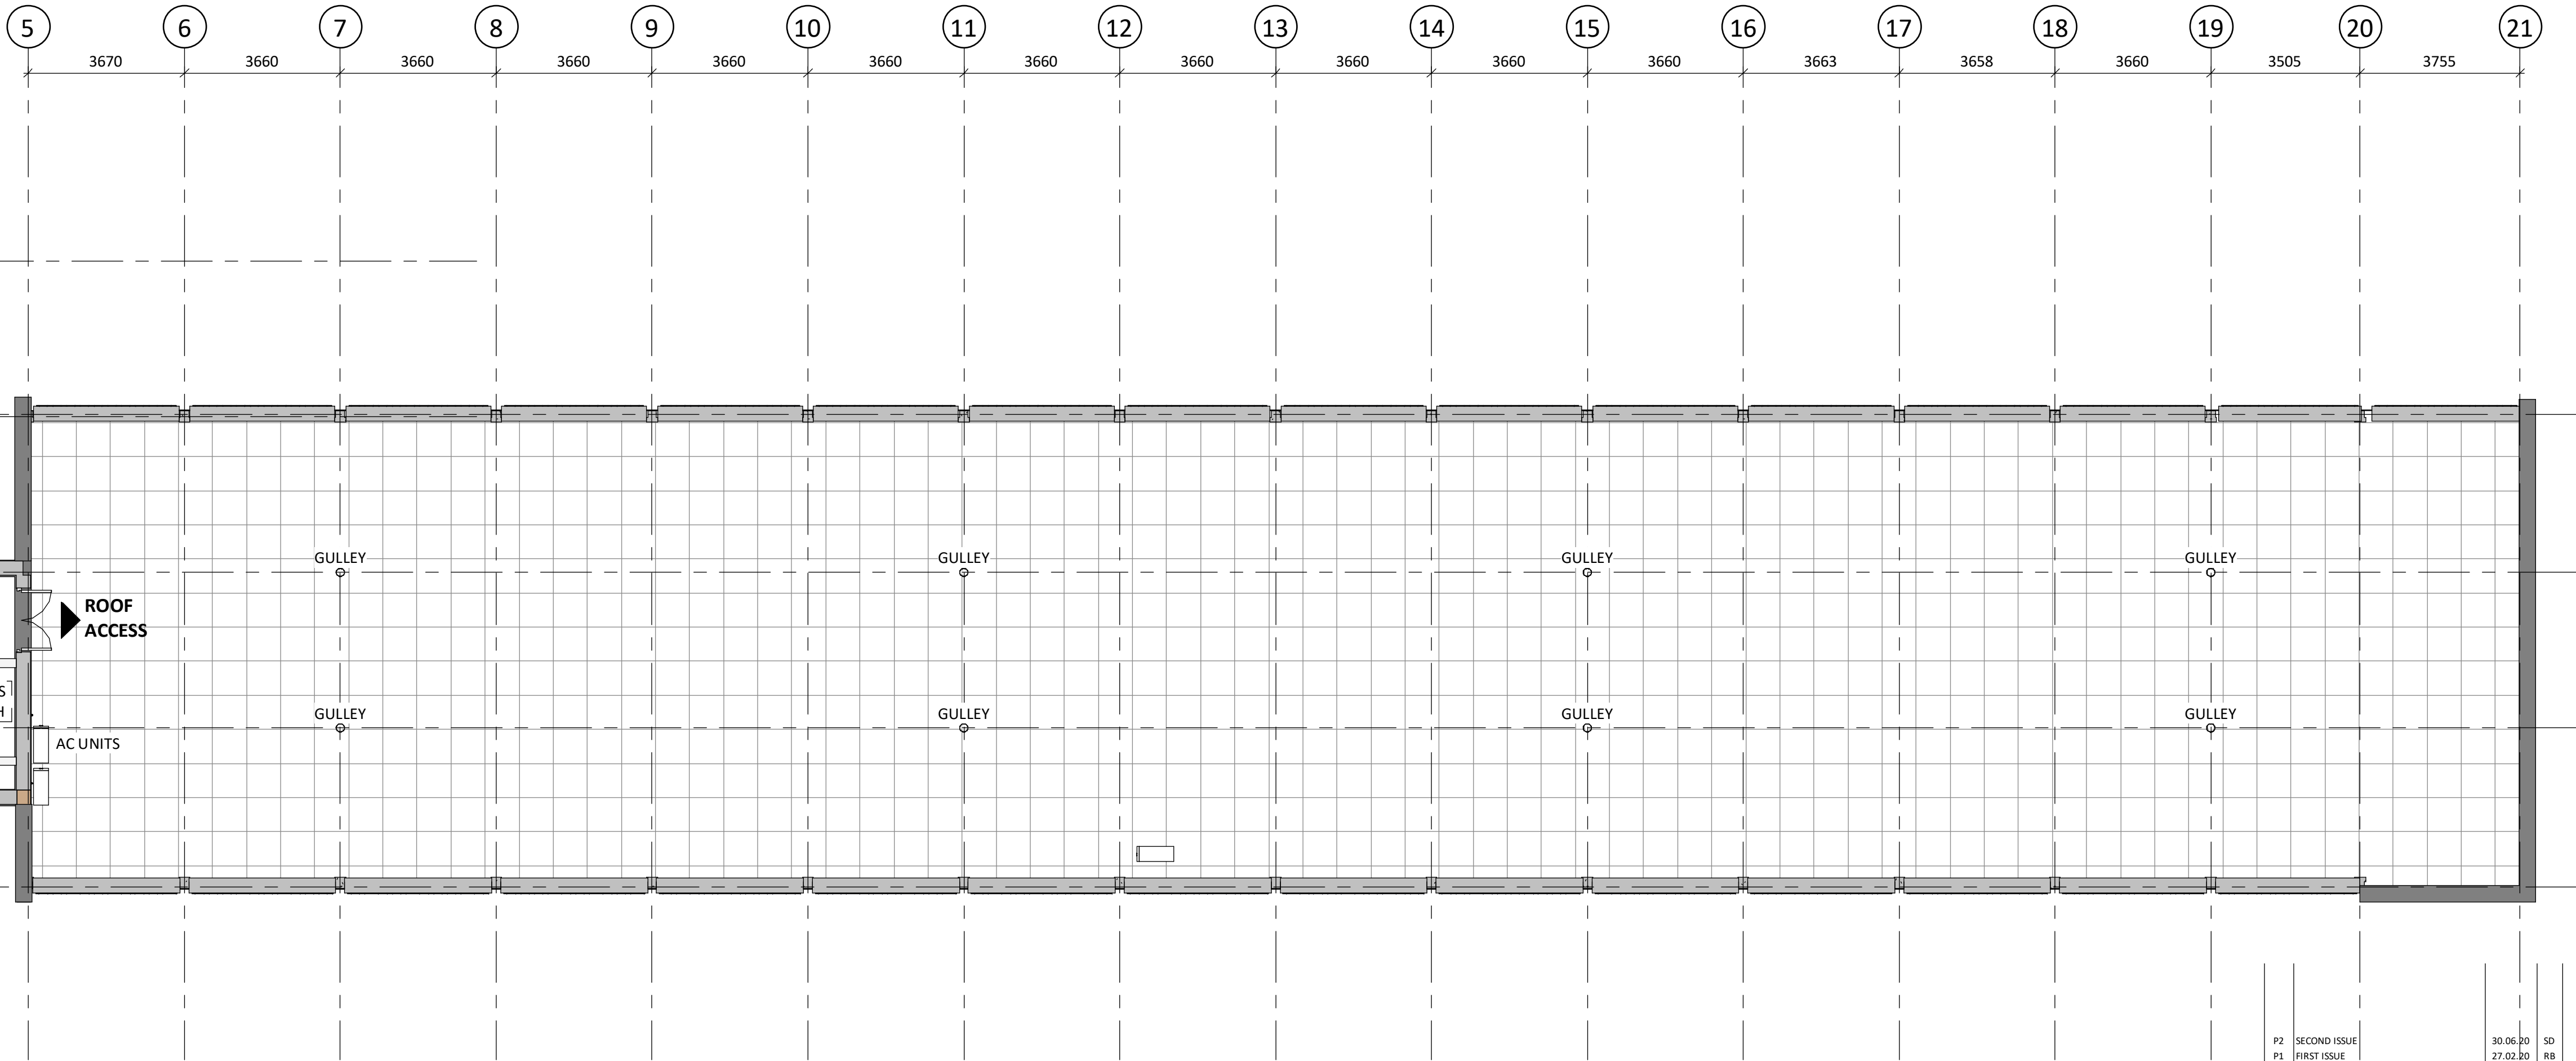

|     |              |          |    |
|-----|--------------|----------|----|
| P2  | SECOND ISSUE | 30.06.20 | SD |
| P1  | FIRST ISSUE  | 27.02.20 | RB |
| REV | DESCRIPTION  | DATE     | BY |

THIS DRAWING IS THE COPYRIGHT OF AINSLEY GOMMON ARCHITECTS. DO NOT SCALE FROM THIS DRAWING. WORK TO FIGURED DIMENSIONS ONLY. CHECK ALL DIMENSIONS ON SITE. ANY DISCREPANCIES TO BE NOTIFIED TO THE ARCHITECT. ELEMENTS OF STRUCTURE SHOWN ARE INDICATIVE AND FOR GUIDANCE. FINAL DESIGN TO BE AS STRUCTURAL ENGINEERS DETAILS AND SPECIFICATION.

PROJECT  
REFURB OF CROWN BUILDINGS, WREXHAM  
for WREXHAM CBC

DRAWING TITLE  
EXISTING ROOF GA

|        |              |                                     |       |         |
|--------|--------------|-------------------------------------|-------|---------|
| SCALE  | @A1          | DATE                                | DRAWN | CHECKED |
|        | As indicated | 27/02/20                            | RB    | MF      |
| STATUS | S2           | PURPOSE OF ISSUE<br>FOR INFORMATION |       |         |

JOB No C1025 | DRAWING No CBW-AGA-A1-04-DR-A-0014 | REV P2

DIMENSIONS AND LAYOUT OF THE EXISTING BUILDING ARE BASED ON EXISTING CAD AND PDF INFORMATION SUPPLIED BY WREXHAM CC AND MAY CONTAIN INACCURACIES. AS SUCH AINSLEY GOMMON ARCHITECTS ARE NOT RESPONSIBLE FOR DISCREPANCIES OR INACCURACIES THAT MAY EMERGE FROM THE INFORMATION PROVIDED. CONTRACTOR TO CHECK SITE DIMENSIONS BEFORE ORDERING OR FABRICATING MATERIALS OR COMPONENTS AND INFORM ARCHITECT OF ANY DISCREPANCIES.