



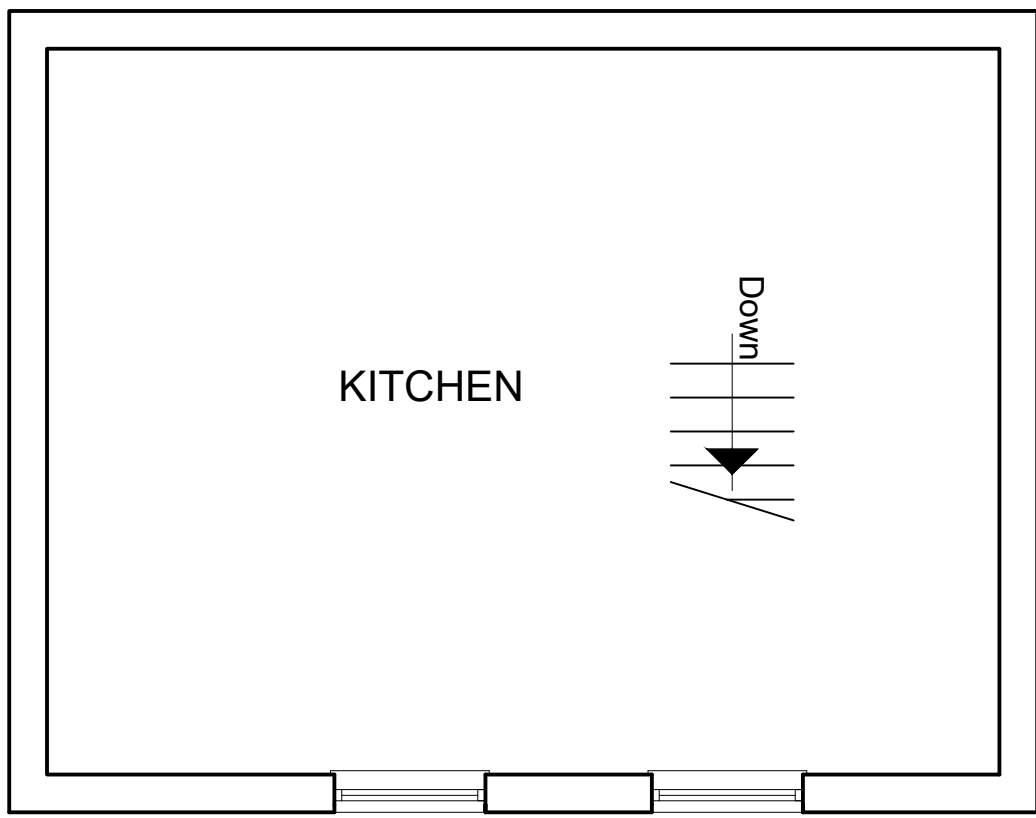


EXISTING BASEMENT
PLAN

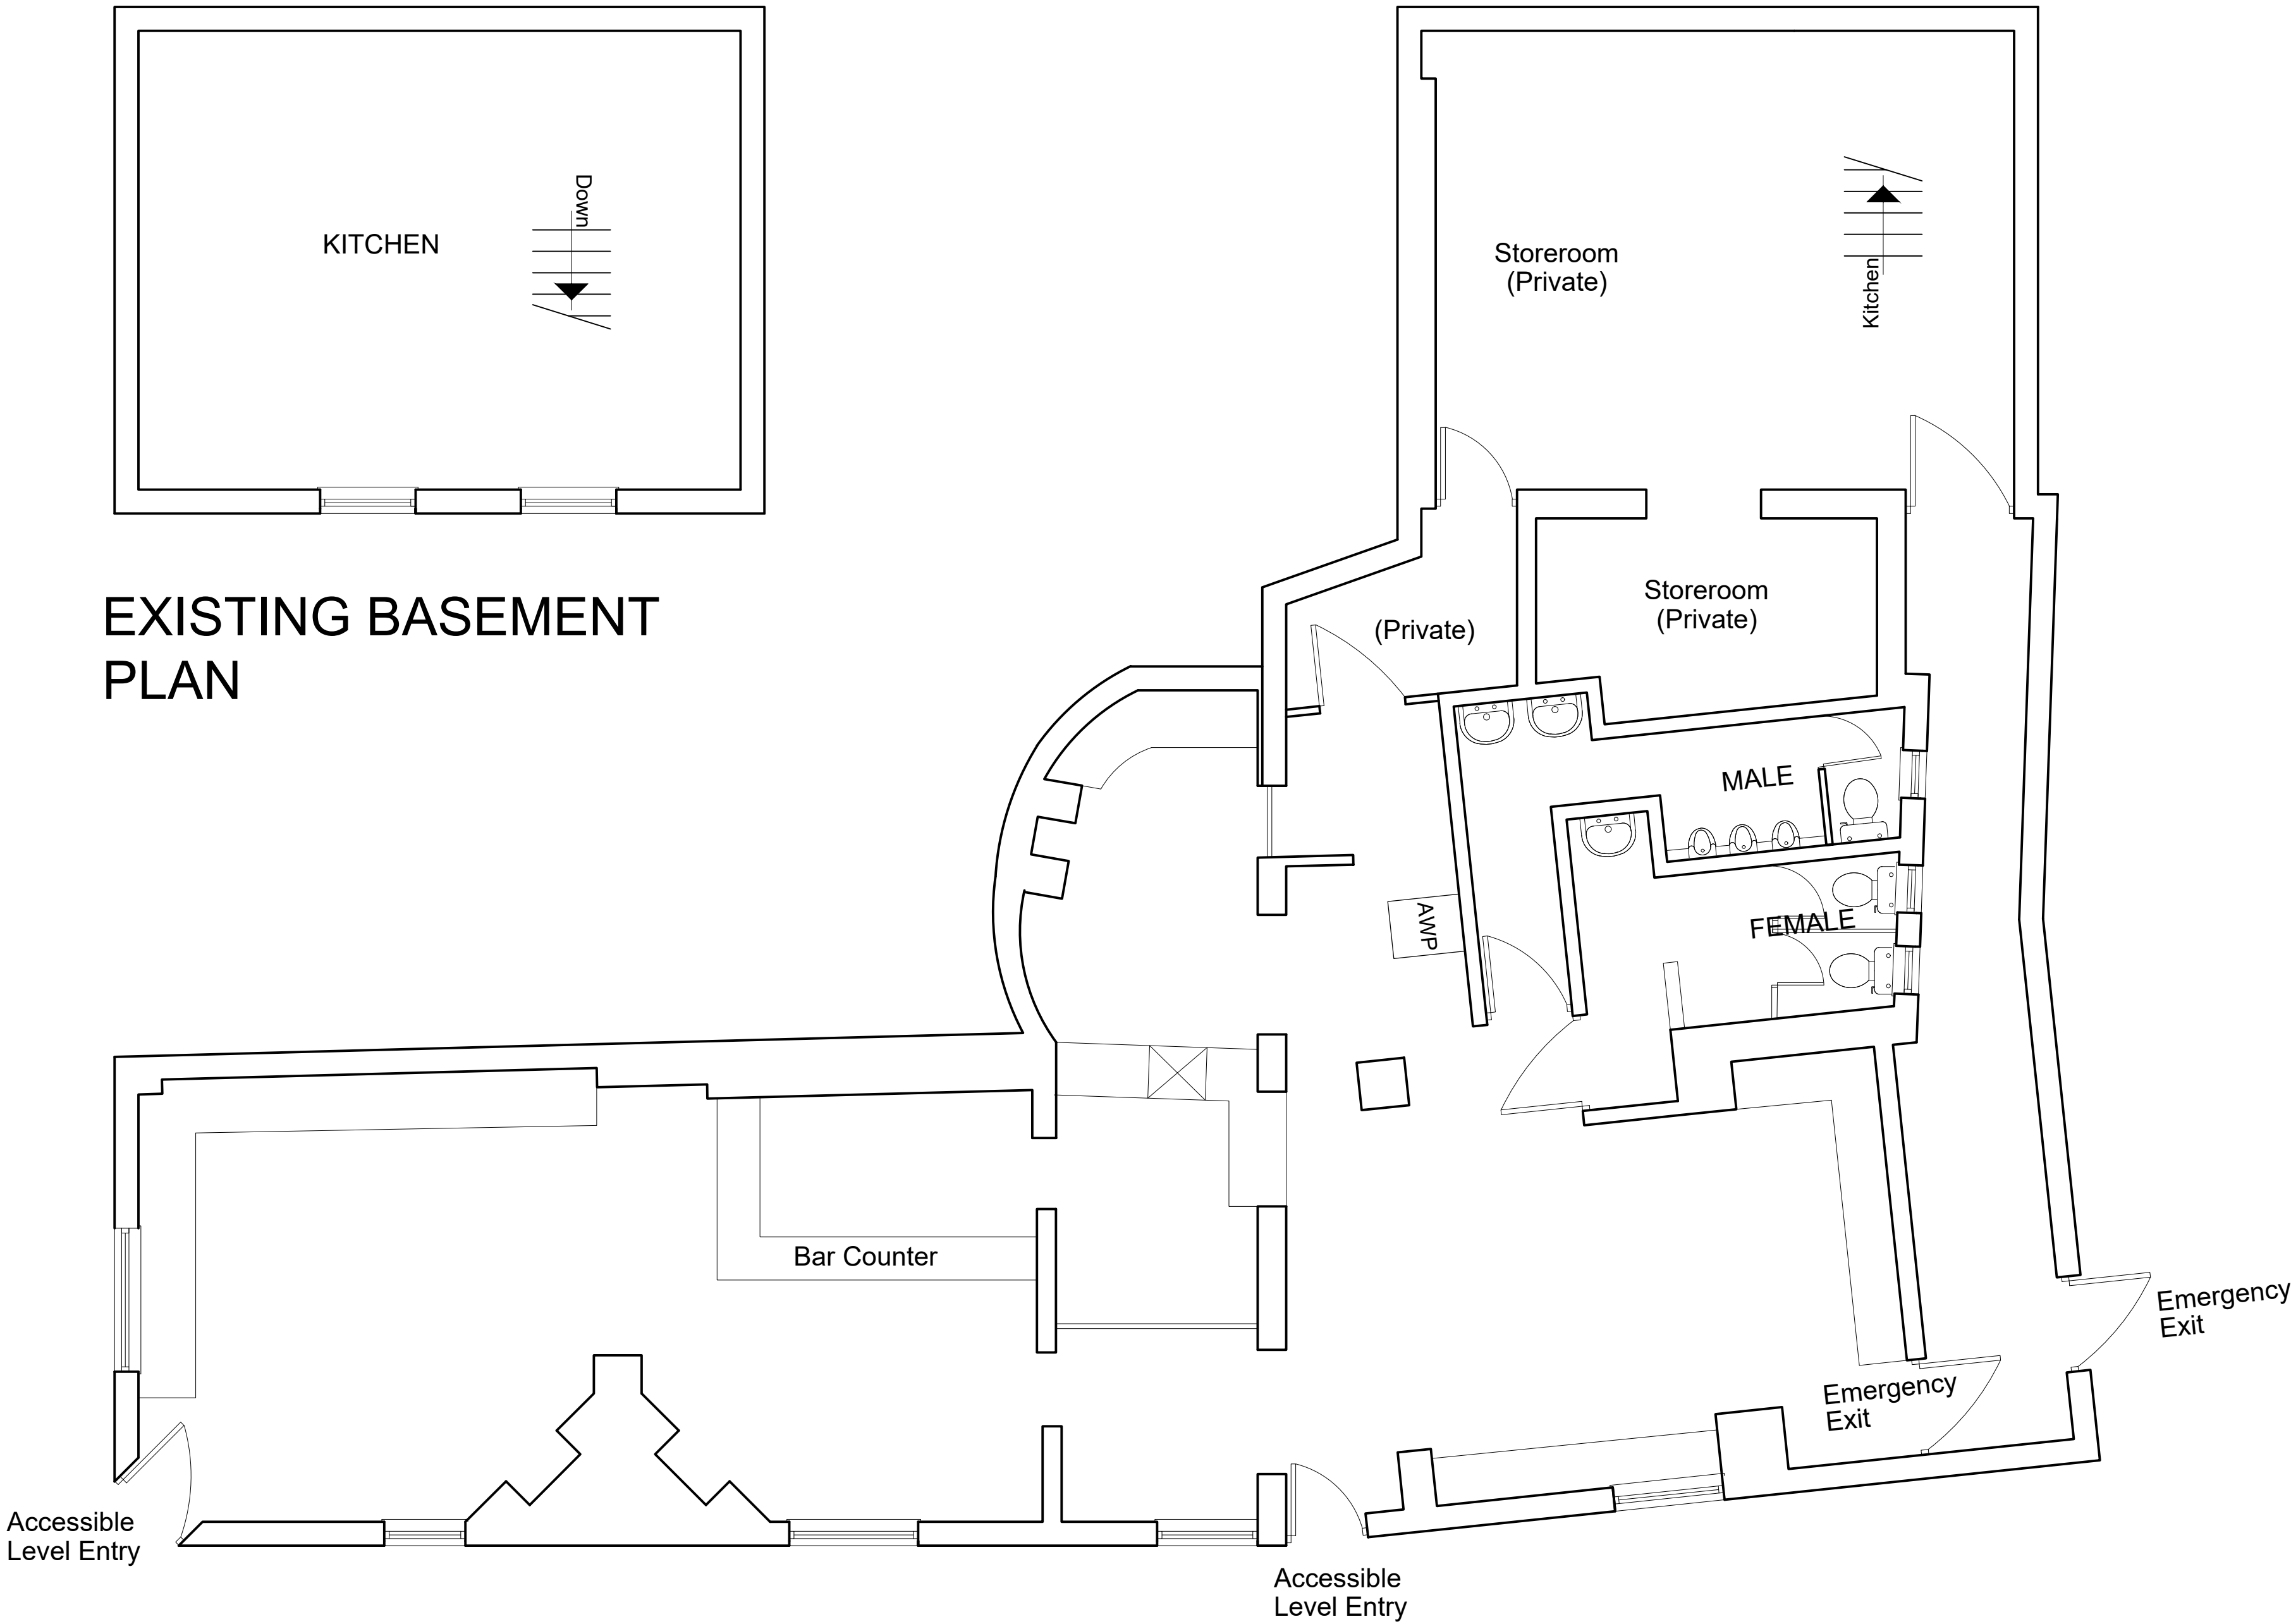

EXISTING GROUND
FLOOR PLAN

All levels and dimensions must be checked on site by contractor prior to commencement of works. Any variations must be reported to JSA Design.
All information hereon in is the copyright of JSA Design.
Copying in full or in part is forbidden without the written permission from JSA Design.

 

Client

STAR PUBS & BARS

Date	Nov 2019	Status	EXISTING
Drawn	EM	Checked	LD
Scale	1:50	Size	A1
Rev.	-	Drawing No.	290 - 100

Drawing Title

Existing Plans

Project Title

The Horse & Jockey,
32 Hope Street,
Wrexham, LL11 1BG

JSA DESIGN