

NOTES:
All dimensions must be checked on site and not scaled from the drawings. All discrepancies must be notified to the Agent immediately.

KEY :

Rev	Date	Revisions
Drawn by :	Date :	
A.R. HEWITT	AUGUST 2020	

ARH Architectural Design
206 Liverpool Road,
Whitchurch,
Shropshire,
SY13 1UT

Tel: 07891 147512
e-mail
arharchitecturaldesign@gmail.com

ARH Architectural Design is the trading name of Sarly Hewitt & Associates Ltd.
Company Registered in England and Wales No: 12330458


© copyright This drawing must not be reproduced without first obtaining written permission

Client :
Mr and Mrs D. Marriott


Job Title :
PROPOSED REAR EXTENSION AND
INTERNAL ALTERATIONS AT
3 PENRHYN,
MARCHWIEL,
WREXHAM,
CLWYD,
LL13 0RE

Drawing Title :
EXISTING FLOOR PLANS AND ELEVATIONS


Dwg No : SHA36/ 02	Scale : As Shown @ A2	Rev : -
-----------------------	--------------------------	------------

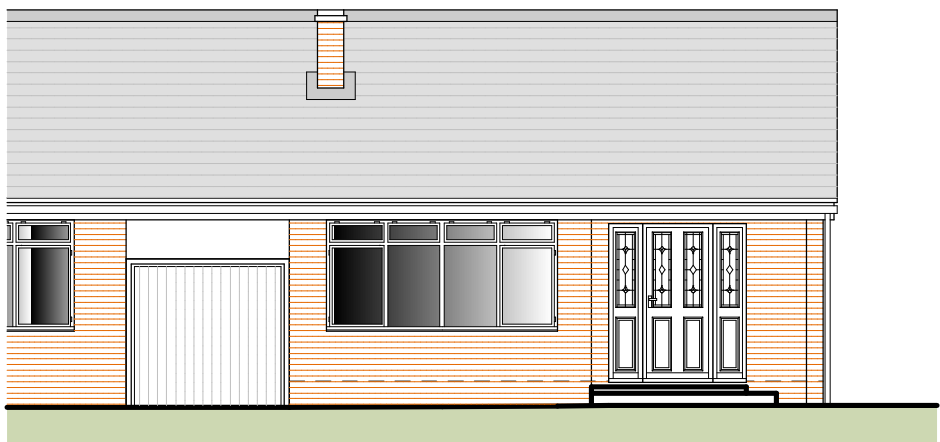

2 EXISTING NORTH-EAST (FRONT) ELEVATION 1 : 100

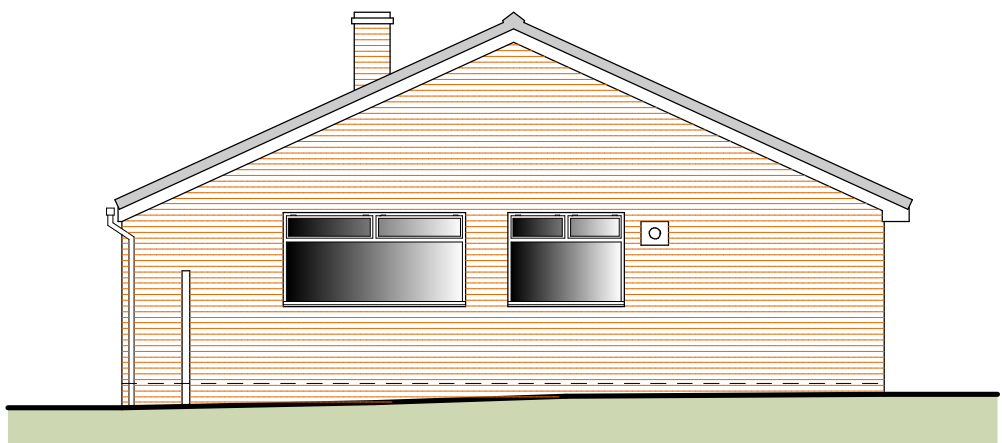

3 EXISTING NORTH-WEST (SIDE) ELEVATION 1 : 100

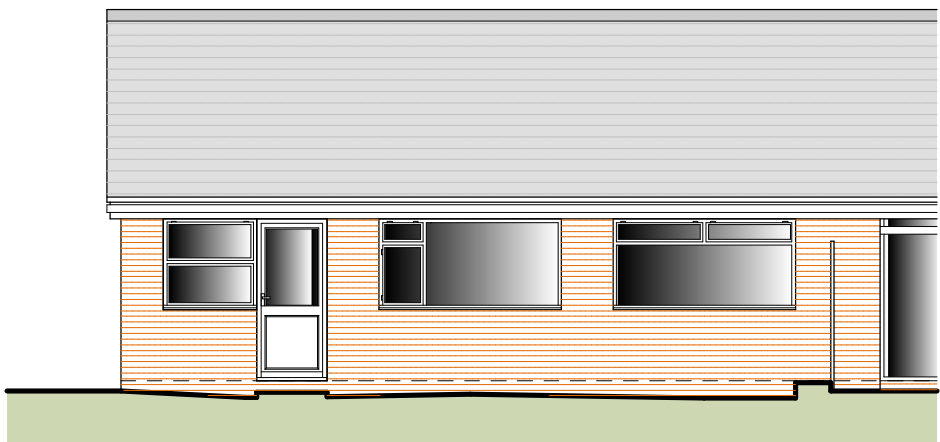

4 EXISTING SOUTH-WEST (REAR) ELEVATION 1 : 100



1 EXISTING FLOOR PLAN 1 : 50