


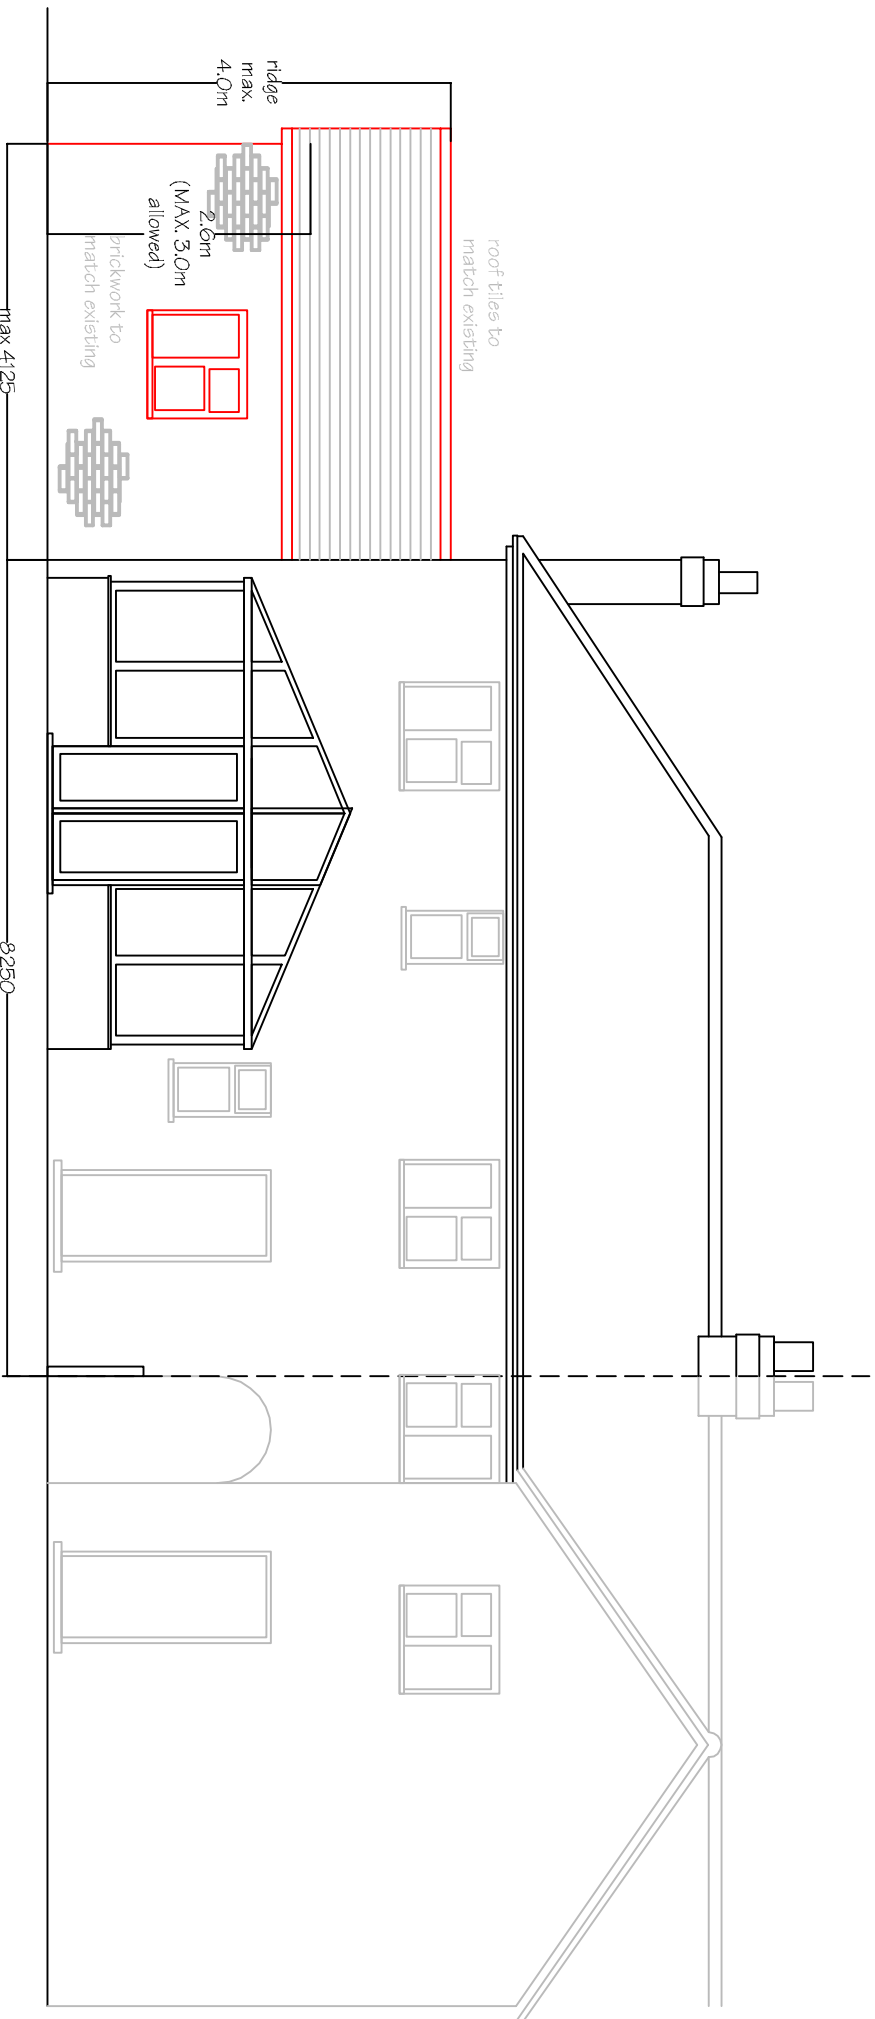

Scale 1:75 @ A4 Proposed Rear Elevation