




Notes:

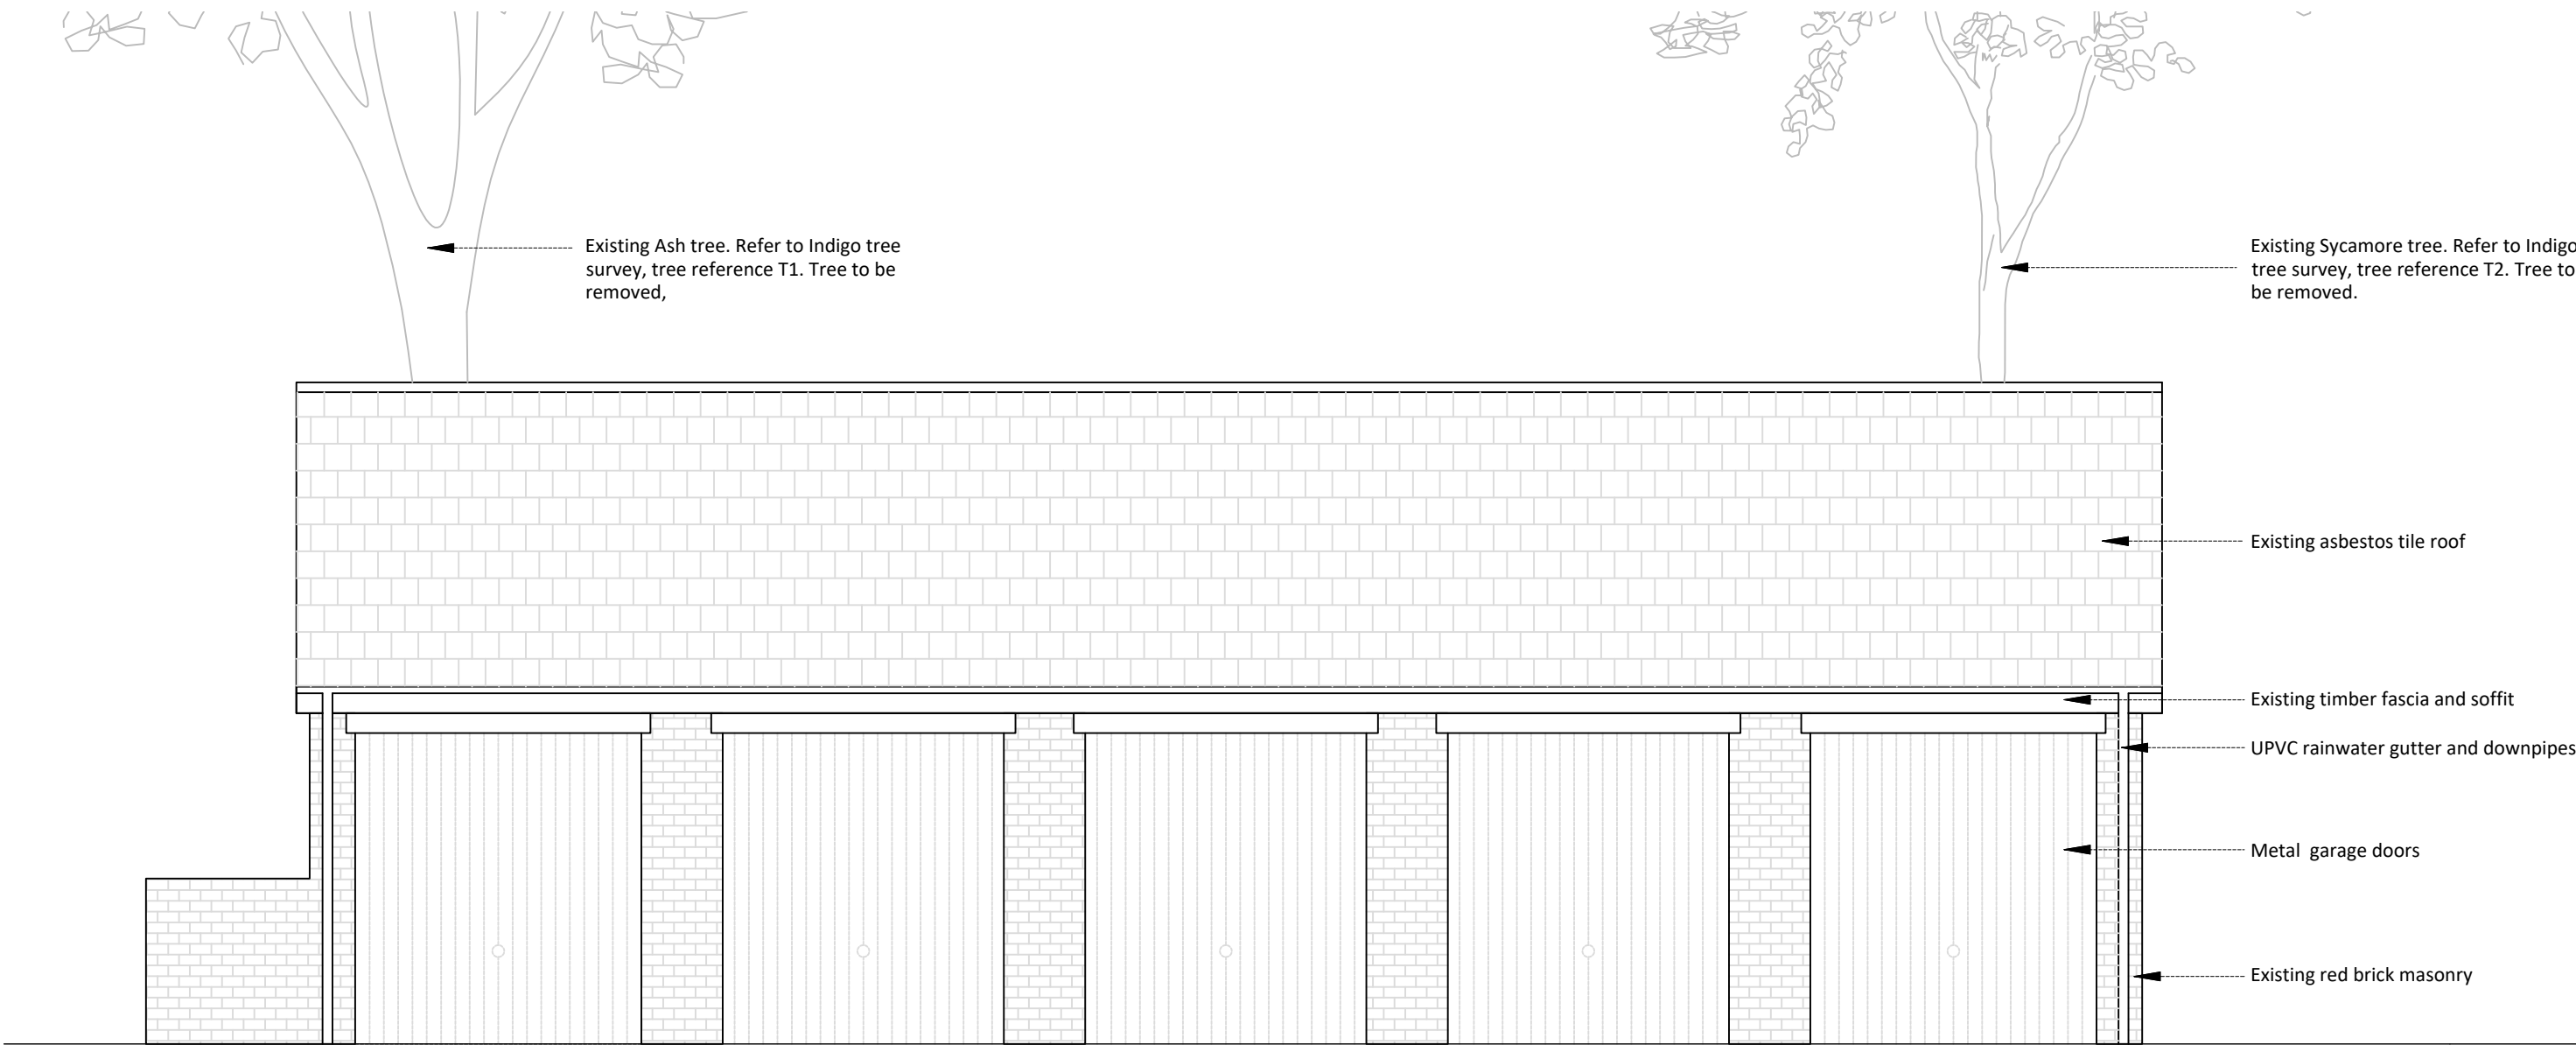


Existing Garage West Elevation
1:50

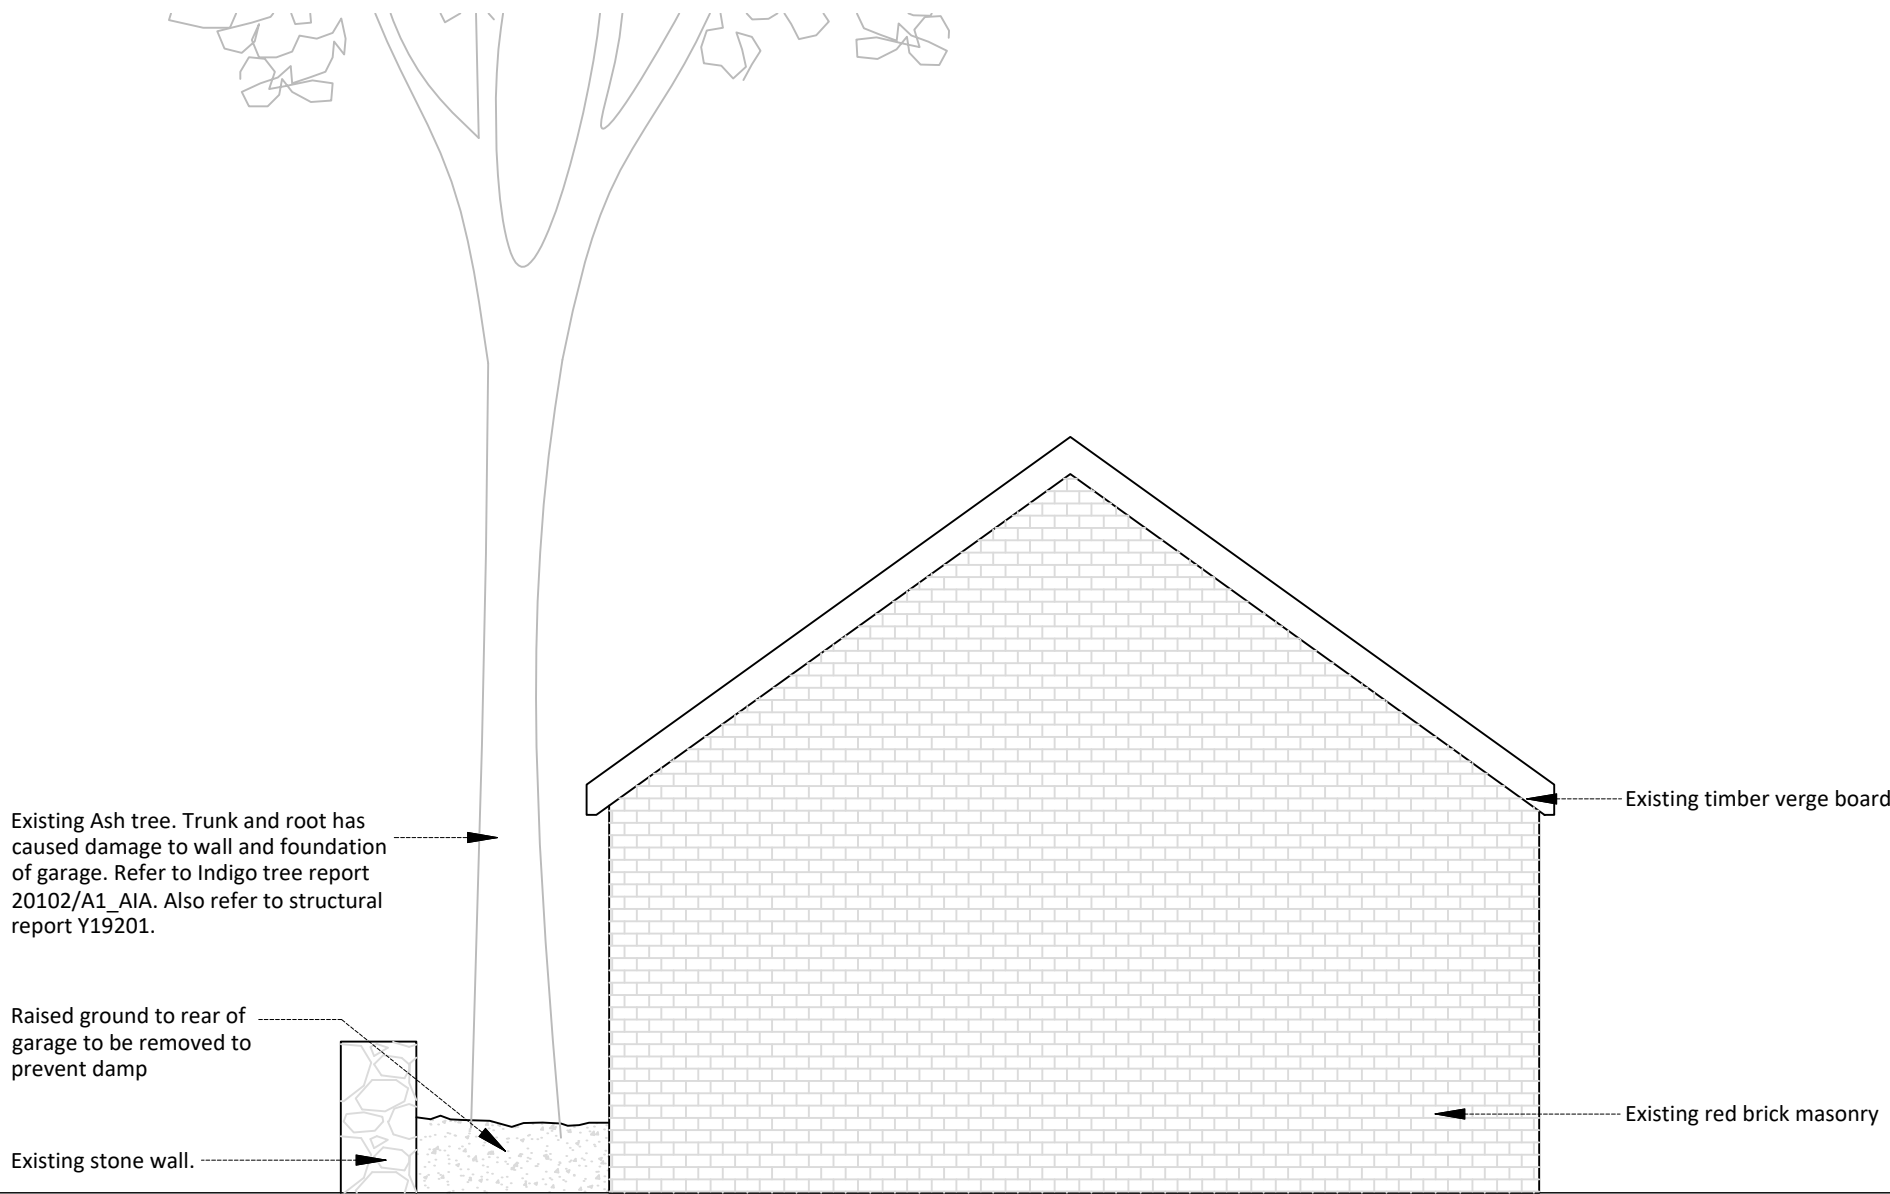

Existing Garage North Elevation
1:50

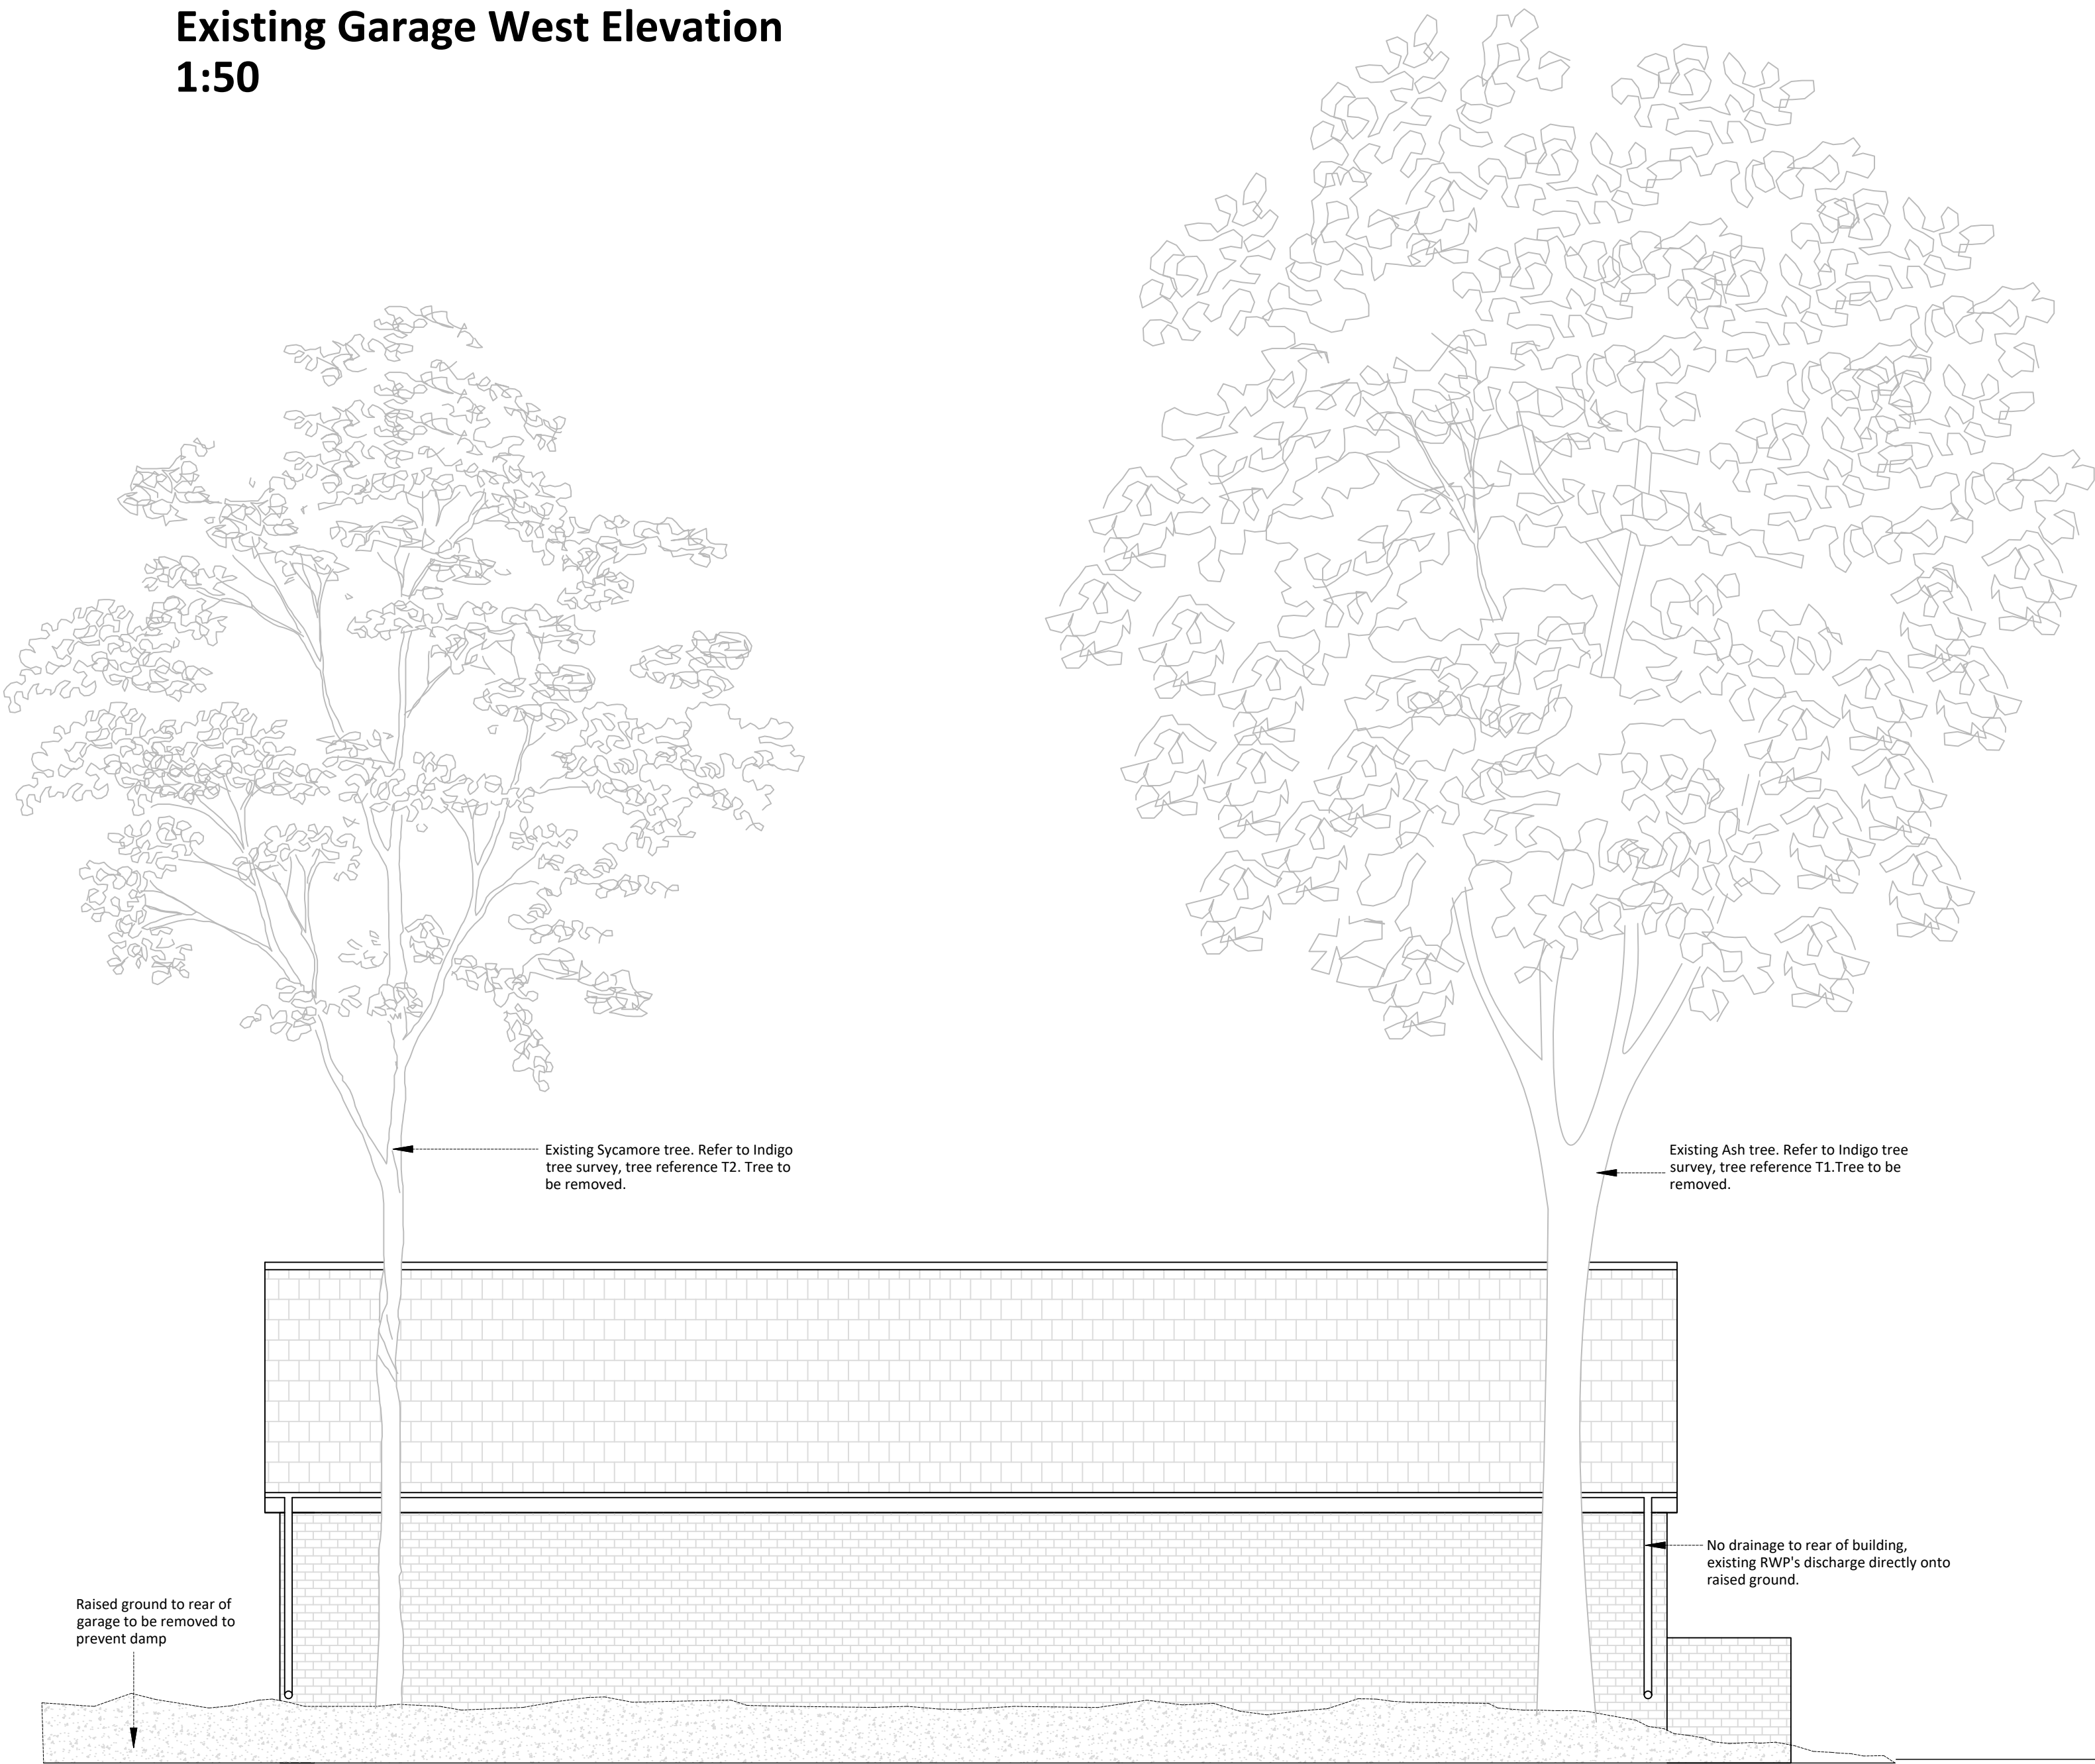

Existing Garage East Elevation
1:50

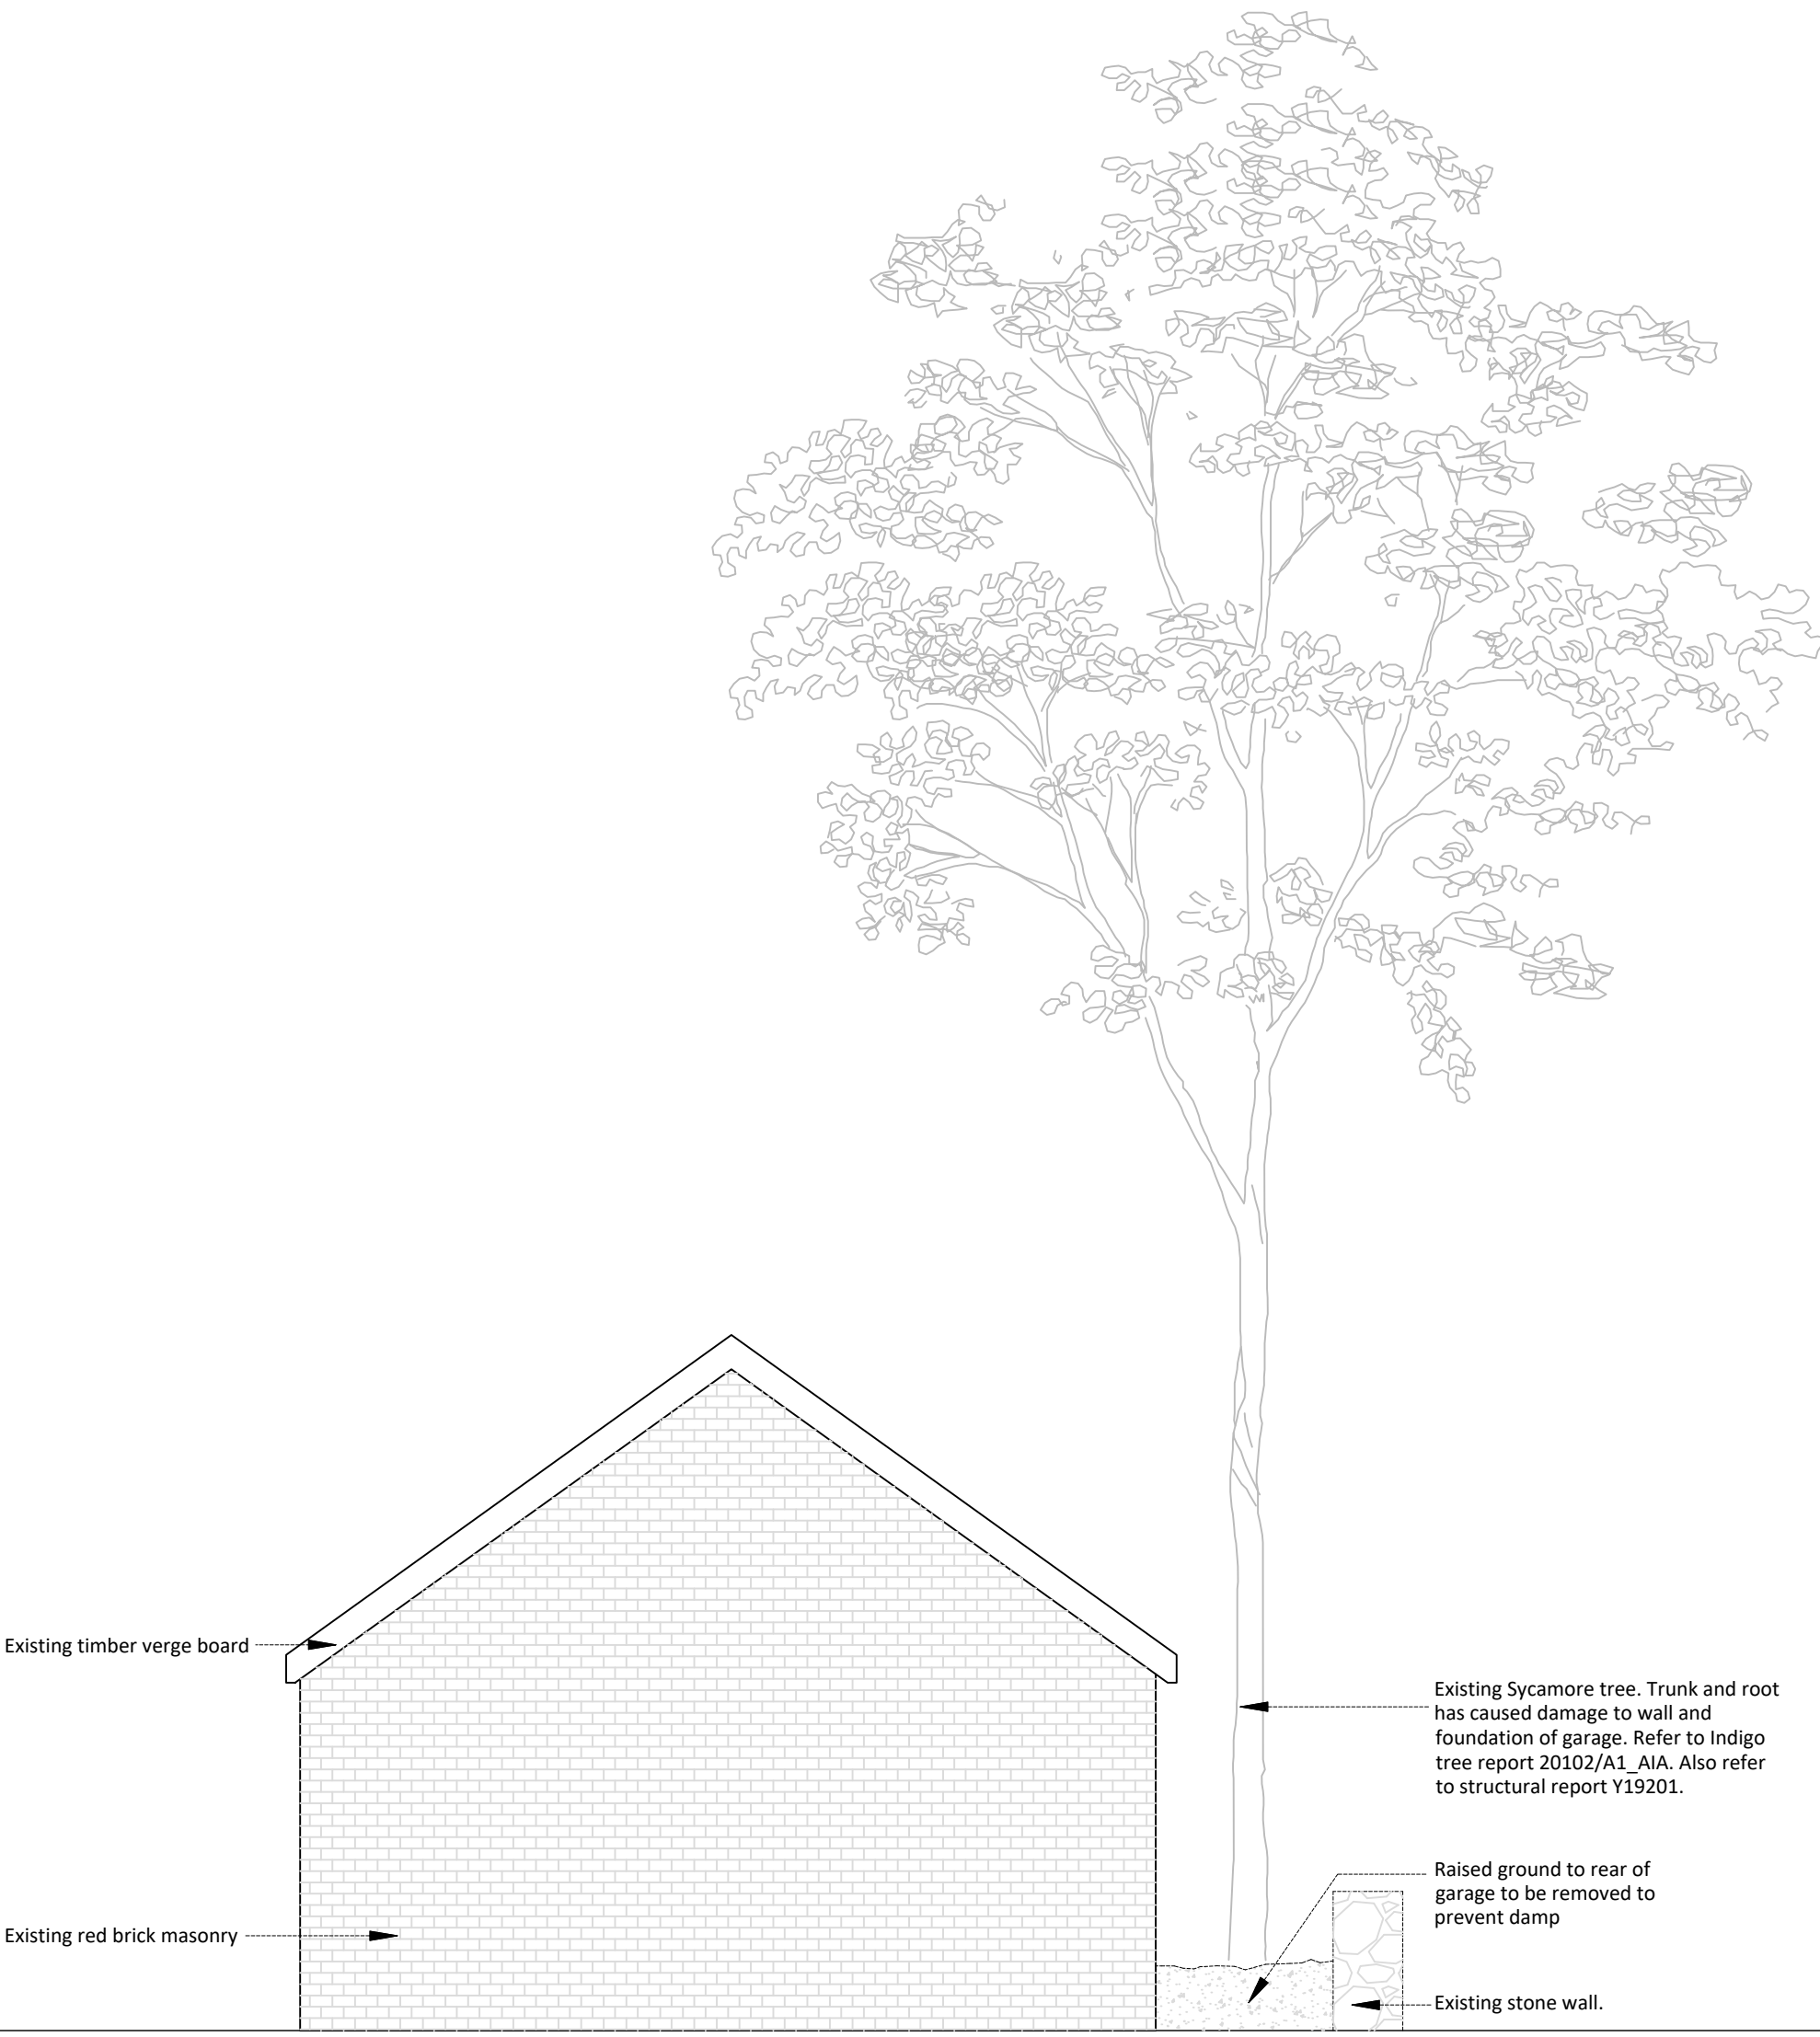

Existing Garage South Elevation
1:50

Copyright: All rights reserved. This drawing must not be reproduced without permission from AA Projects Ltd. Do not scale off this drawing. All dimensions are to be checked on site by contractor / sub contractor. Any discrepancies to be reported to AA Projects Ltd.

Rev	Date	Revision notes			By Check
aaprojects L2 Pilkington Court Sinclair Way Prescot Business Park Prescot Liverpool L34 1QG Tel: 0151 430 2340 Office Locations Birmingham, Leeds, Liverpool, London, Manchester, Oxford, Rugby, Newcastle www.aaprojects.co.uk					
Client Quality Education with Care		Drawing Title Existing Elevations			
Project Title Garage Refurbishment at Bersham Hall		Drawn RZ	Date April 20		
		Checked SIH	Date April 20		
DWG No.	P15789.02	Scale	1:50	Revision	-