


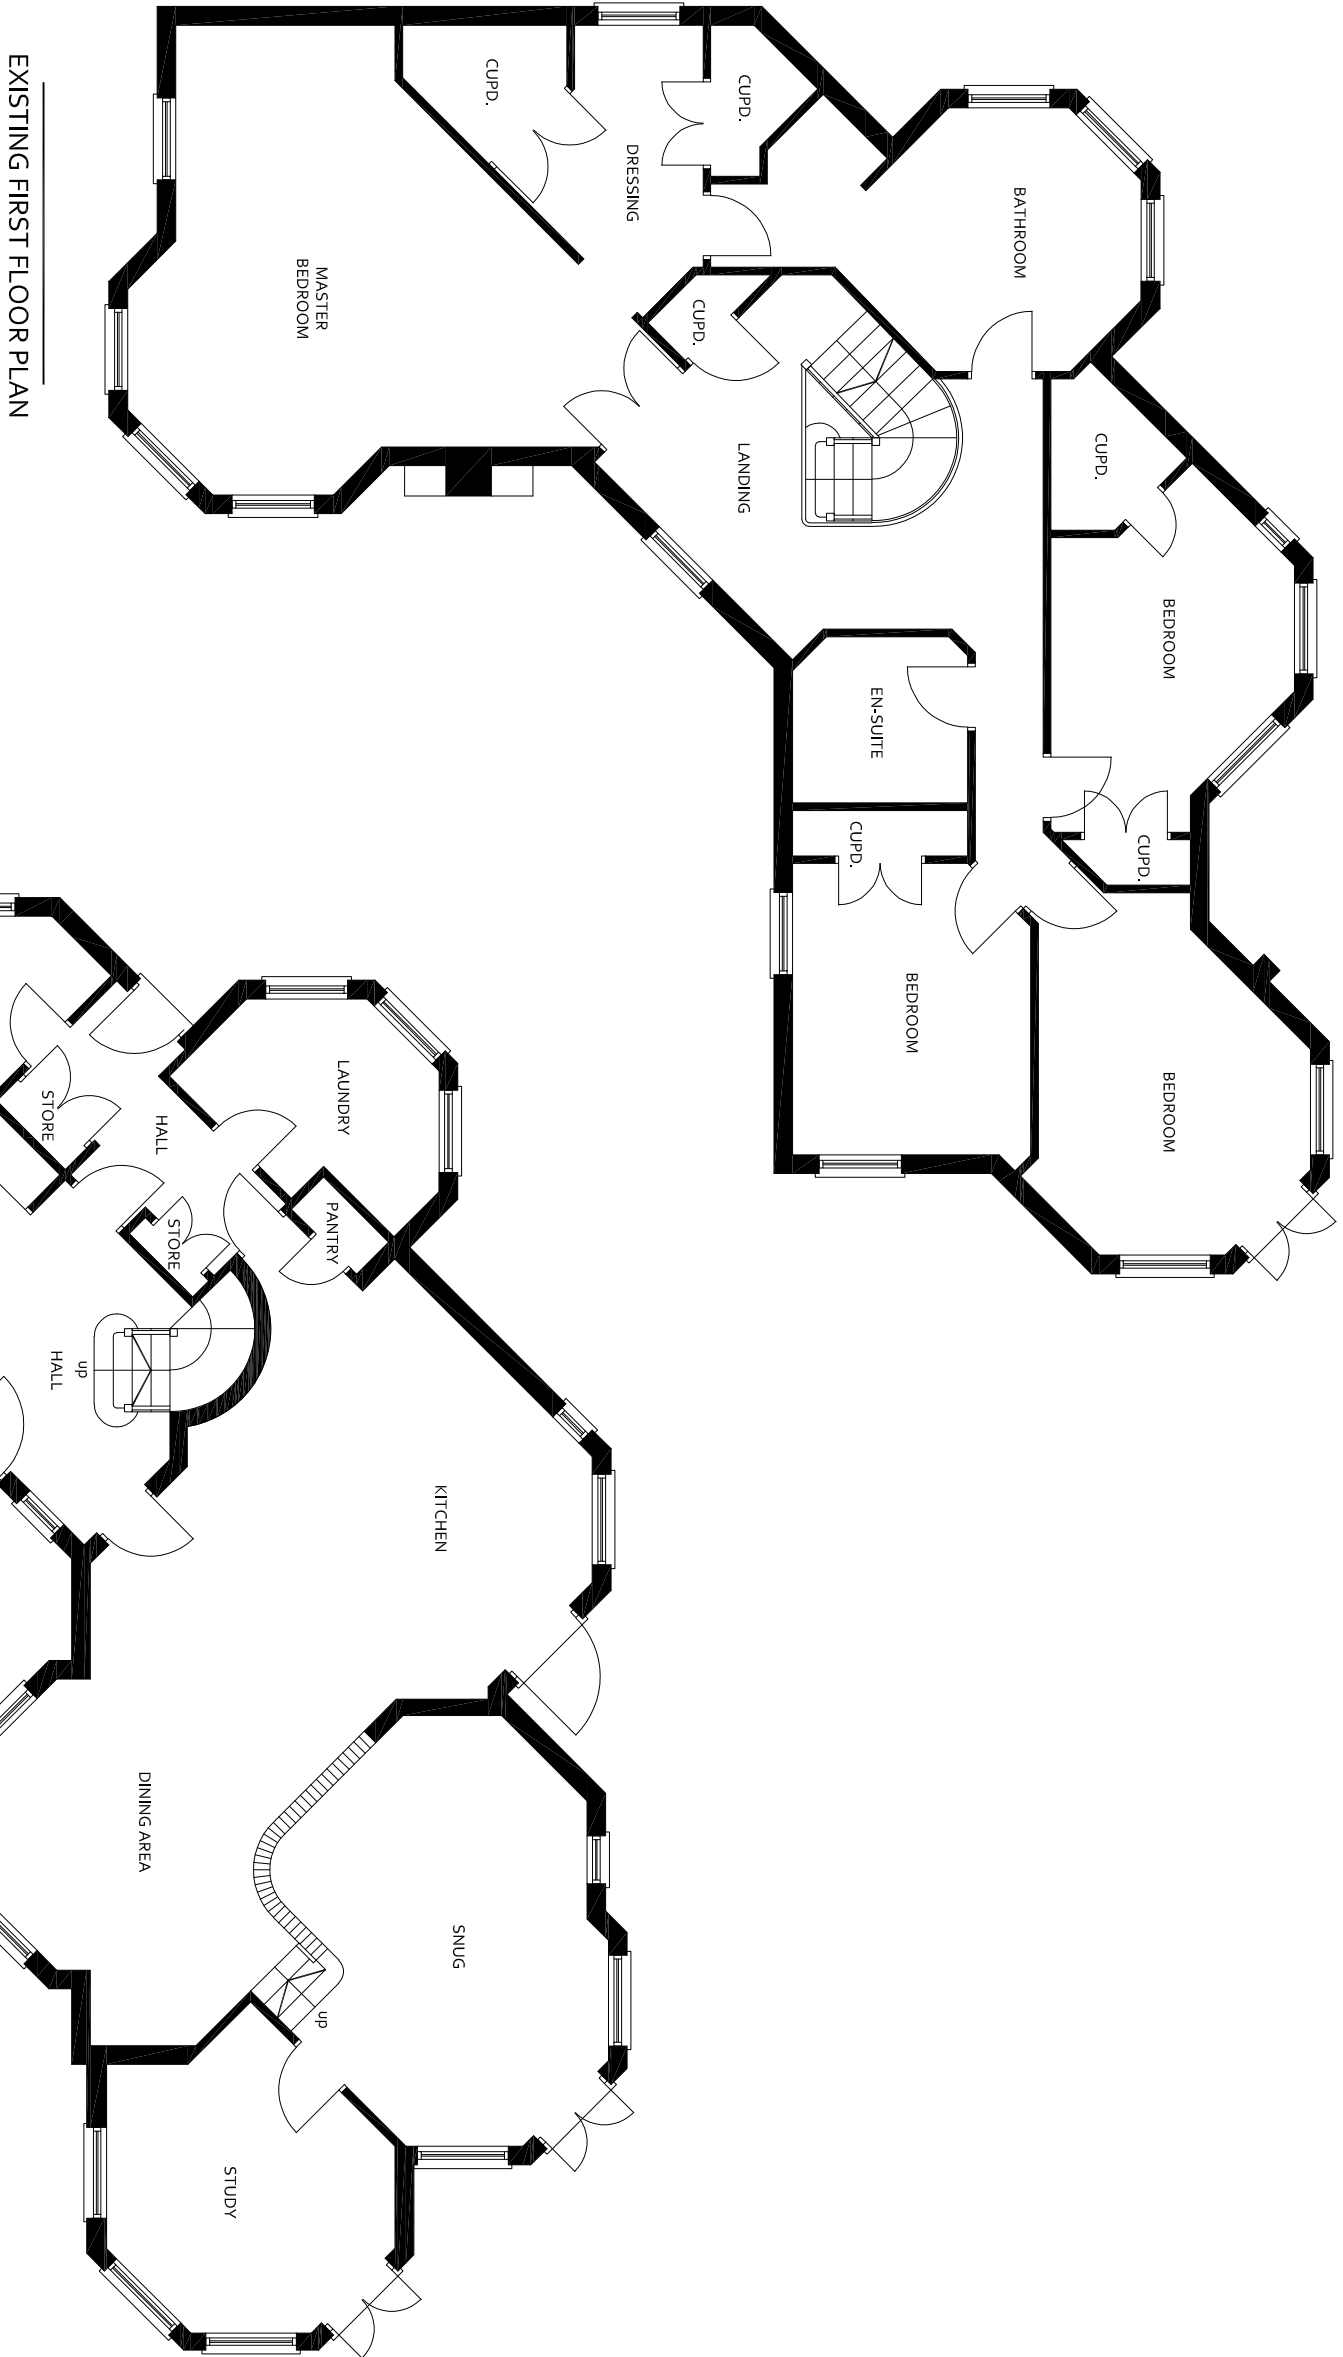

DESIGN IN SAFETY

57 CHARLES STREET, BRYNBO, WREXHAM, LL12 5FL

www.designinsafety.net

david@designinsafety.net

07734097463

CLIENT:
MR & MRS RAMSBOTTOM

ADDRESS:
**WILLOW LODGE, VILLAGE WALKS,
MARFORD, WREXHAM, LL12 8SZ**

DRAWING TITLE:
EXISTING FLOOR PLANS

PROJECT NO:	DRAWING NO:
DIS_AD_0080	DIS_AD_0080_PLO2

SCALE AT A3:	DATE:	REVISION:
1:100	22/09/2020	/

All designs are the sole property of Design In Safety and may not be used without written agreement. Any discrepancies must be reported to Design In Safety for clarification. Do not scale off drawings. Site check dimensions are to be taken prior to works commencing.