


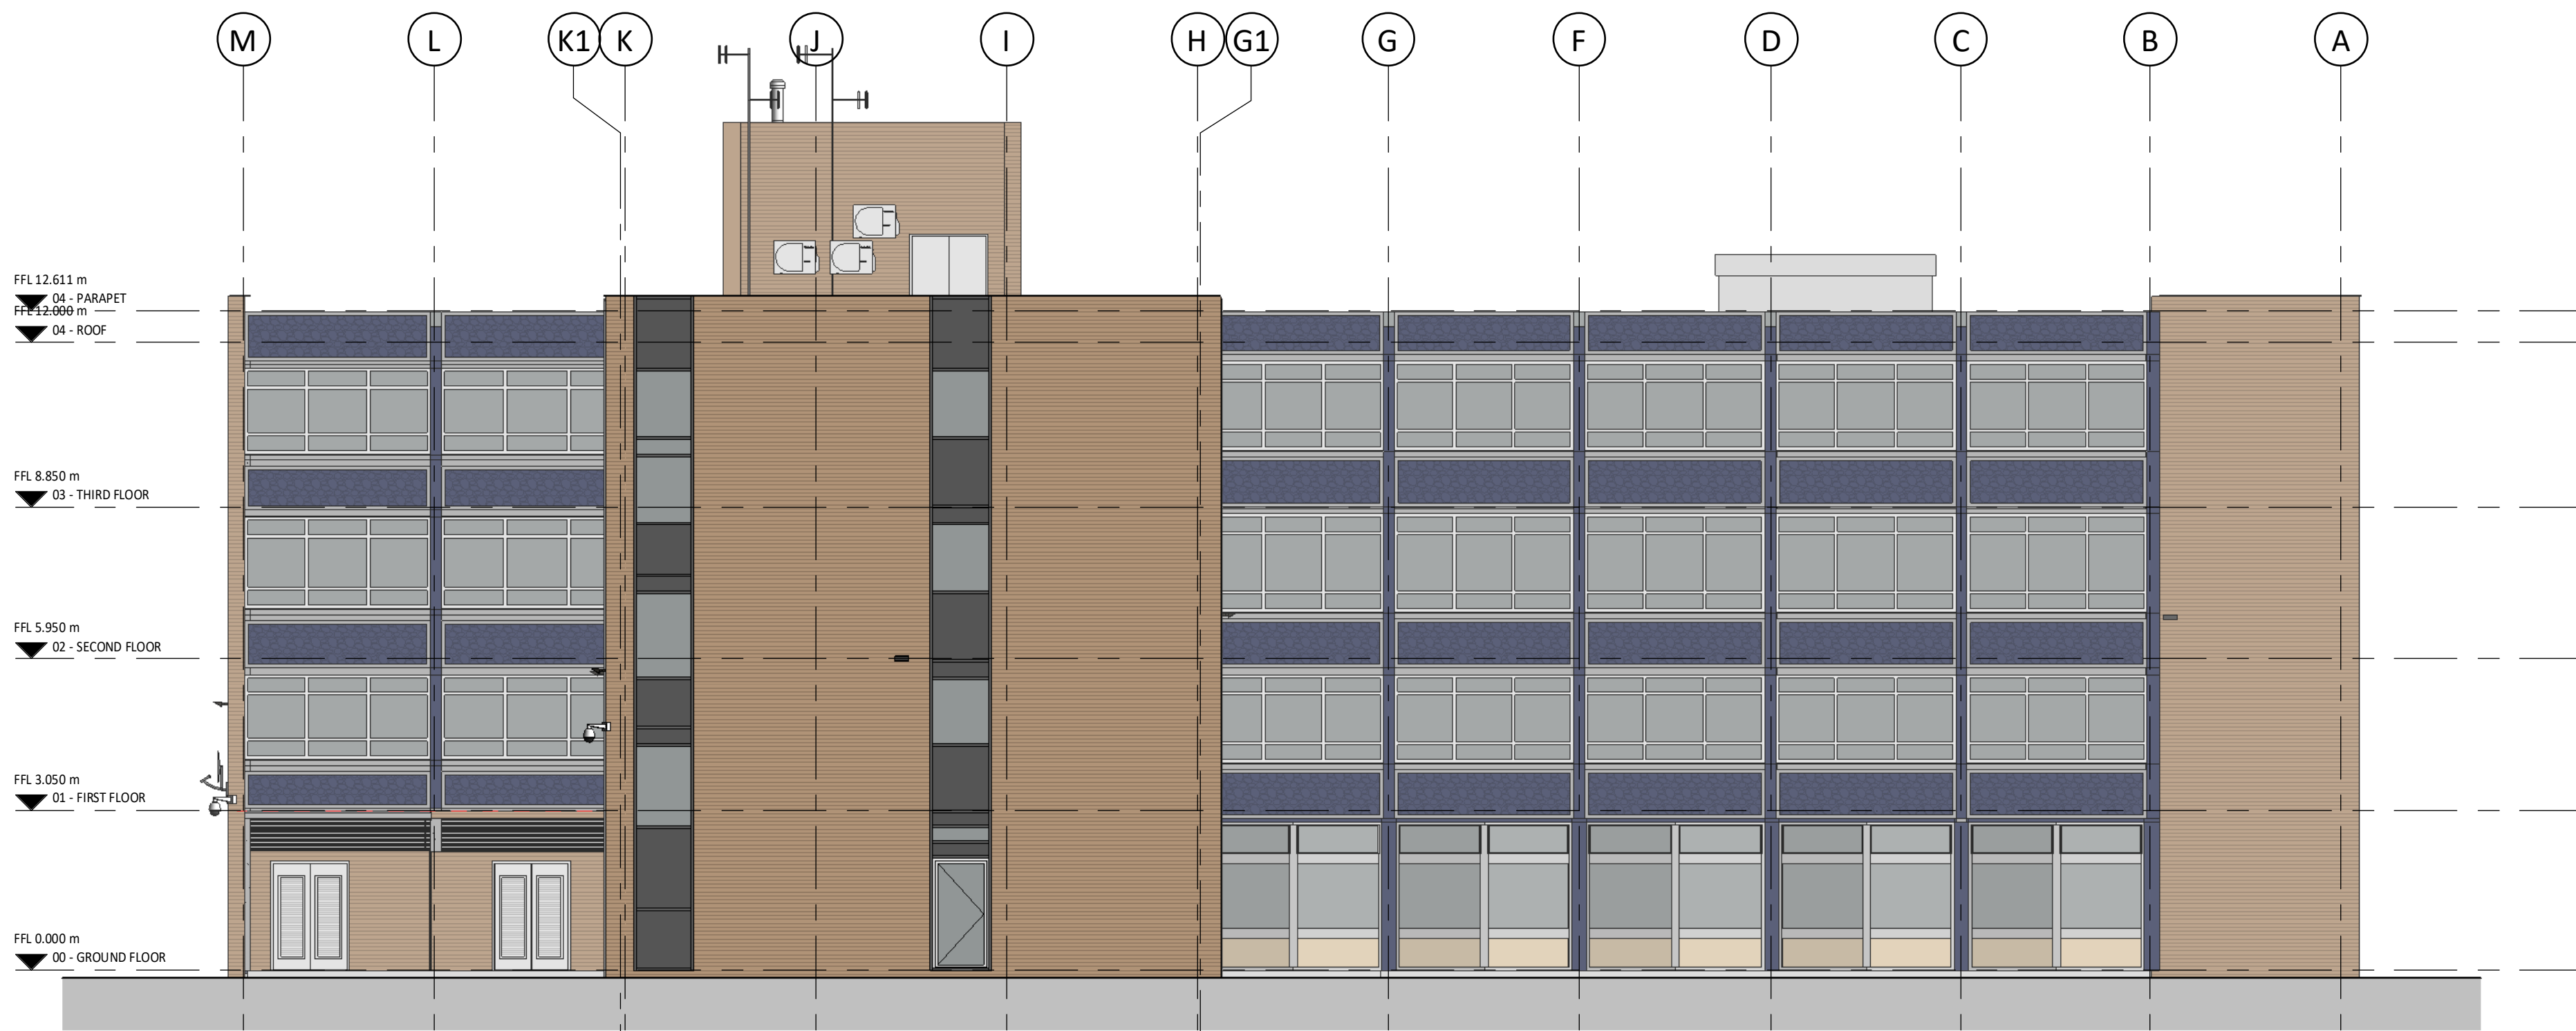

1 | EXISTING - NORTH ELEVATION
SCALE: 1 : 100



2 | EXISTING - EAST ELEVATION
SCALE: 1 : 100

P2	SECOND ISSUE	30.06.20	SD
P1	FIRST ISSUE	27.02.20	RB
REV	DESCRIPTION	DATE	BY

THIS DRAWING IS THE COPYRIGHT OF AINSLEY GOMMON ARCHITECTS. DO NOT SCALE FROM THIS DRAWING. WORK TO FIGURED DIMENSIONS ONLY. CHECK ALL DIMENSIONS ON SITE. ANY DISCREPANCIES TO BE NOTIFIED TO THE ARCHITECT. ELEMENTS OF STRUCTURE SHOWN ARE INDICATIVE AND FOR GUIDANCE. FINAL DESIGN TO BE AS STRUCTURAL ENGINEERS DETAILS AND SPECIFICATION.

PROJECT

REFURB OF CROWN
BUILDINGS, WREXHAM
for WREXHAM CBC

DRAWING TITLE

EXISTING ELEVATIONS -
NORTH+EAST

SCALE	@A1	DATE	DRAWN	CHECKED
	1 : 100	27/02/20	RB	MF
STATUS	S2	PURPOSE OF ISSUE	FOR INFORMATION	

JOB No C1025 | DRAWING No CBW-AGA-A1-ZZ-DR-A-0020 | REV P2

AG | **A** AINSLEY GOMMON ARCHITECTS

THE OLD POLICE STATION, 15 GLYNNE WAY, HAWARDEN, CH5 3NS
Tel: 01244 537 100 | wales@agarchitects.co.uk | www.agarchitects.co.uk
Ainsley Gommon Architects Ltd. Registered in England & Wales No. 4187948
Registered Office: 1 Price Street, Hamilton Square, Birkenhead CH41 6JH

PRINTED: 30/06/2020 17:35:08