


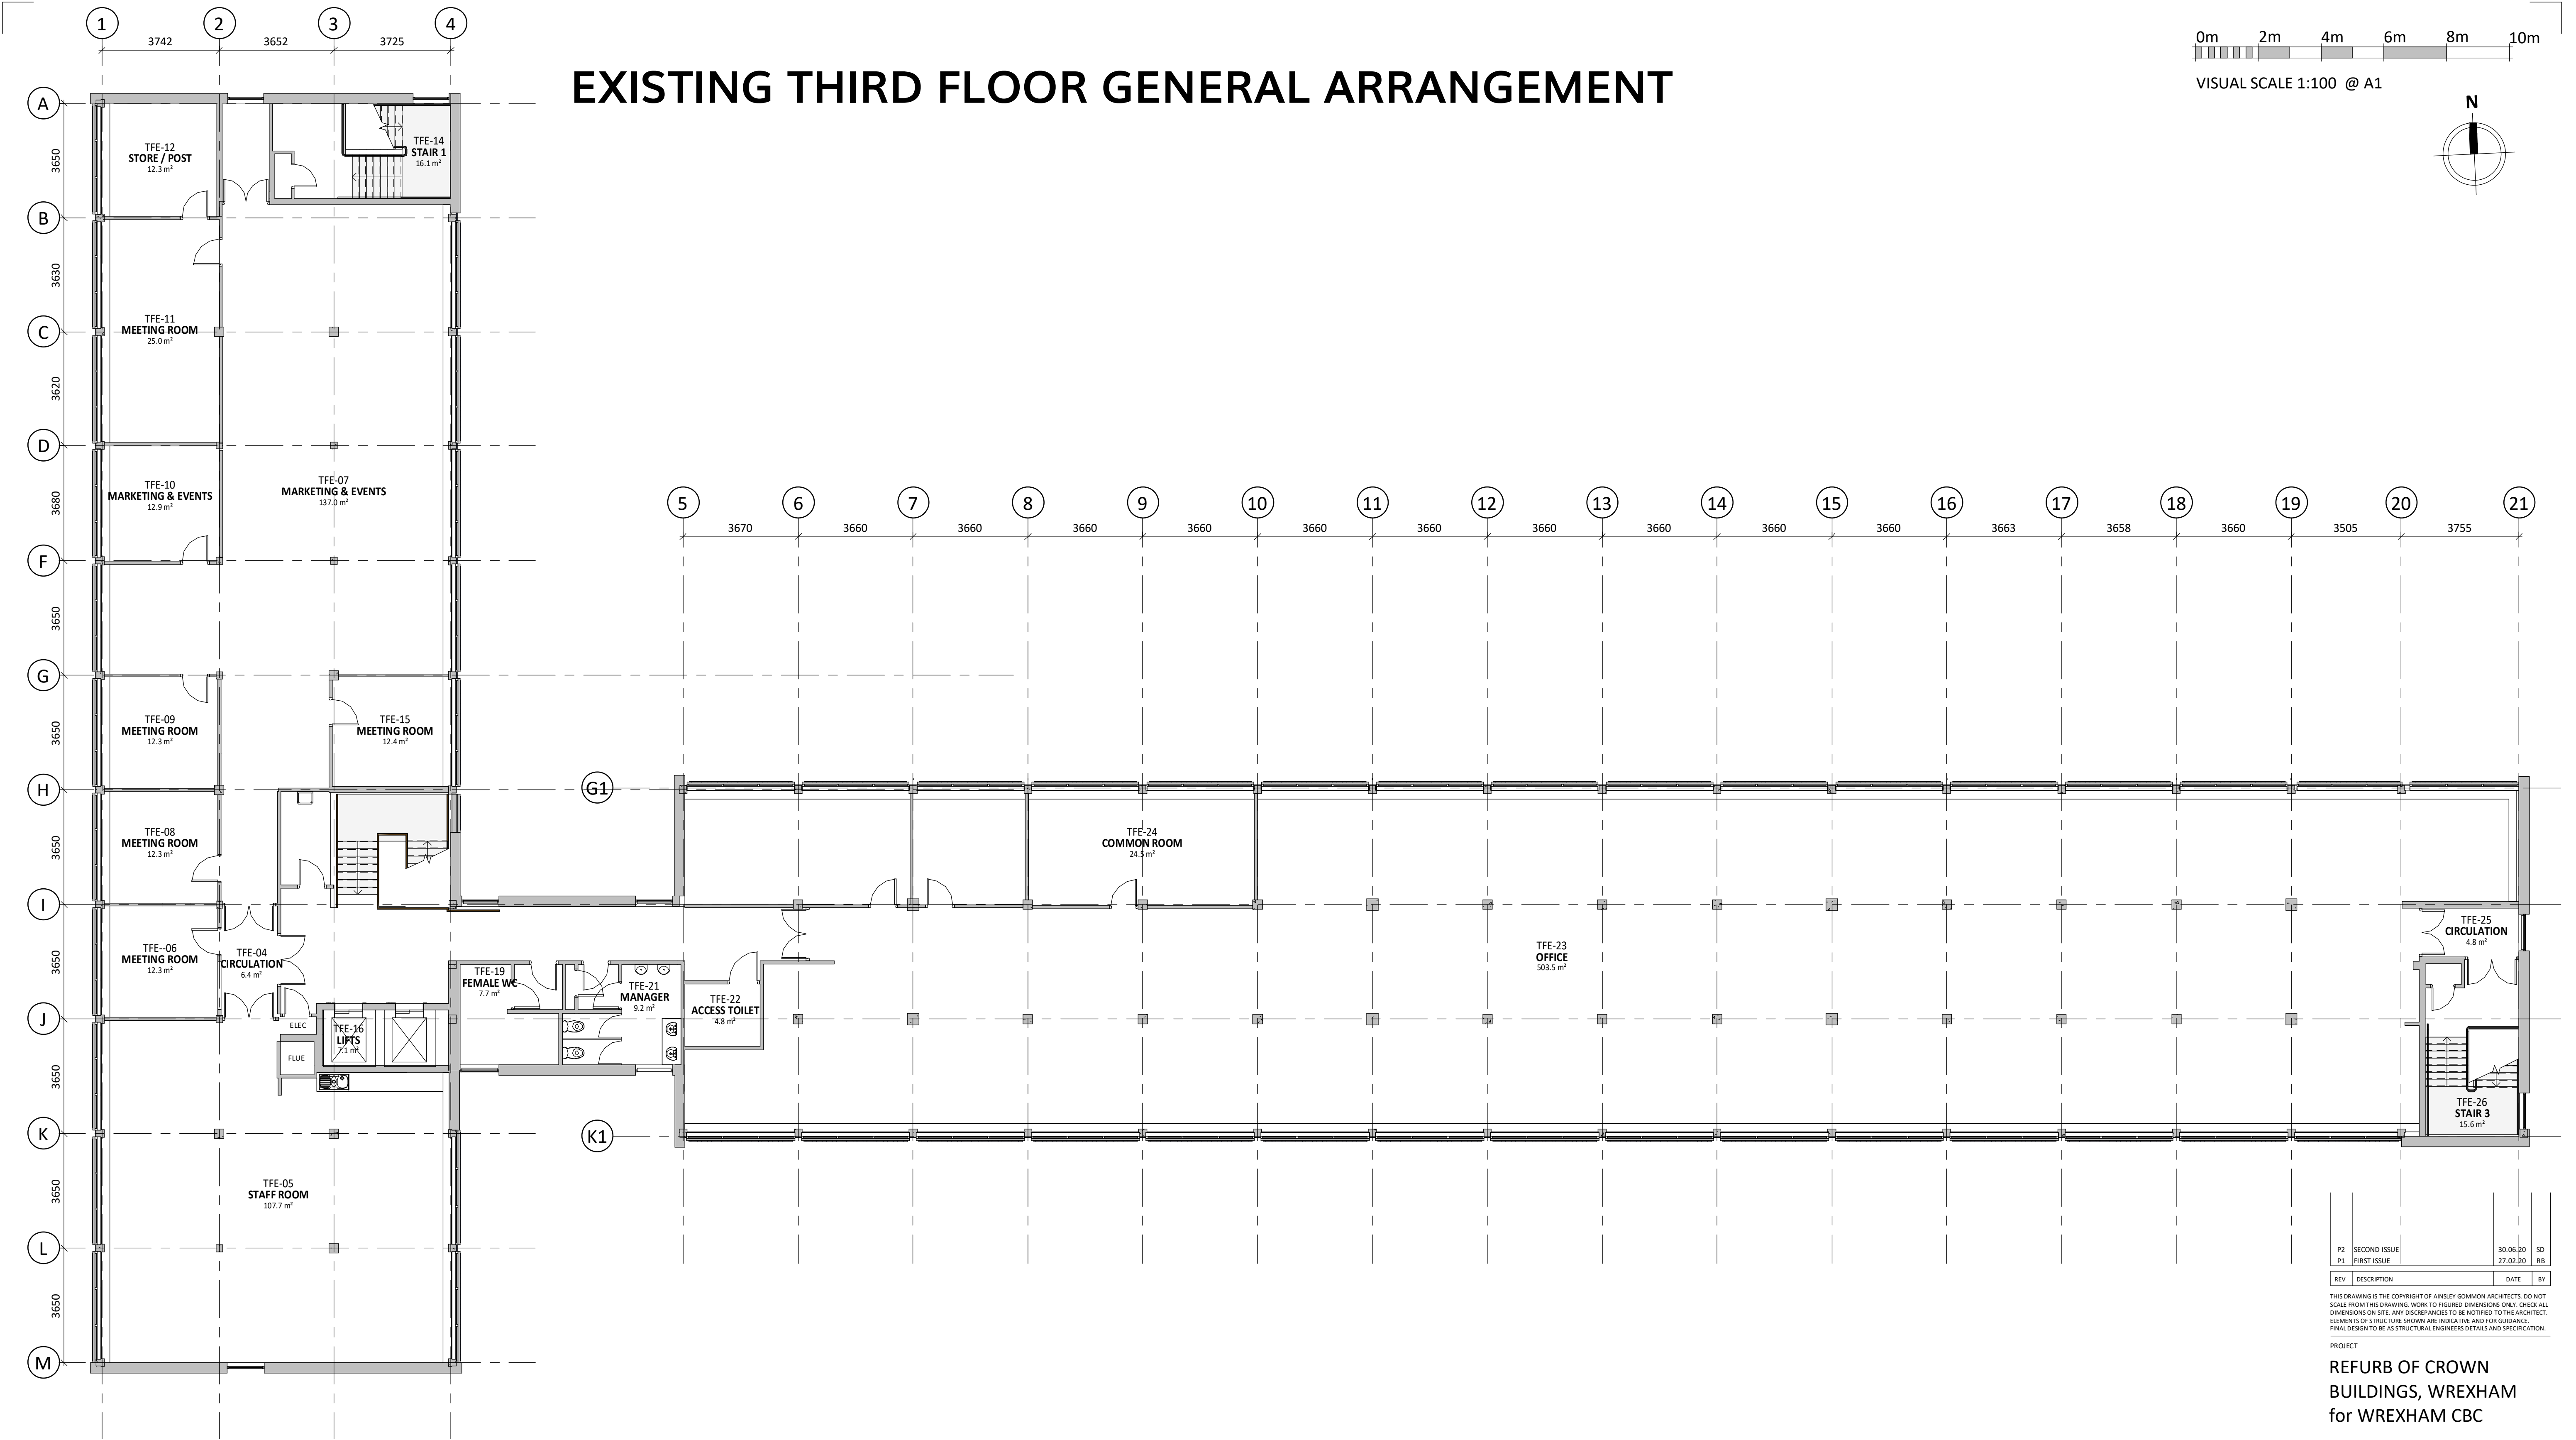

1 | EXISTING THIRD FLOOR PLAN
SCALE: 1 : 100

P2	SECOND ISSUE	30.06.20	SD
P1	FIRST ISSUE	27.02.20	RB

REV	DESCRIPTION	DATE	BY
P2	SECOND ISSUE	30.06.20	SD
P1	FIRST ISSUE	27.02.20	RB

THIS DRAWING IS THE COPYRIGHT OF AINSLEY GOMMON ARCHITECTS. DO NOT SCALE FROM THIS DRAWING. WORK TO FIGURED DIMENSIONS ONLY. CHECK ALL DIMENSIONS ON SITE. ANY DISCREPANCIES TO BE NOTIFIED TO THE ARCHITECT. ELEMENTS OF STRUCTURE SHOWN ARE INDICATIVE AND FOR GUIDANCE. FINAL DESIGN TO BE AS STRUCTURAL ENGINEERS DETAILS AND SPECIFICATION.

PROJECT

REFURB OF CROWN BUILDINGS, WREXHAM for WREXHAM CBC

DRAWING TITLE

EXISTING THIRD FLOOR

SCALE	@A1	DATE	DRAWN	CHECKED
As indicated		27/02/20	RB	MF

STATUS	PURPOSE OF ISSUE
S2	FOR INFORMATION

STATUS	S2	PURPOSE OF ISSUE
		FOR INFORMATION

JOB No

DRAWING No

REV

C1025

CBW-AGA-A1-03-DR-A-0013

P2

AG

A

AINSLEY GOMMON ARCHITECTS

THE OLD POLICE STATION, 15 GLYNNE WAY, HAWARDEN, CH5 3NS
Tel: 01244 537 100 | wales@agarchitects.co.uk | www.agarchitects.co.uk
Ainsley Gommon Architects Ltd. Registered in England & Wales No. 4187948
Registered Office: 1 Price Street, Hamilton Square, Birkenhead CH41 6JH

PRINTED: 30/06/2020 15:52:13

DIMENSIONS AND LAYOUT OF THE EXISTING BUILDING ARE BASED ON EXISTING CAD AND PDF INFORMATION SUPPLIED BY WREXHAM CC AND MAY CONTAIN INACCURACIES. AS SUCH AINSLEY GOMMON ARCHITECT ARE NOT RESPONSIBLE FOR DISCREPANCIES OR INACCURACIES THAT MAY EMERGE FROM THE INFORMATION PROVIDED. CONTRACTOR TO CHECK SITE DIMENSIONS BEFORE ORDERING OR FABRICATING MATERIALS OR COMPONENTS AND INFORM ARCHITECT OF ANY DISCREPANCIES.