



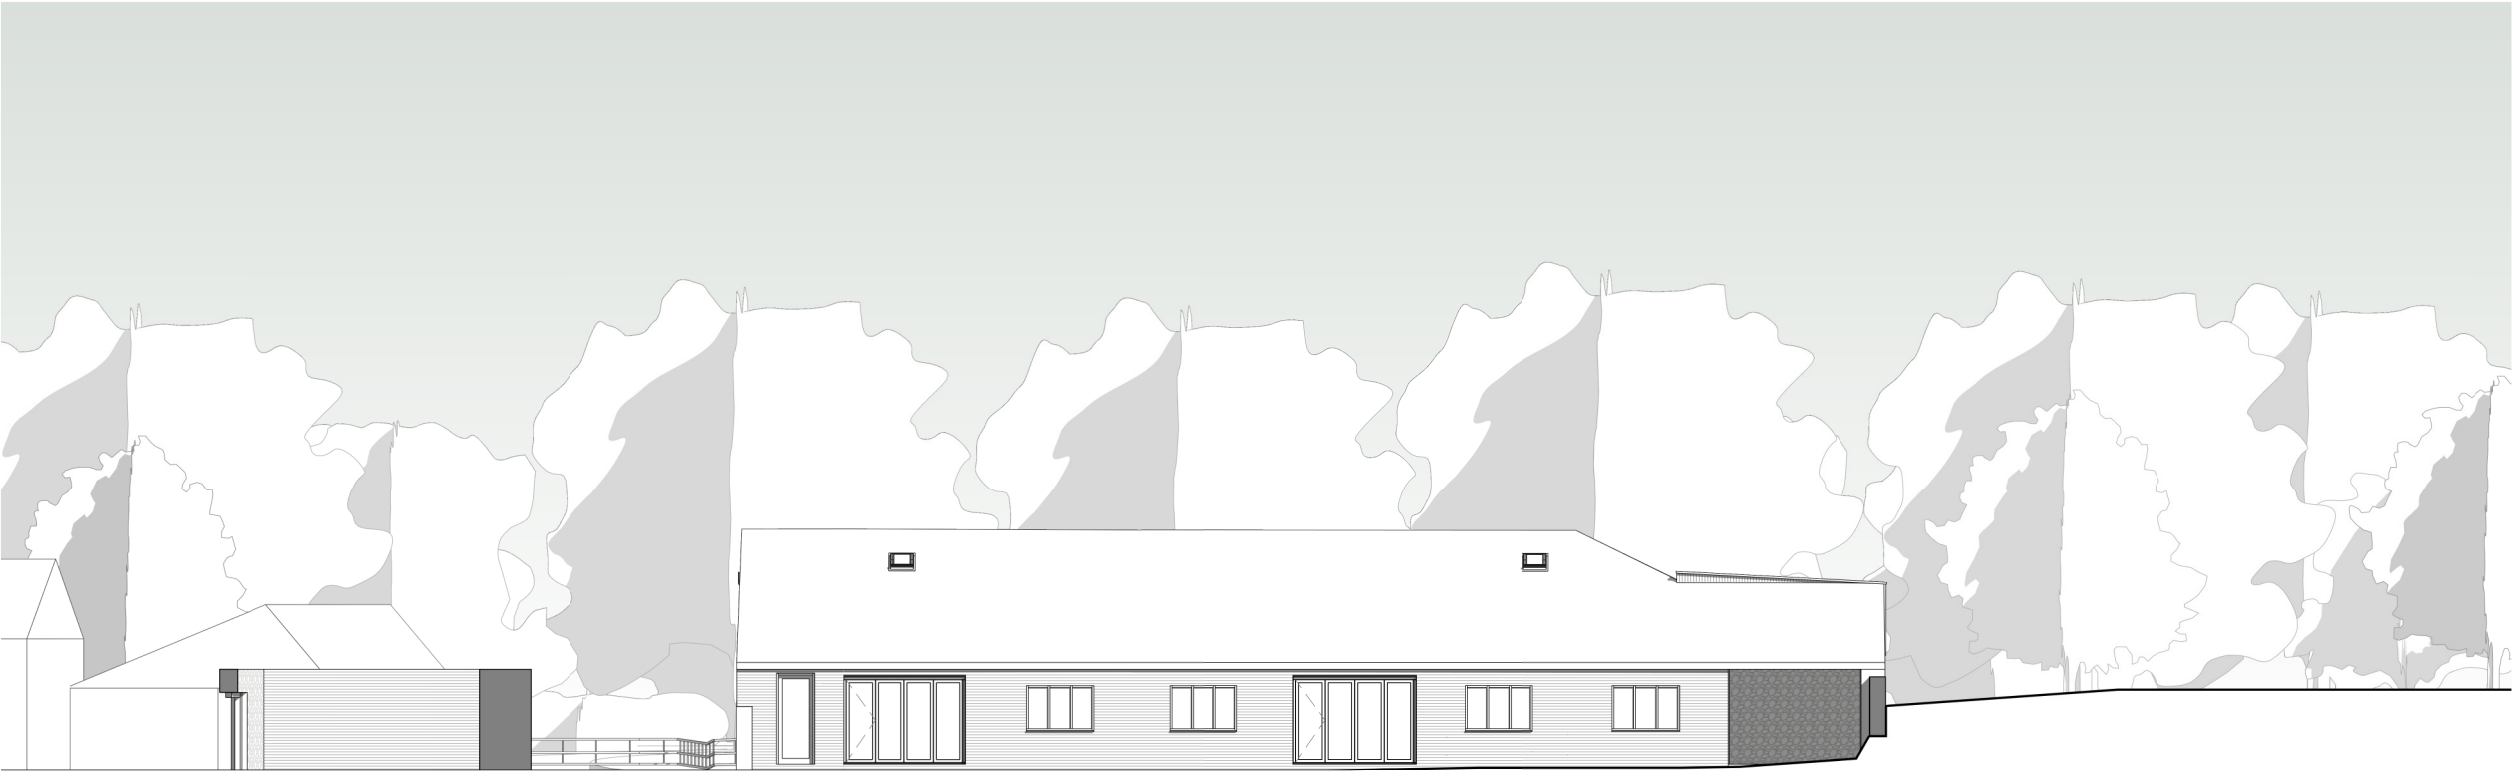

PROPOSED COURTYARD NORTH ELEVATION
1 : 200

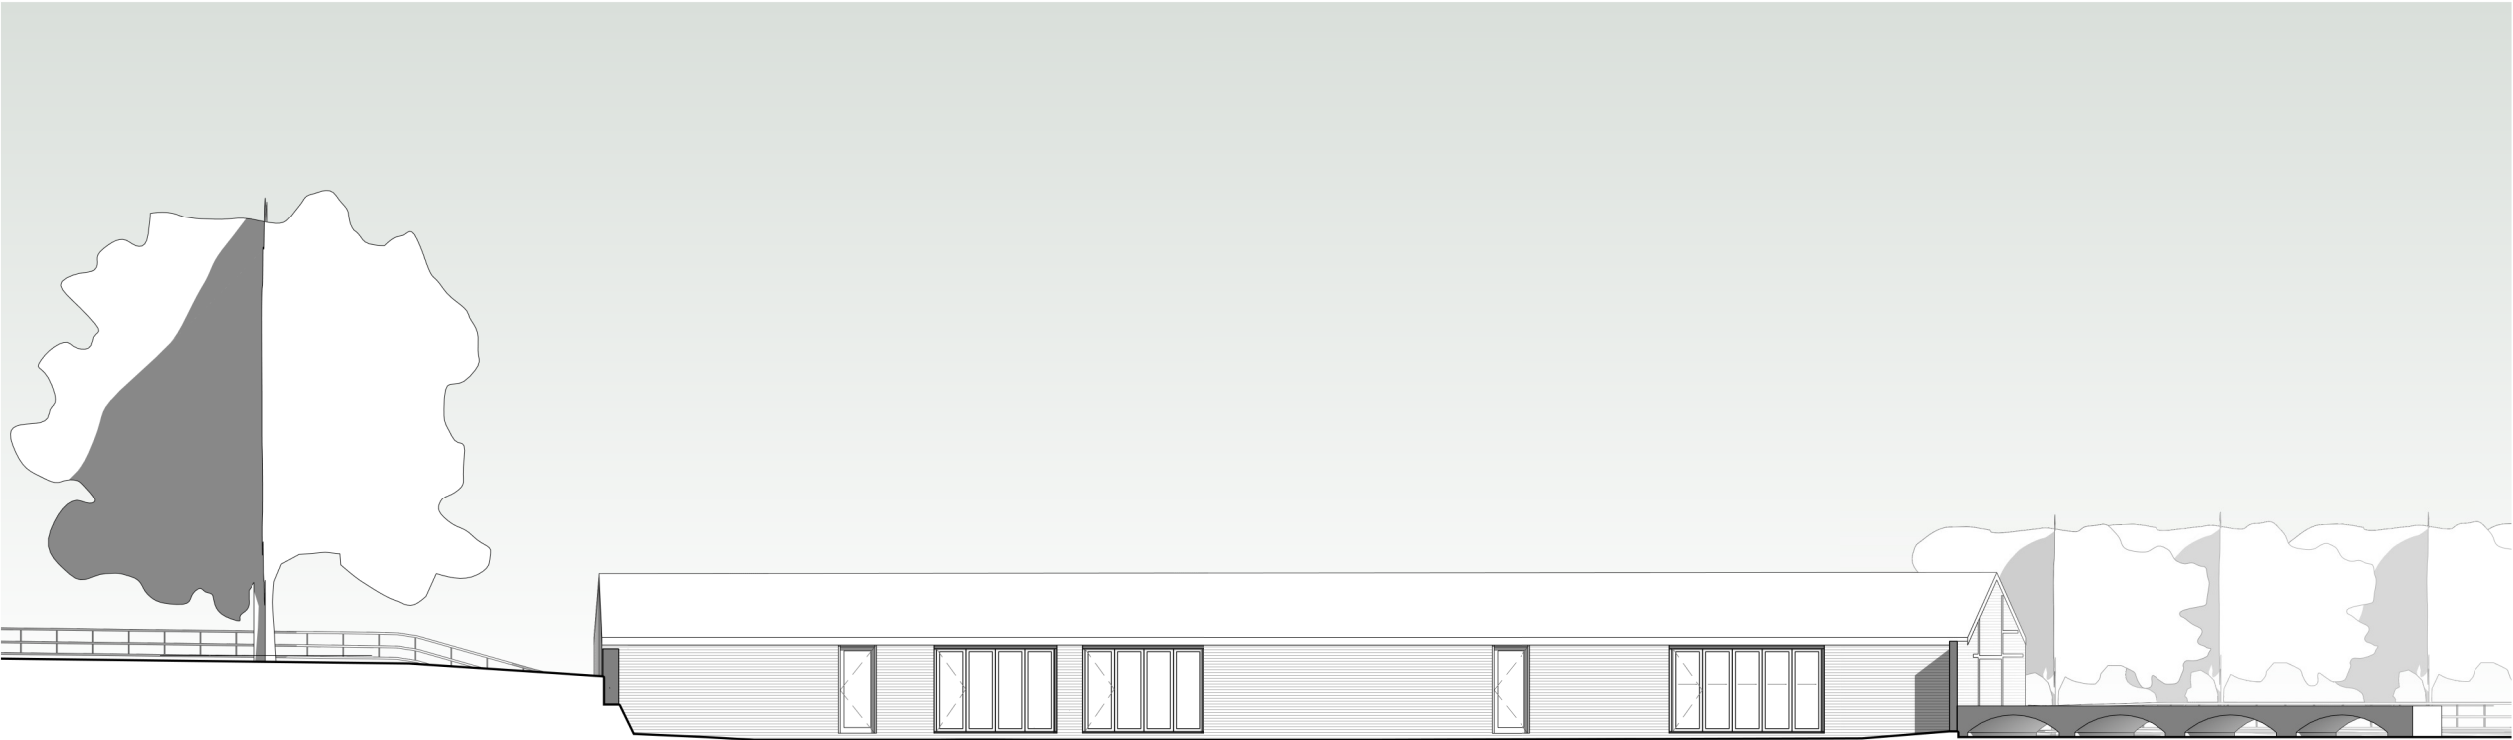

PROPOSED COURTYARD SOUTH ELEVATION
1 : 200



P01	Initial Issue	CH	DGH	DGH	28.05.20
REV	DESCRIPTION	DRAWN BY	CHECKED BY	APPROVED BY	DATE
RIBA PLAN OF WORK 2013 WORKSTAGE LEVEL OF MODEL DEFINITION (LoD)					

PURPOSE OF ISSUE - SUITABLE FOR ... BS1192 STATUS

lawray architects
penseiri

CARDIFF 029 2052 8140
LONDON 0207 138 3560
WREXHAM 01978 357 887
www.lawray.co.uk

CLIENT
RUTH EDWARDS

PROJECT TITLE
JAMES' FARM, RUABON

DRAWING TITLE
PROPOSED COURTYARD ELEVATIONS -
NORTH & SOUTH

PROJECT No 19216	SCALE @ A3 1 : 200
DRAWING No BS1192:2007 +A2:2016) & BS EN ISO19650	PROJECT - ORIGINATOR - VOLUME - LEVEL - TYPE - ROLE - NUMBER JFR-LAW-X-X-DR- A-062003 P01
DO NOT SCALE	Any discrepancy or query concerning this drawing should be referred to the Architect Copyright © LAWRA Y LIMITED Registered Office: Greenmeadow Springs, 1 Cae Gwrydd, Tongerhais, CARDIFF CF15 7AB Reg. Co. No. 2724178, VAT Reg. No. 134 2146 06