


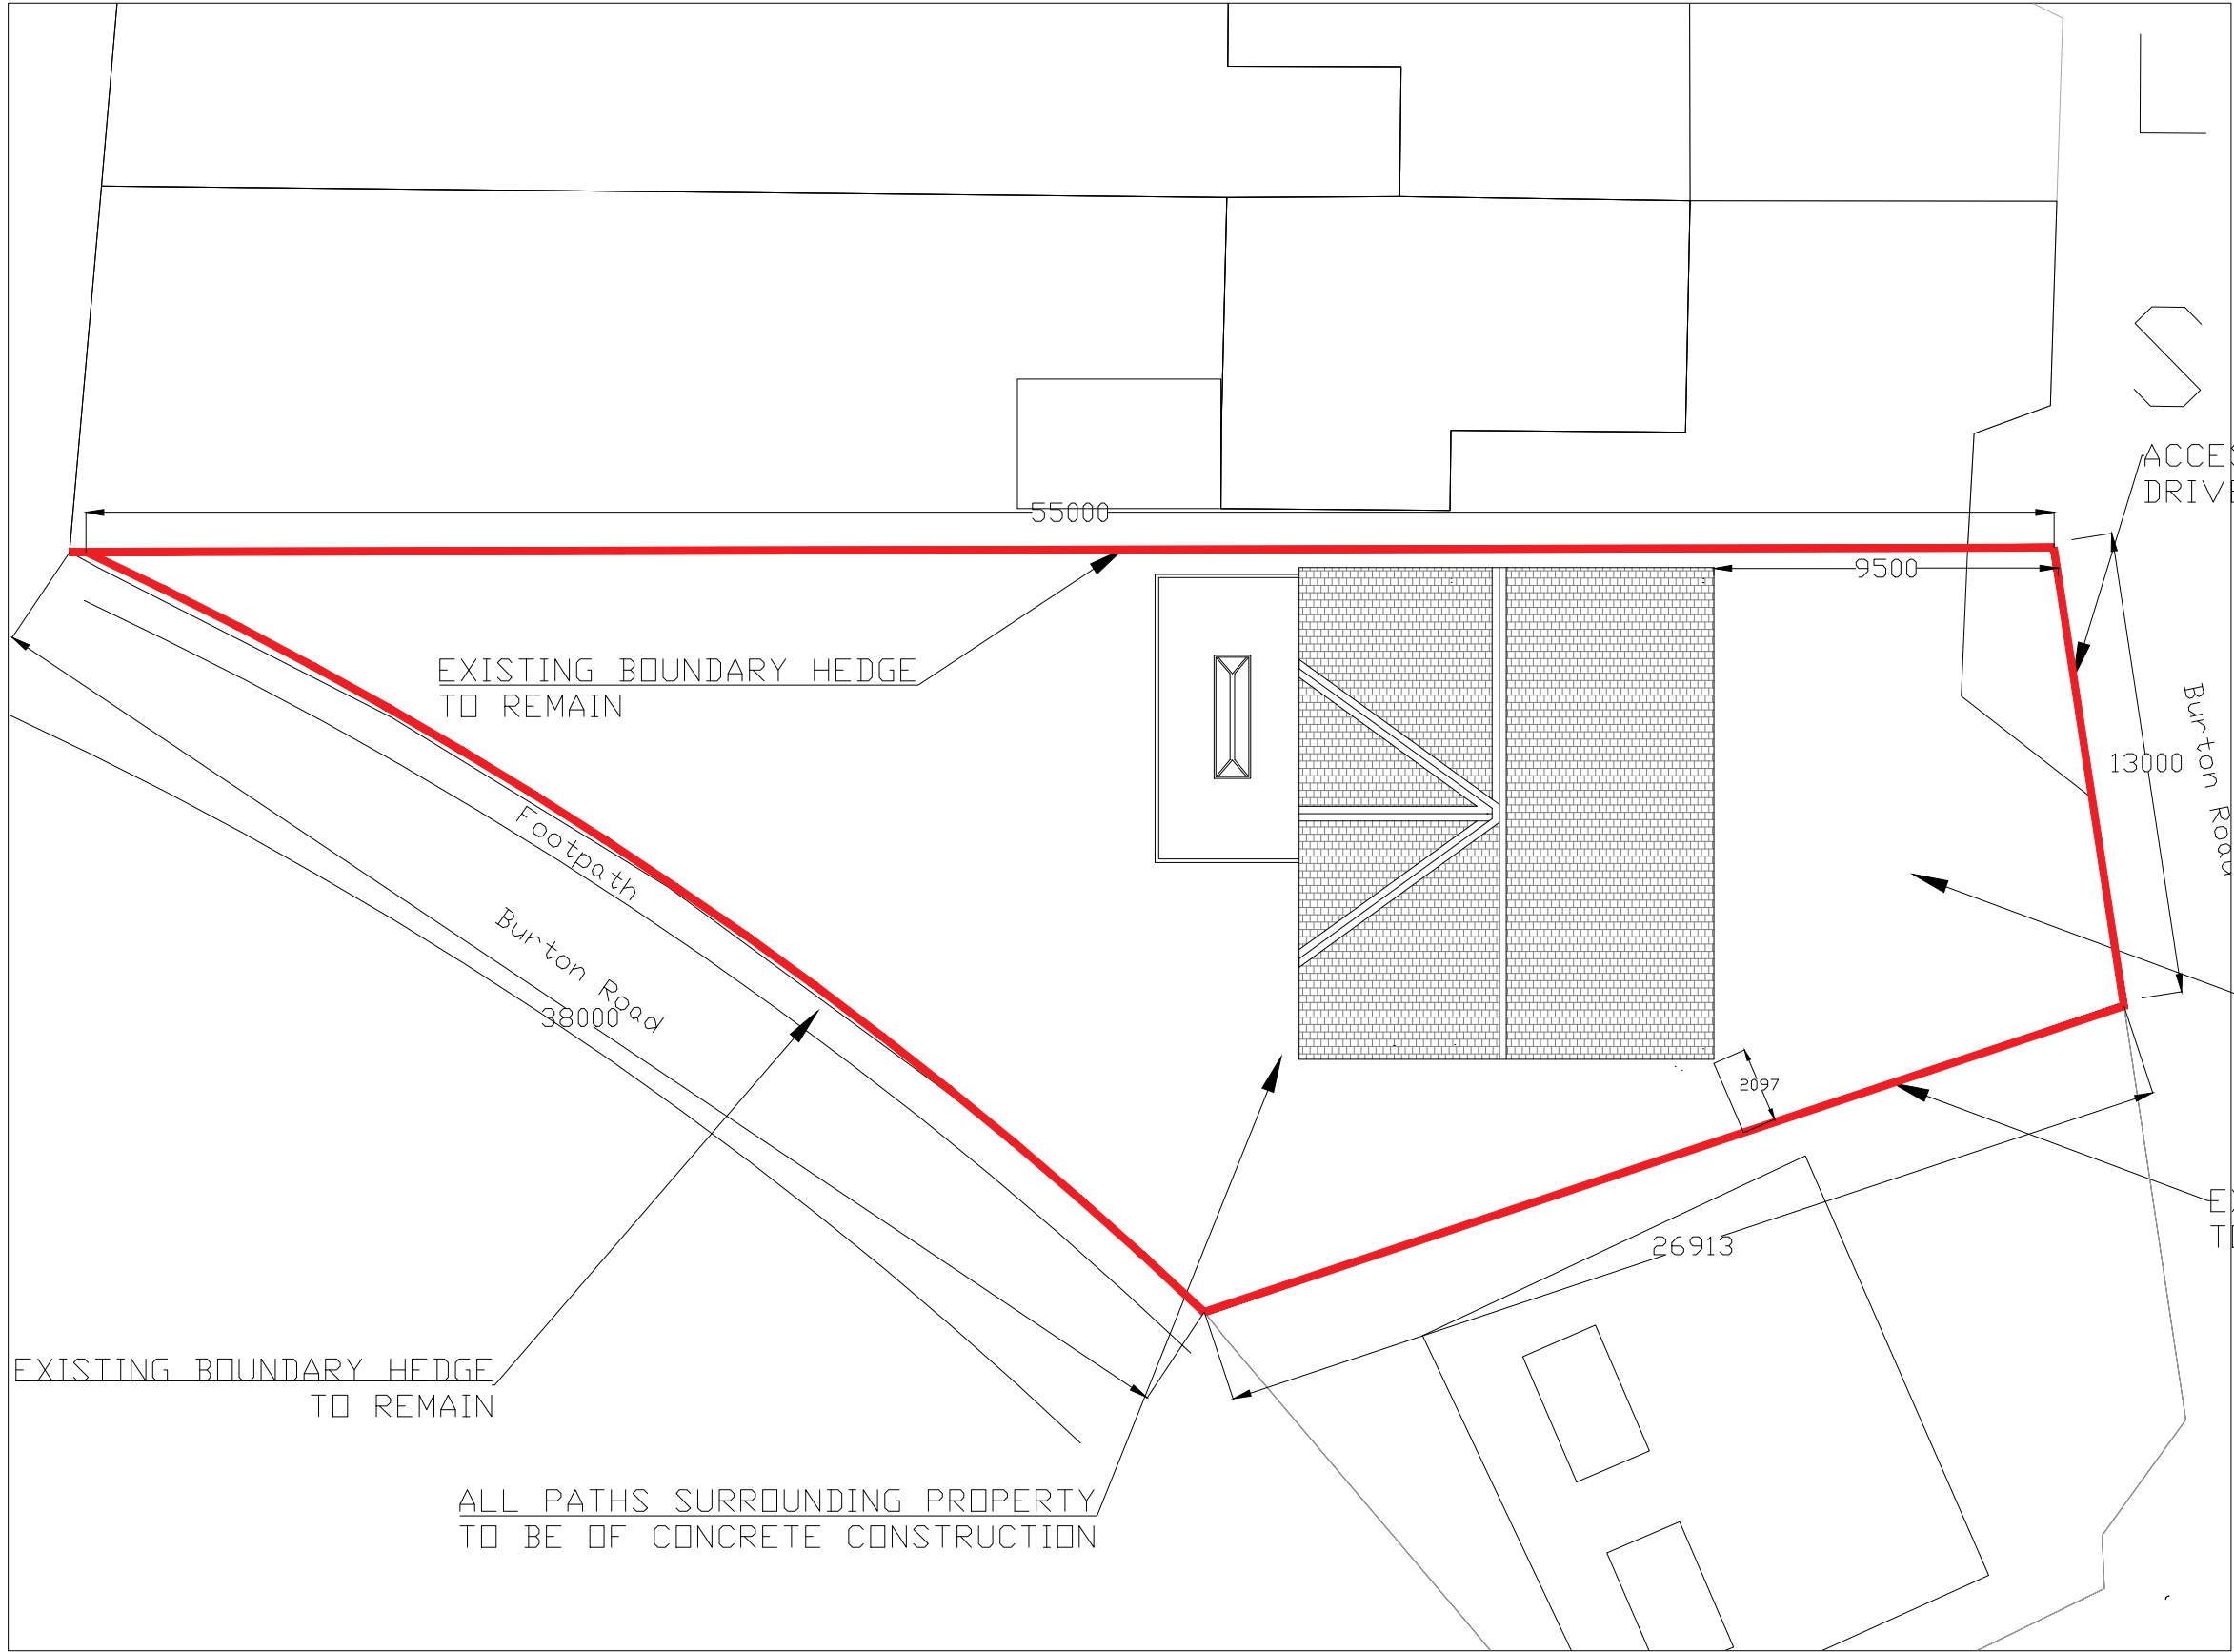

ISO A3

PROPOSED SITE PLAN

DWG No: BURTON 005

Client:- Humphreys Property Ltd

Project:- Extending existing property

Planning Reference P/2020/0538

Highclere, Burton Road, Rossett
Wrexham, LL12 0HU