


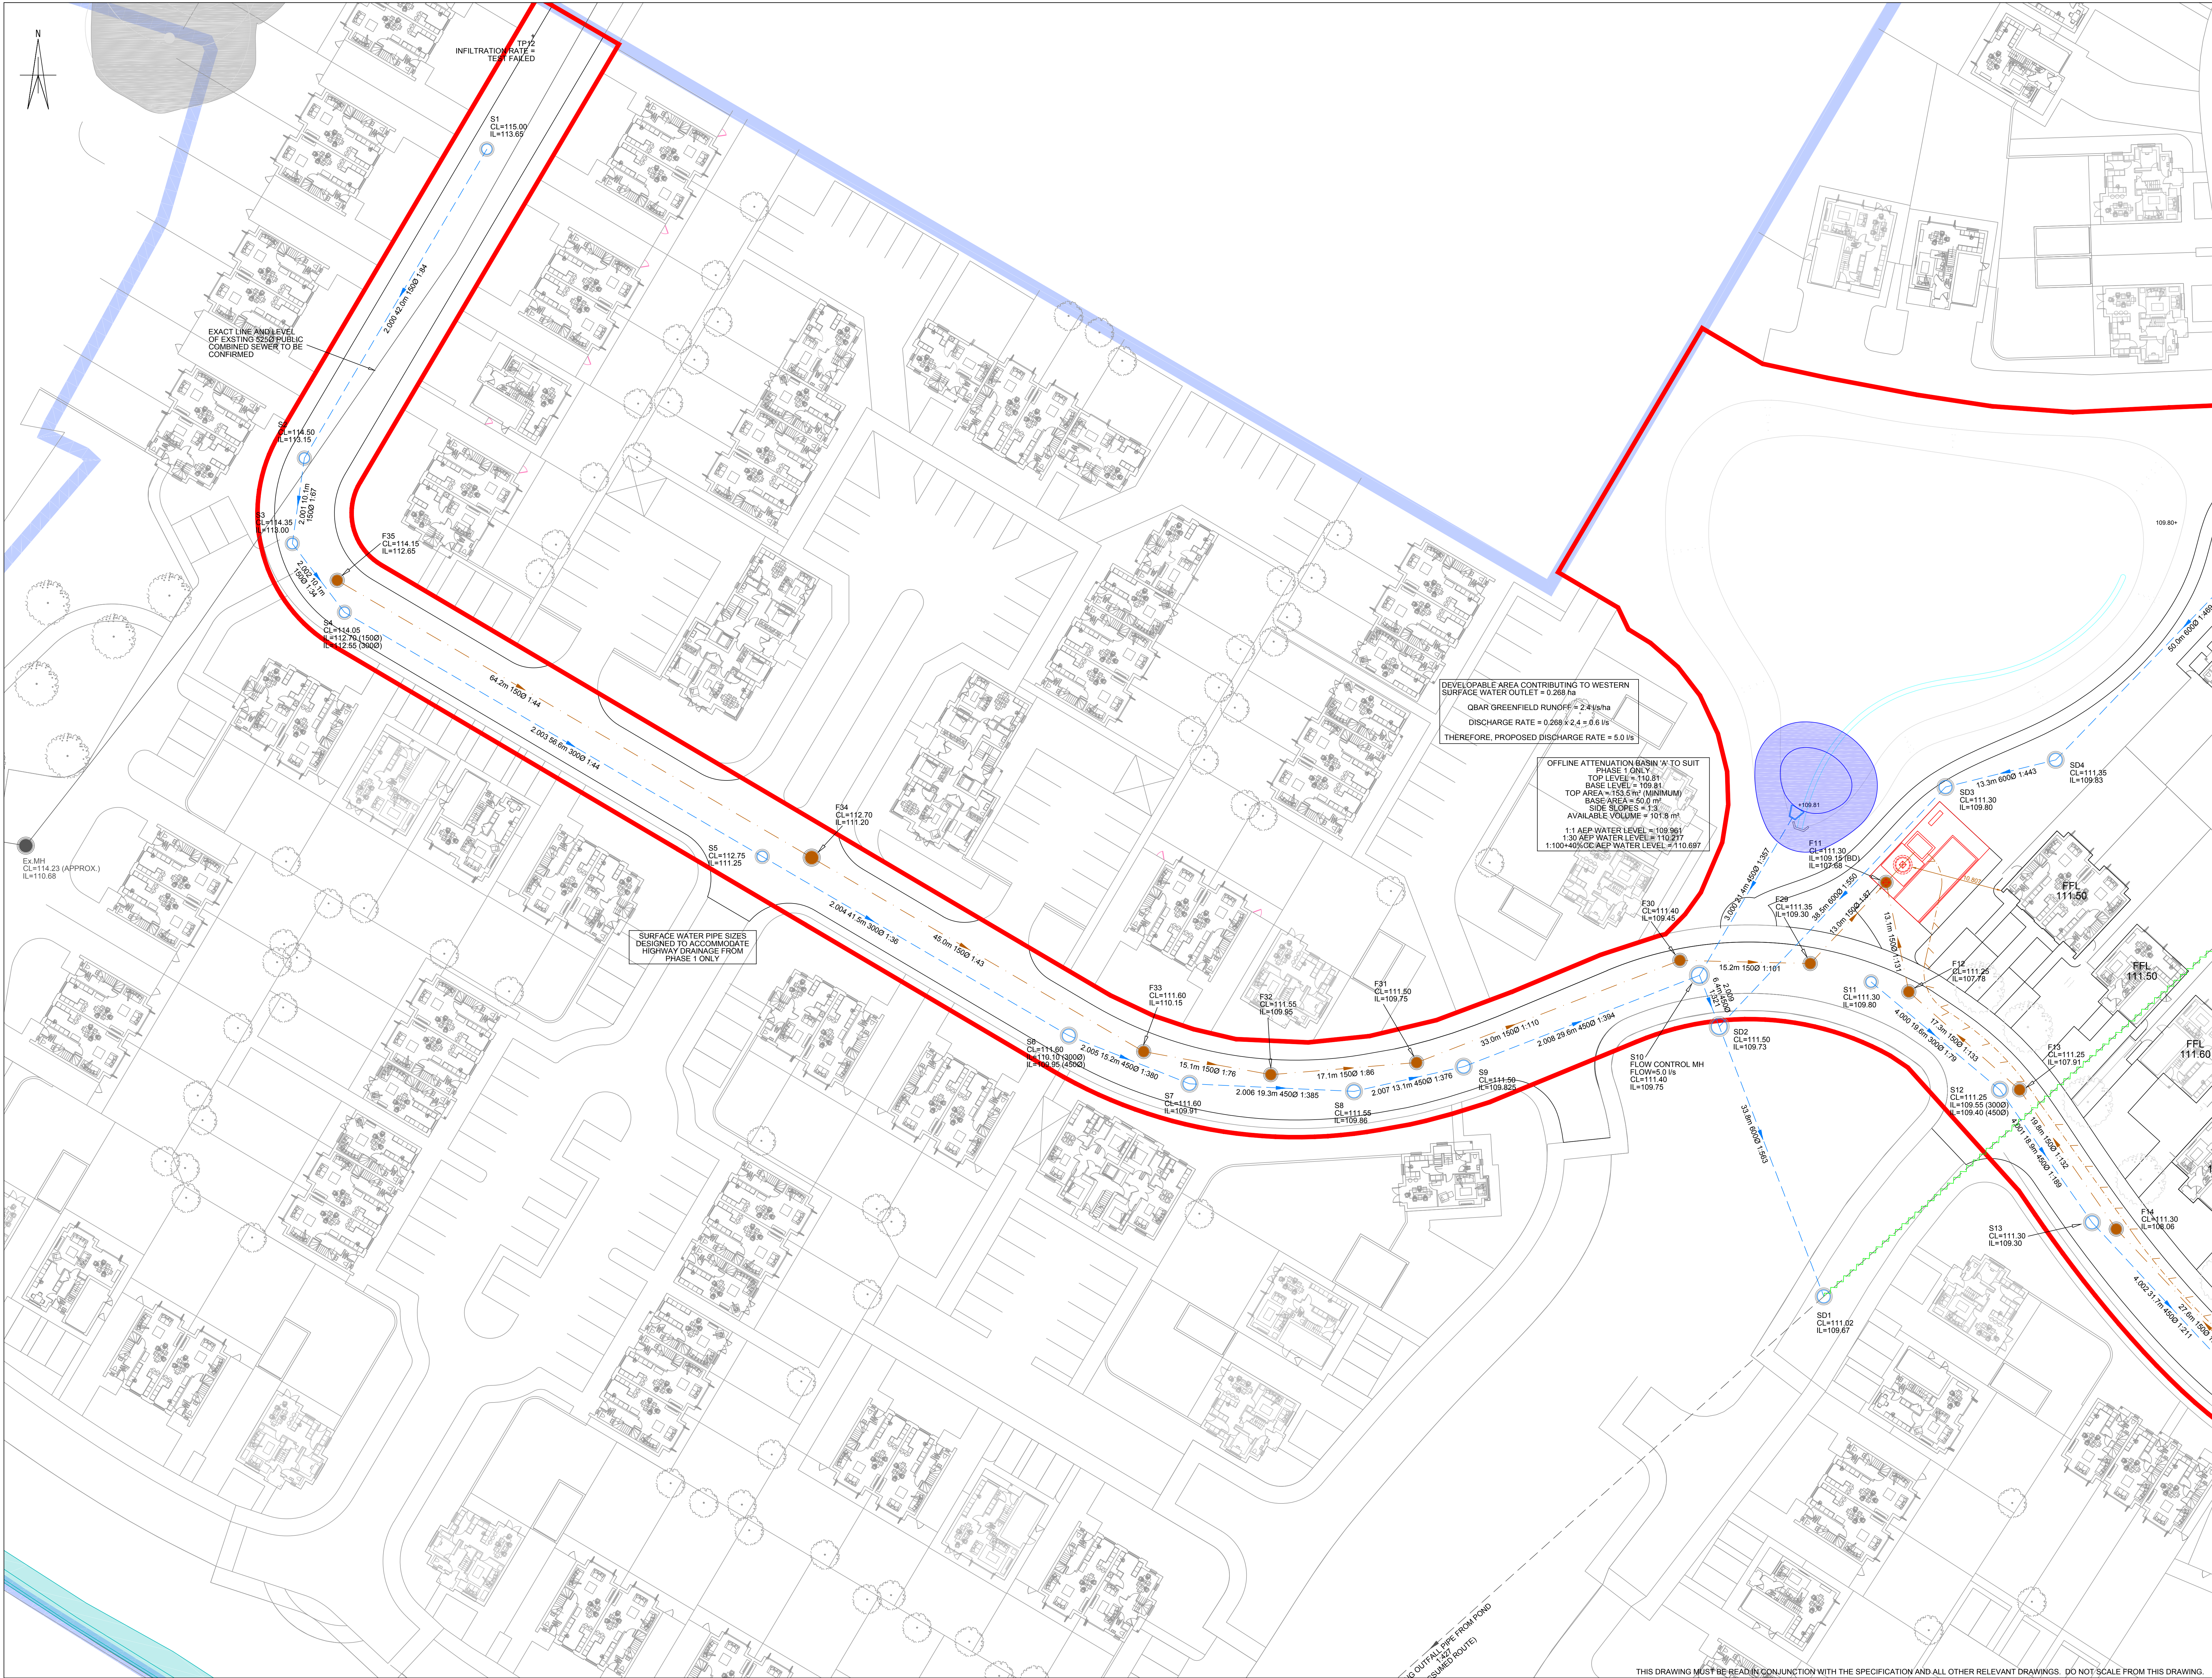

NOTES

1. THIS DRAWING TO BE READ IN CONJUNCTION WITH ALL RELEVANT WEETWOOD DRAWINGS.

KEY

- EXISTING PUBLIC COMBINED WATER SEWER
- EXISTING PUBLIC COMBINED WATER RISING MAIN
- EXISTING SURFACE WATER SEWER
- PROPOSED FOUL WATER SEWER
- PROPOSED FOUL WATER RISING MAIN
- PROPOSED SURFACE WATER SEWER
- EXISTING PUBLIC COMBINED WATER MANHOLE
- PROPOSED FOUL WATER MANHOLE
- PROPOSED SURFACE WATER MANHOLE
- PROPOSED ABANDONED DRAIN
- EXISTING POND OUTLINE
- EXISTING DITCH
- PROPOSED FILTER DRAIN
- PROPOSED ATTENUATION BASIN
- PROPOSED BASIN DITCH
- PROPOSED SEWER EASEMENT
- SERVICE CORRIDOR
- PHASE 1 SITE BOUNDARY
- PHASE 1 & 2 SITE BOUNDARY

KEY PLAN (NTS)

REV	DATE	DESCRIPTION	DRAWN	CHECK
P1	18.09.20	INITIAL ISSUE	TB	GW

Client
PURE RESIDENTIAL & COMMERCIAL LTD

Drawing Status
PRELIMINARY

Project
RUABON WREXHAM

Title
PROPOSED DRAINAGE LAYOUT 5 OF 5

Date
 SEP 2020

Scale (A0)
 1:250

Drawn
 TB

Checked
 GW

Project No
4914

Drawing No
104-5

Revision
P1

Suite C22 Josephs Wells
 Hanover Walk, Leeds
 LS3 1AB
 Tel 0113 244 1377
 info@weetwood.net
 www.weetwood.net

Weetwood
 Development • Planning • Environment