


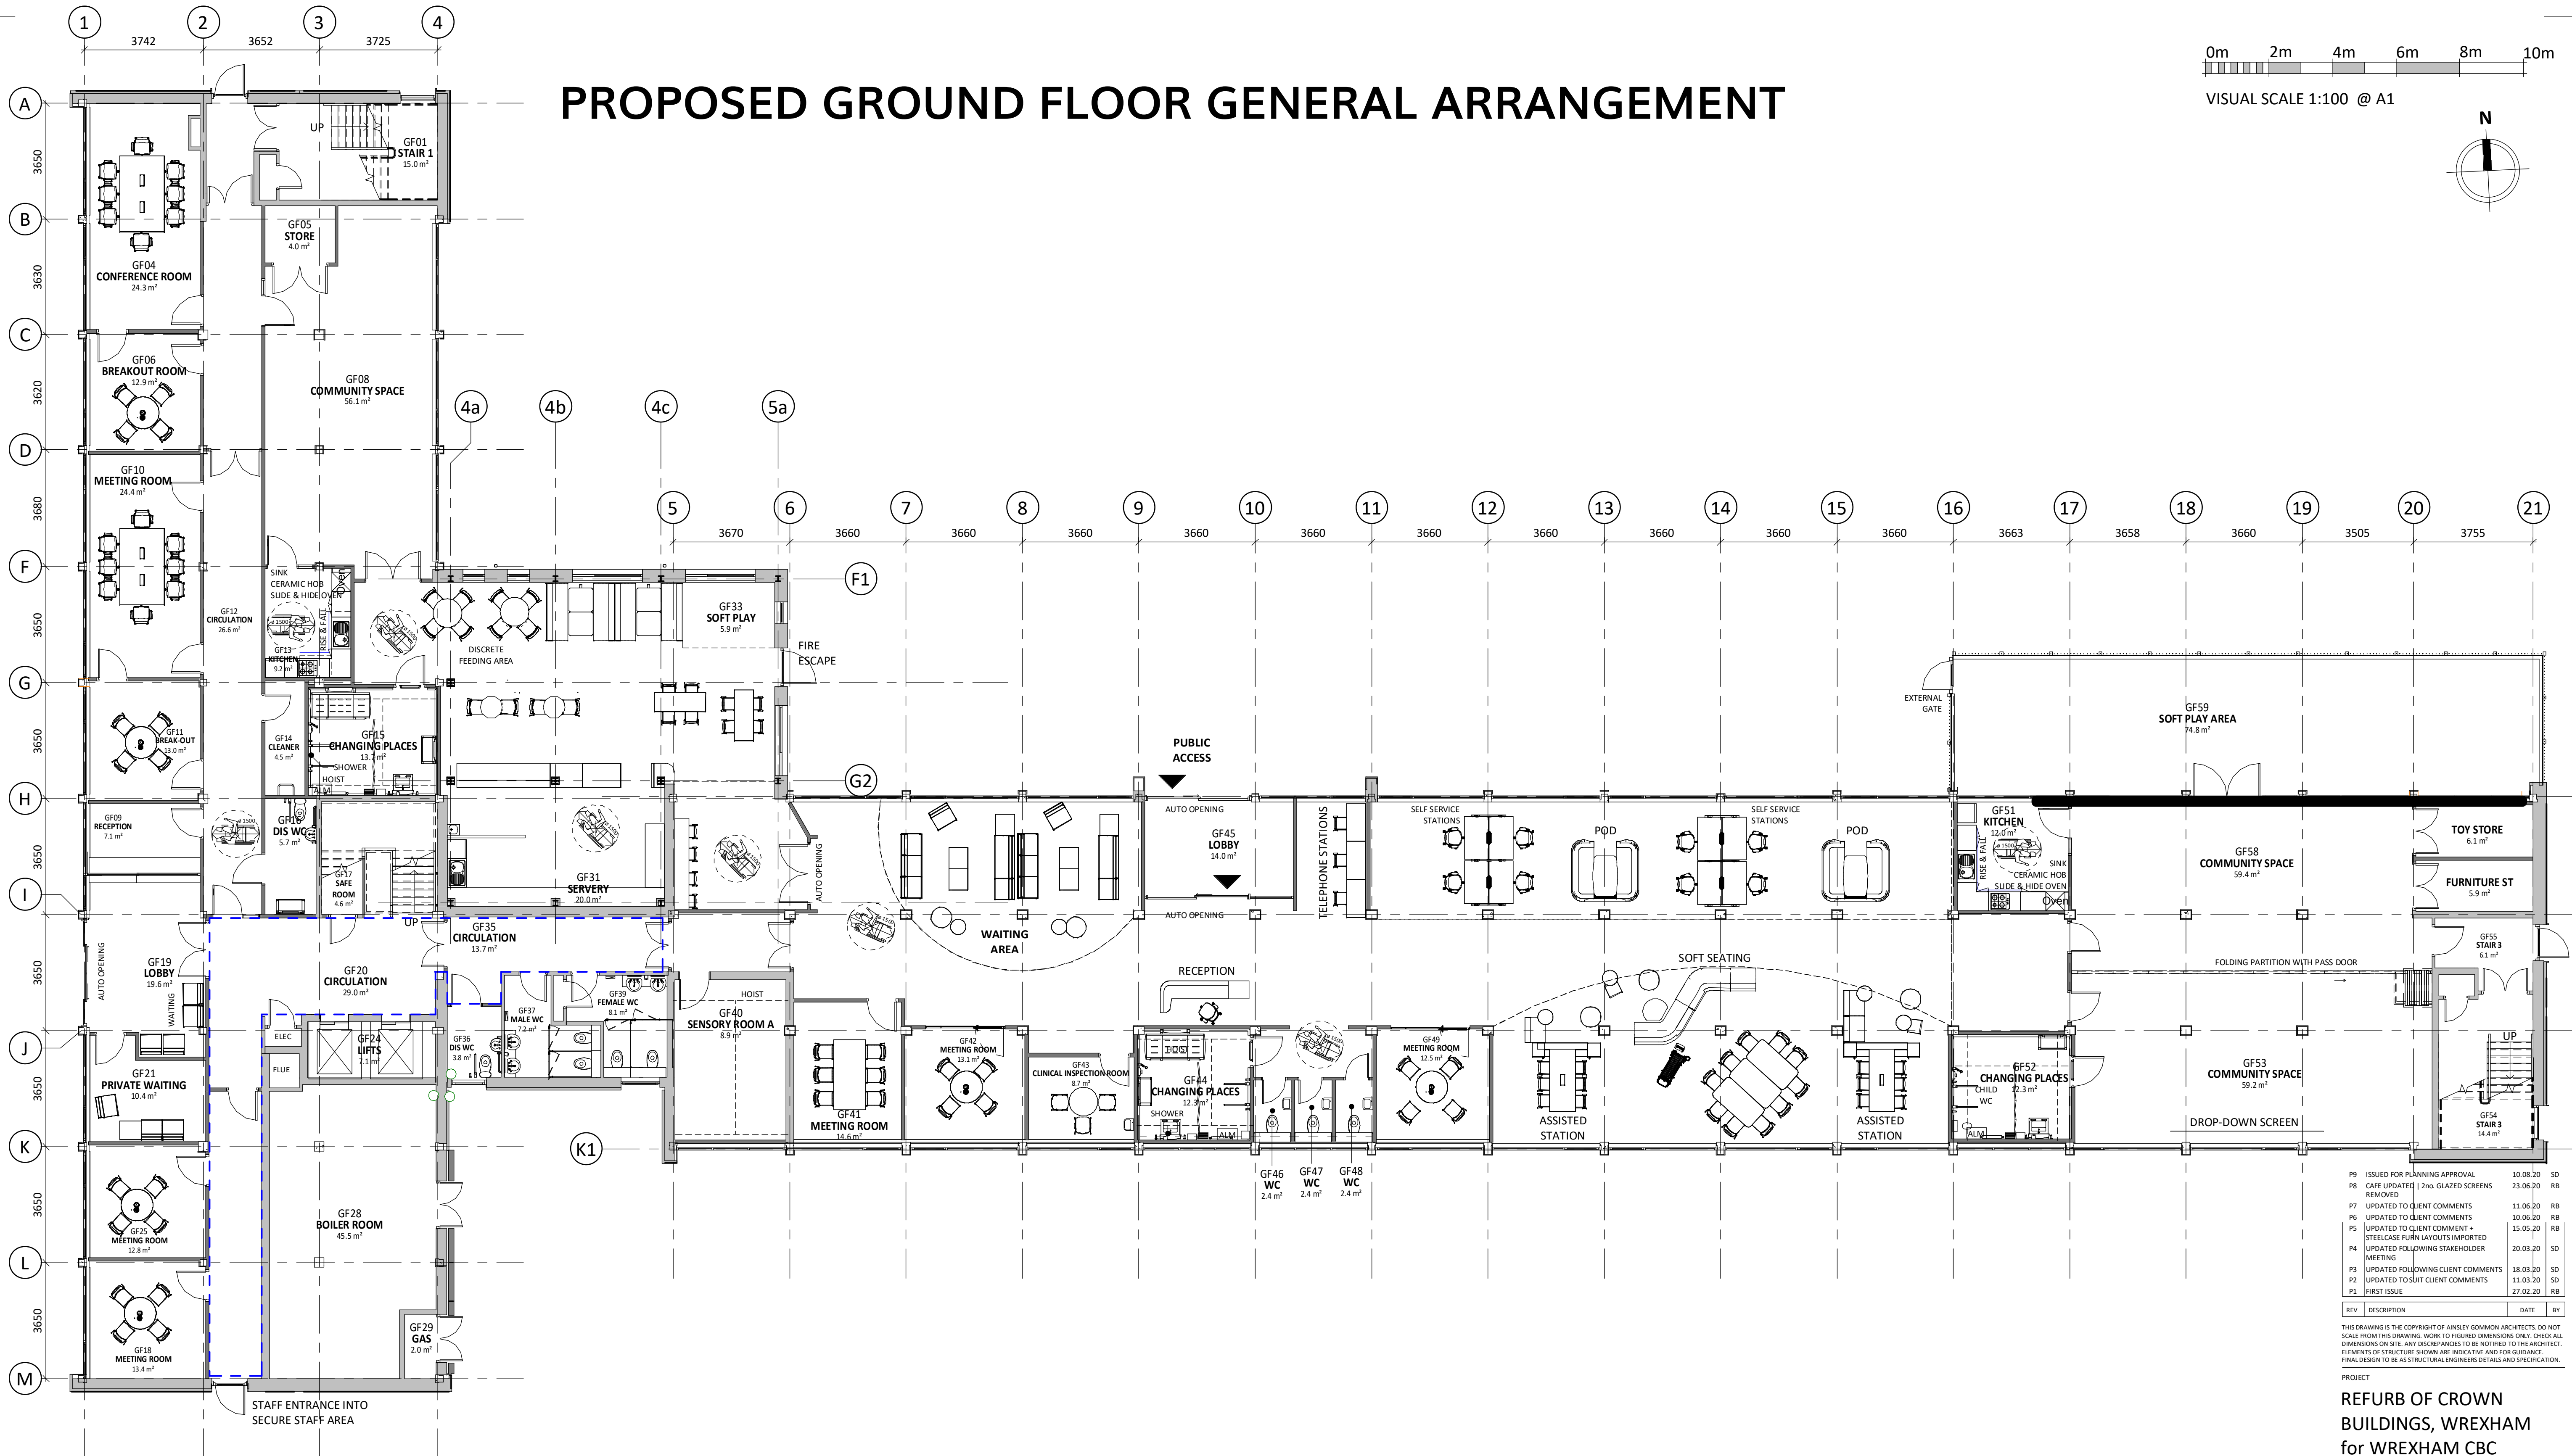

1 | PROPOSED GROUND FLOOR PLAN
SCALE: 1 : 100

P9	ISSUED FOR PLANNING APPROVAL	10.08.20	SD
P8	CAFE UPDATED 2no. GLAZED SCREENS REMOVED	23.06.20	RB
P7	UPDATED TO CLIENT COMMENTS	11.06.20	RB
P6	UPDATED TO CLIENT COMMENTS	10.06.20	RB
P5	UPDATED TO CLIENT COMMENT + STEELCASE FURN LAYOUTS IMPORTED	15.05.20	RB
P4	UPDATED FOLLOWING STAKEHOLDER MEETING	20.03.20	SD
P3	UPDATED FOLLOWING CLIENT COMMENTS	18.03.20	SD
P2	UPDATED TO SLIT CLIENT COMMENTS	11.03.20	SD
P1	FIRST ISSUE	27.02.20	RB

REV	DESCRIPTION	DATE	BY
P9	ISSUED FOR PLANNING APPROVAL	10.08.20	SD
P8	CAFE UPDATED 2no. GLAZED SCREENS REMOVED	23.06.20	RB
P7	UPDATED TO CLIENT COMMENTS	11.06.20	RB
P6	UPDATED TO CLIENT COMMENTS	10.06.20	RB
P5	UPDATED TO CLIENT COMMENT + STEELCASE FURN LAYOUTS IMPORTED	15.05.20	RB
P4	UPDATED FOLLOWING STAKEHOLDER MEETING	20.03.20	SD
P3	UPDATED FOLLOWING CLIENT COMMENTS	18.03.20	SD
P2	UPDATED TO SLIT CLIENT COMMENTS	11.03.20	SD
P1	FIRST ISSUE	27.02.20	RB

PROJECT
REFURB OF CROWN BUILDINGS, WREXHAM for WREXHAM CBC

DRAWING TITLE			
PROPOSED GROUND FLOOR GENERAL ARRANGEMENT			
SCALE	@A1	DATE	CHECKED
As indicated	27/02/20	RB	MF
STATUS		PURPOSE OF ISSUE	
S2		FOR INFORMATION	

JOB No C1025 | DRAWING No CBW-AGA-A1-00-DR-A-0015 | REV P9

DIMENSIONS AND LAYOUT OF THE EXISTING BUILDING ARE BASED ON EXISTING CAD AND PDF INFORMATION SUPPLIED BY WREXHAM CC AND MAY CONTAIN INACCURACIES. AS SUCH AINSLEY COMMON ARCHITECTS ARE NOT RESPONSIBLE FOR DISCREPANCIES OR INACCURACIES THAT MAY EMERGE FROM THE INFORMATION PROVIDED. CONTRACTOR TO CHECK SITE DIMENSIONS BEFORE ORDERING OR FABRICATING MATERIALS OR COMPONENTS AND INFORM ARCHITECT OF ANY DISCREPANCIES.