




1. SOUTH ELEVATION (Gate excluded for clarity) 1:200

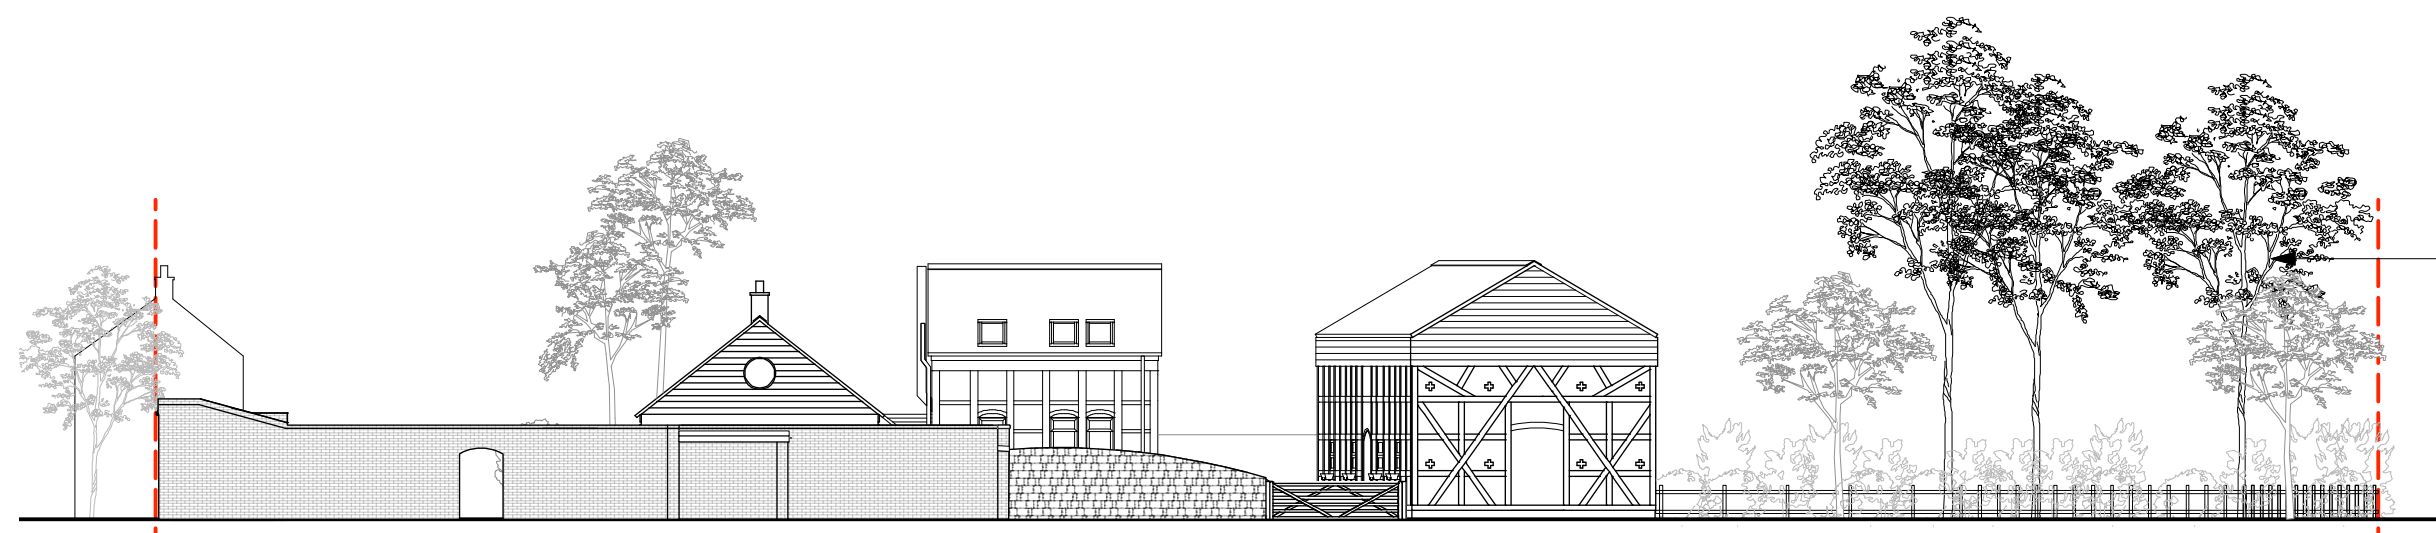

1. SOUTH ELEVATION (Gate shown) 1:200



2. NORTH ELEVATION 1:200




TREVALYN WOOD, ROSSETT - 373

ARCHITECTURAL EMPORIUM Ltd
EMAIL: mail@architectural-emporium.co.uk
WEB: www.architectural-emporium.co.uk
ADDRESS: 13 Hope St, Liverpool, L1 9BQ
PHONE: +44 (0)151 363 0000

0 1 2 5 10

KEY PLAN

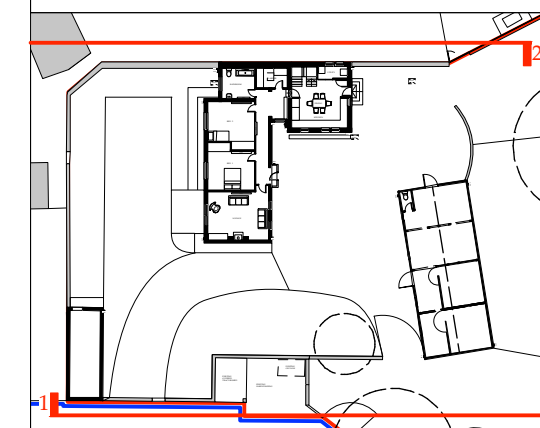

Mature trees set away from
complex of built structures

Stepped brick stone wall
forms site boundary

Rev A: 14.05.20
Revised planning submission

FOR: PLANNING

CHECKED BY: TW | DRAWN BY: MS

SCALE: 1:150

PAPER SIZE: A3

JOB: TREVALYN WOOD, ROSSETT NO. 373

0.104_Rev_A

FIRST ISSUE: 26.09.19

EXISTING ELEVATIONS_01