




Front Elevation 1:100

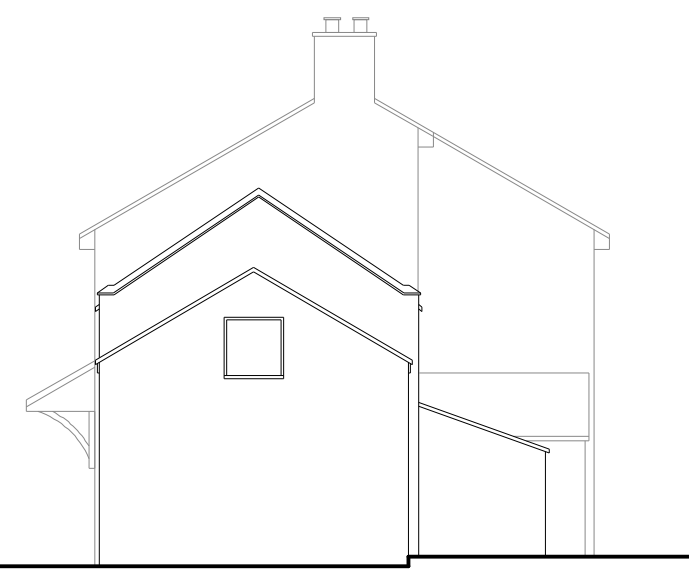


Side Elevation 1:100



Rear Elevation 1:100



Side Elevation 1:100

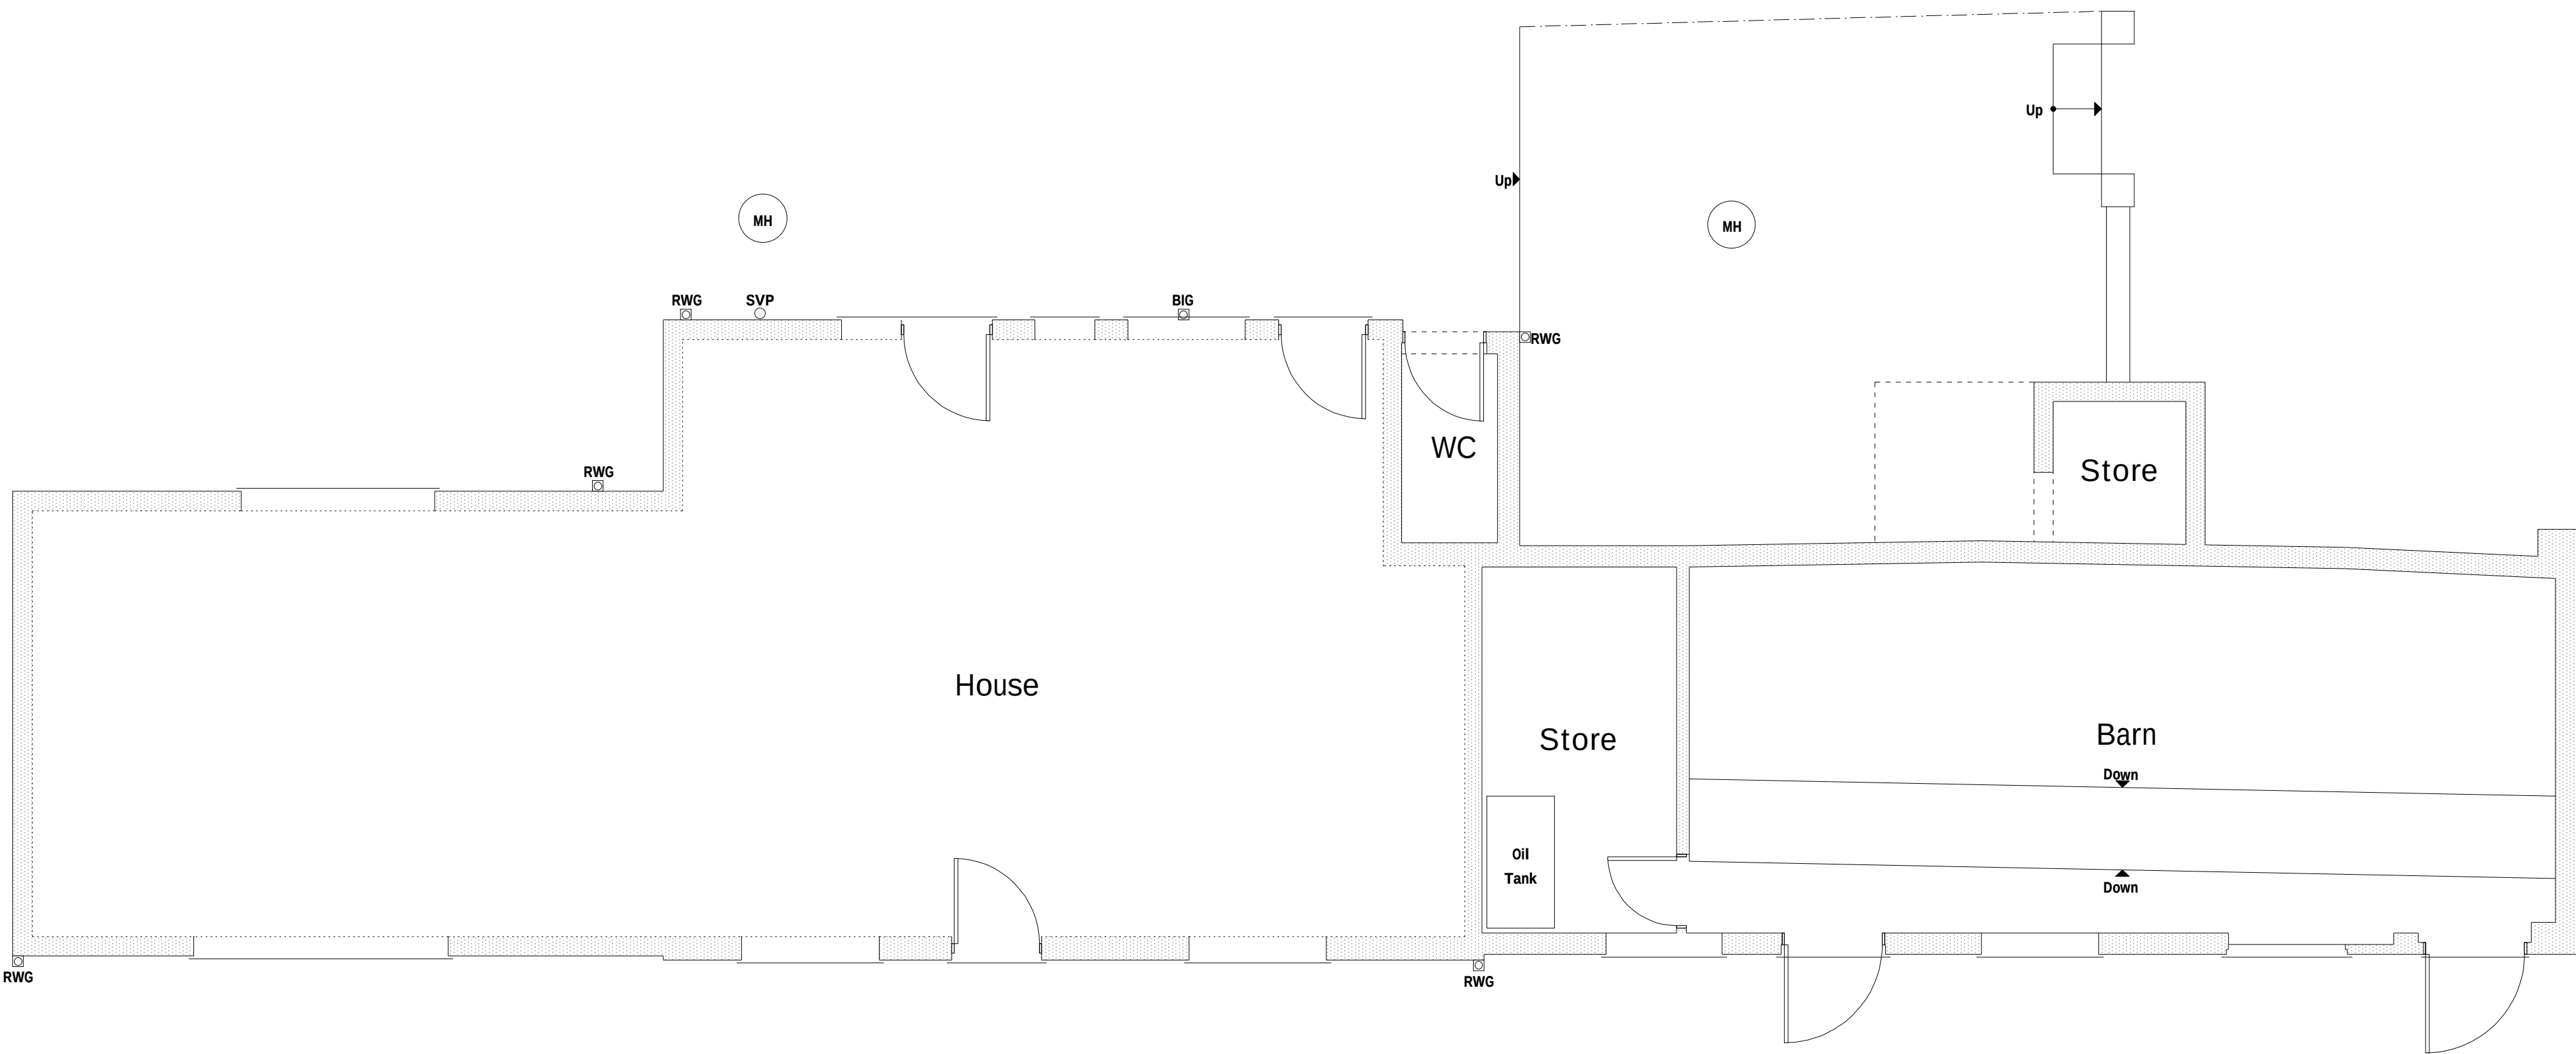

Ground Floor Plan 1:50

Services Key			
MH	Existing Man Hole Position		
☒	Existing Rain Water Gully (RWG) Position		
☒	Existing Back Inlet (BIG) Gully Position		
○	Existing Soil Vent Pipe (SVP) Position		

Rev	Date	Detail	Initial

Project: Proposed Alterations to, Church House, Bowling Bank, Wrexham, LL13 9RY	
Title: Existing	Scale: (A1) 1:50 & 1:100
Drawn By: E.M.Jackson	Date: Nov 2019
Drawing No: W160/001	Sheet: 1 of 1

Office 3K4,
Redwither Business Tower,
Wrexham. LL13 9XT
Tel: 01978 356500
www.blueprintarchitectural.com
© copyright all rights reserved