




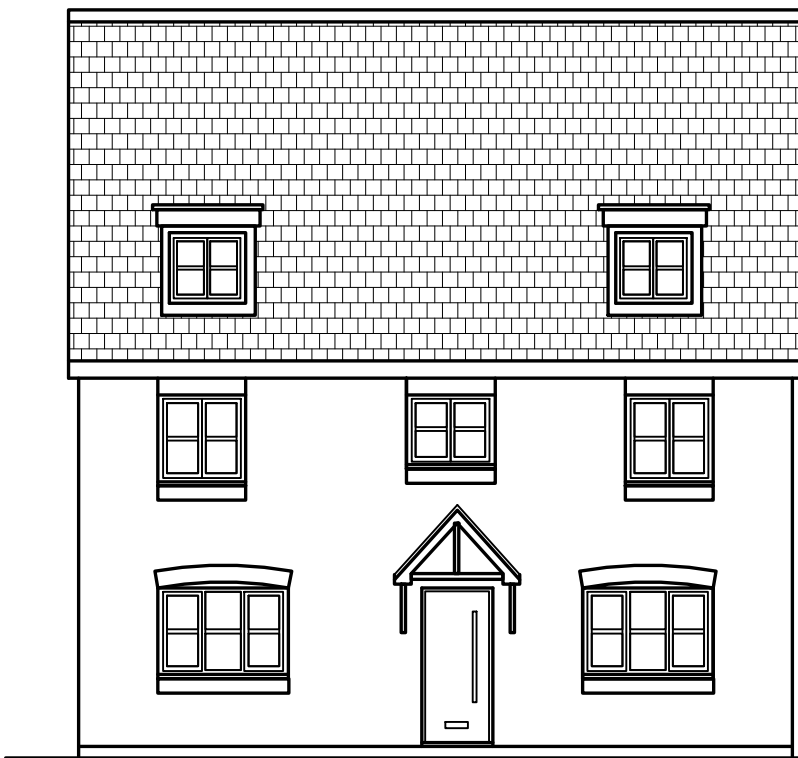


FRONT ELEVATION

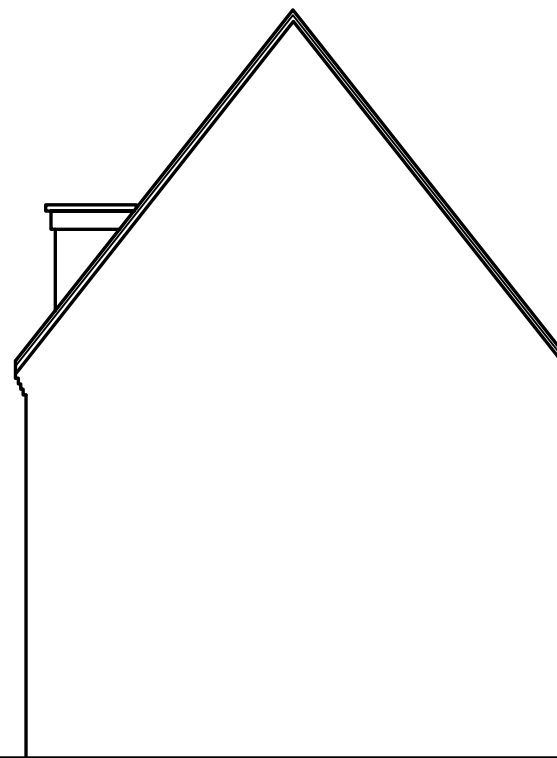

SIDE ELEVATION

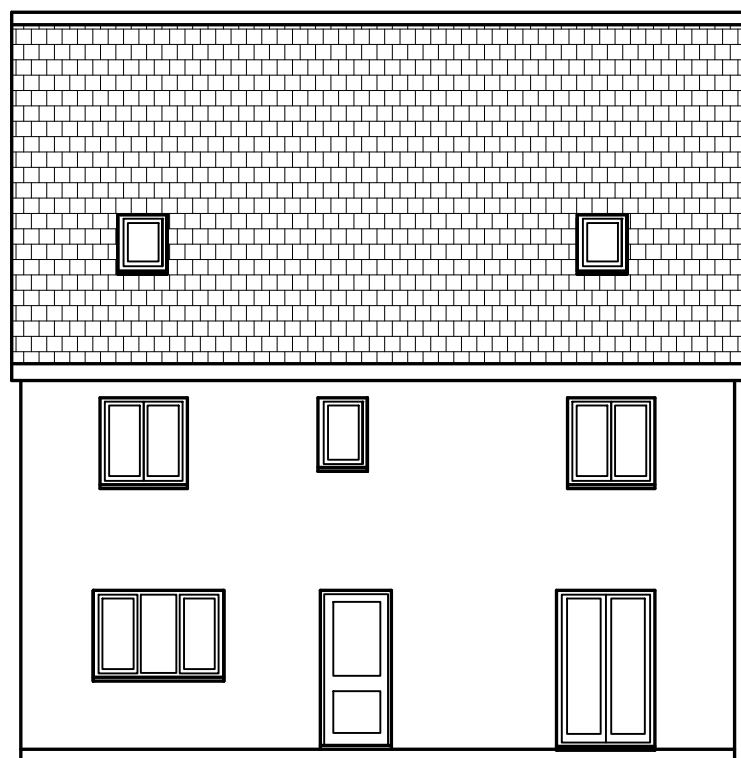

REAR ELEVATION

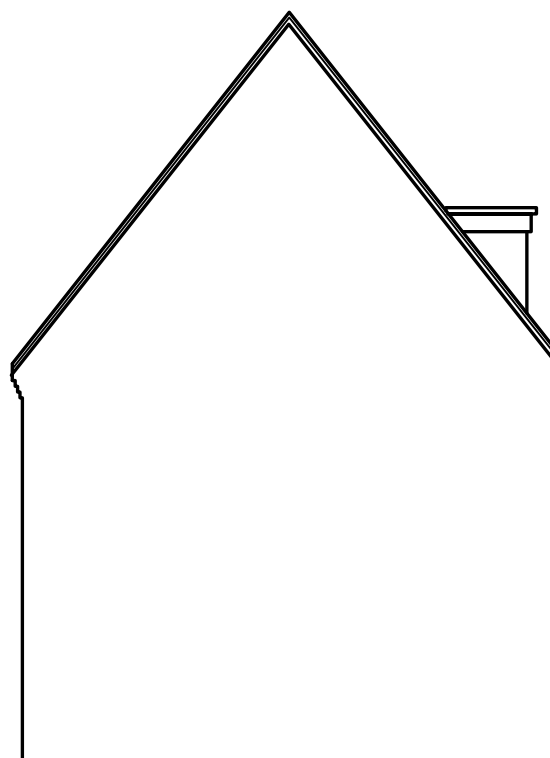

CARTWRIGHT E-mail: robert.cartwright6@btinternet.com ARCHITECTURAL & PLANNING SERVICES		
Westminster House, Maltkiln Lane, Hollinwood, Whixall Whitchurch, Shropshire. SY13 2NL Telephone No. 01270 368217 mob 017917672498		
CLIENT JAMES FENLON		
CONTRACT 8 PENTRE COURT WREXHAM		
DWG TITLE: EXisting Elevations		
SCALE: 1:100	DWG No. JF 4	
DATE: June 2020		