




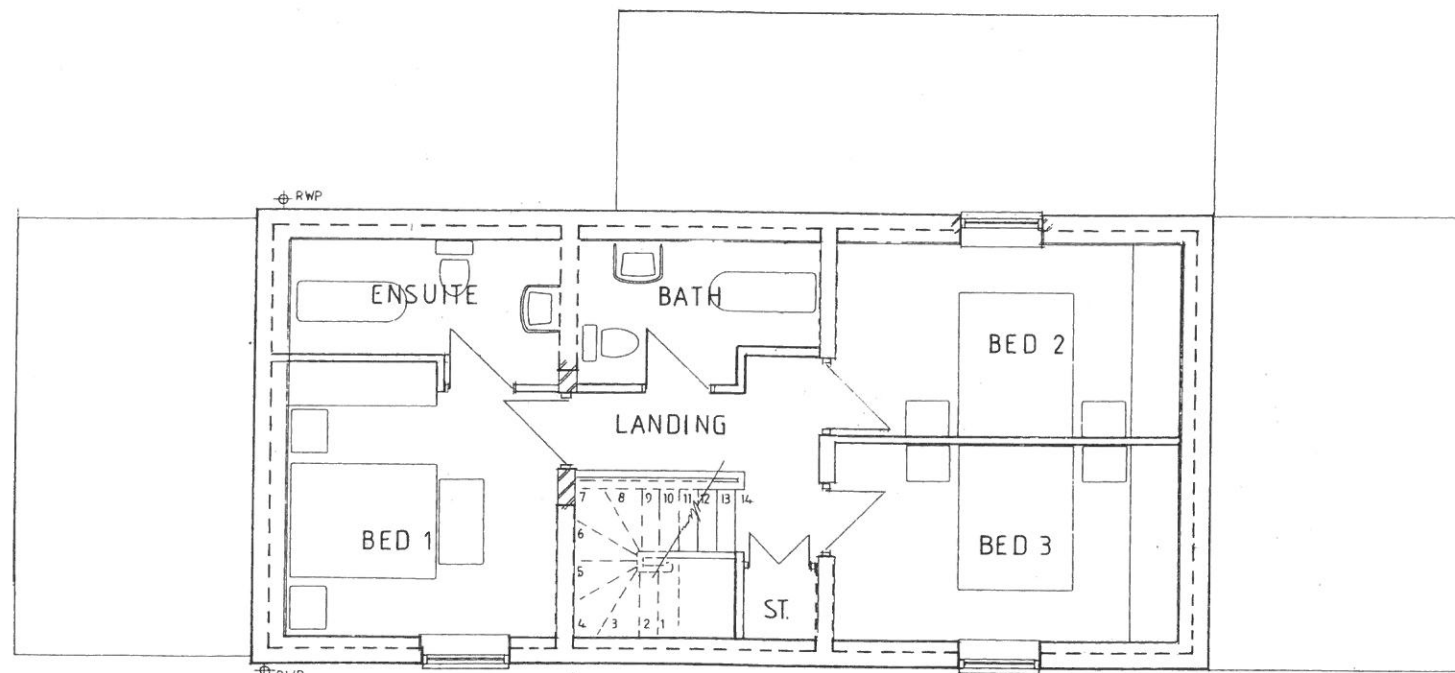

FIRST FLOOR PLAN

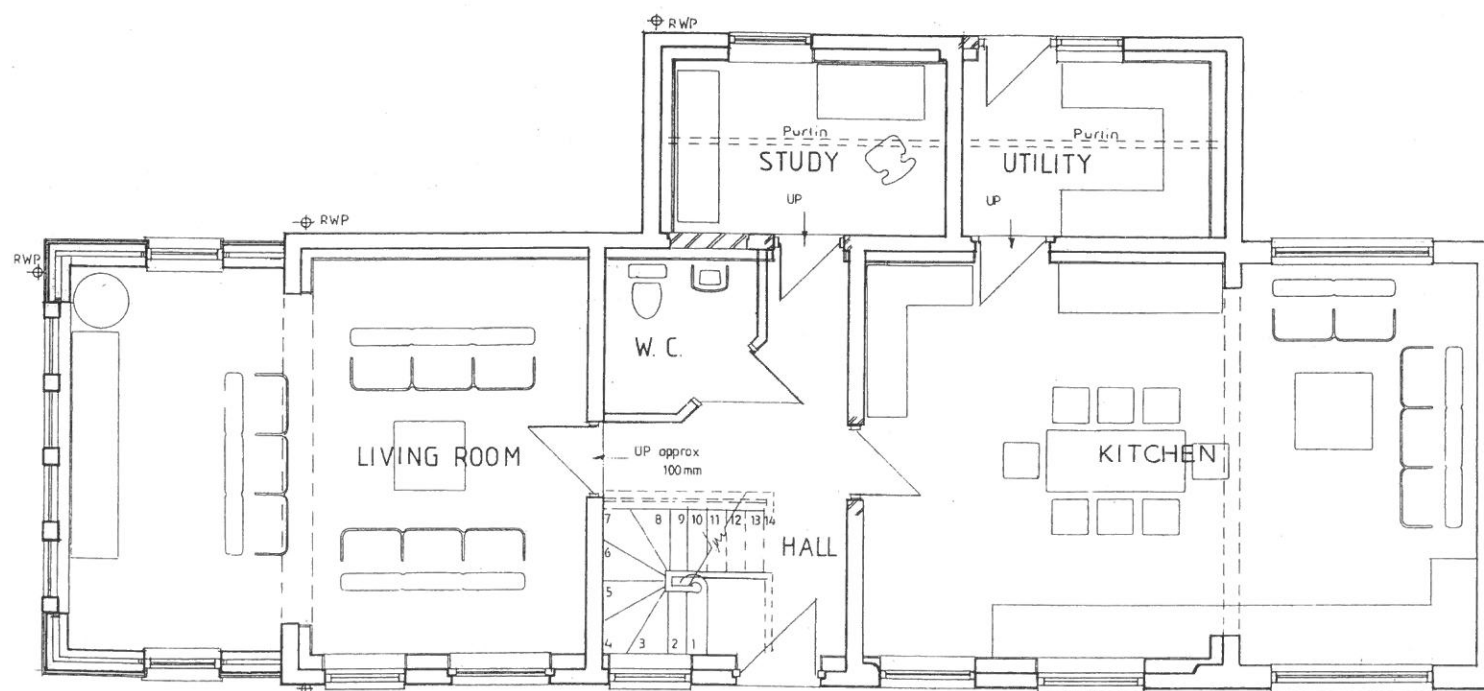

GROUND FLOOR PLAN

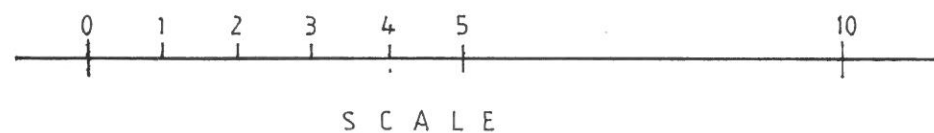

Design and Planning of Residential and Commercial Properties in Rural Areas. Detailed Schemes for Listed Buildings and Change of Use Proposals

Sandra Murray & Associates





CHARTERED ARCHITECTS LAND SURVEYORS

Cross Cottage · Castle Street · Holt-on-Dee · WREXHAM · LL13 9YL – Tel: 01829 270858 · Fax: 01829 270858

DRAWING No. 17 DATE 19/1/07 SCALE 1:100 AT A3


TITLE PLANS AS EXISTING

PROJECT 6 RIDLEY WOOD COURT – formerly
ISYCOED FARM, RIDLEY WOOD, WREXHAM.

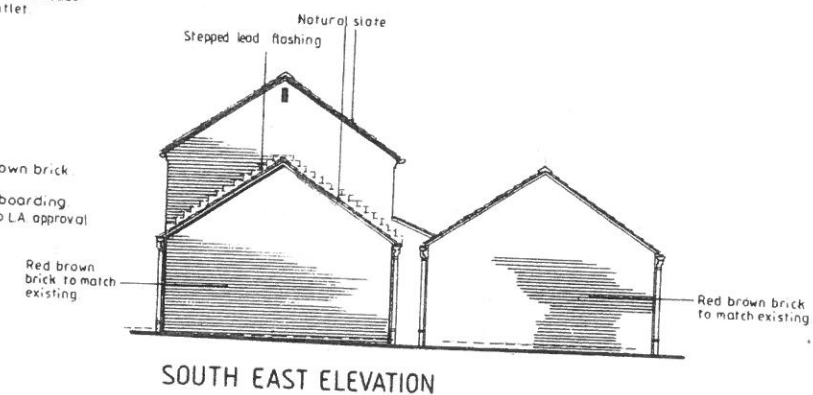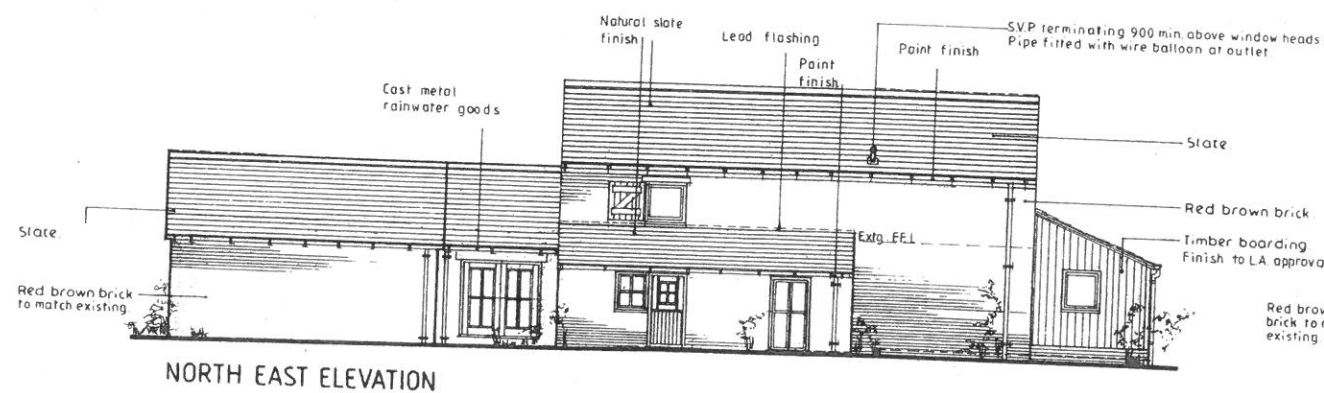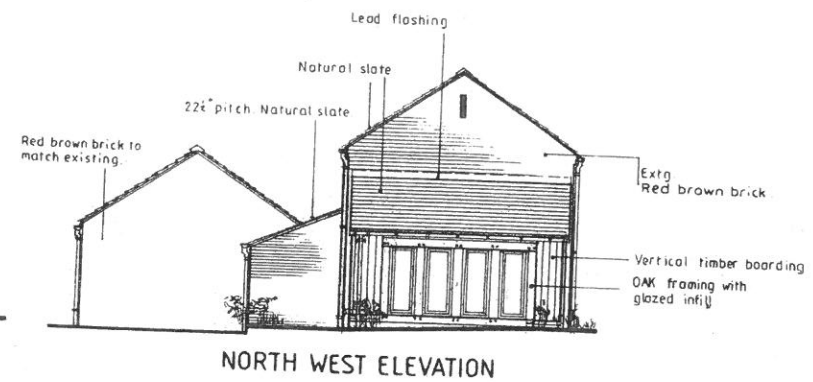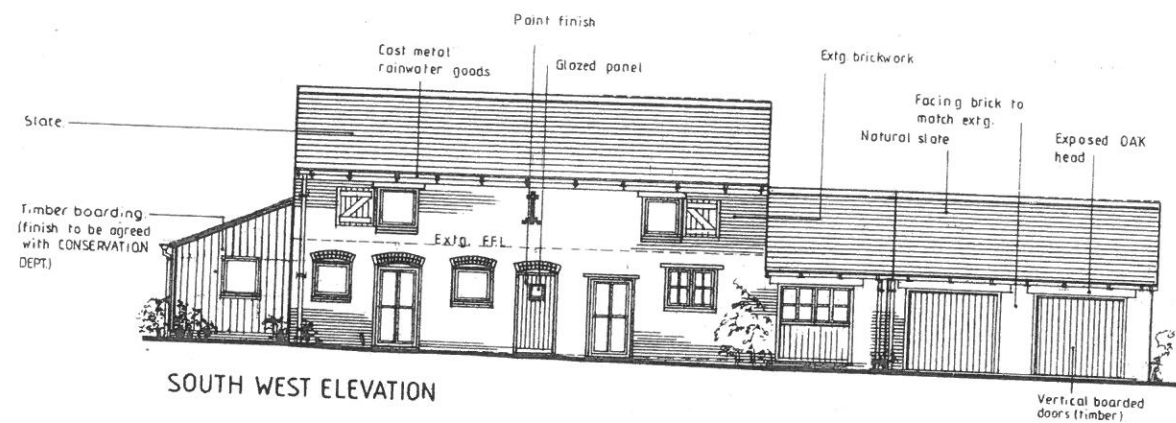

NOTE - Openable light sections of windows to be discussed and agreed with window manufacturer prior to work commencing. Ensure first floor windows comply with means of escape regulation.

UNIT No 6

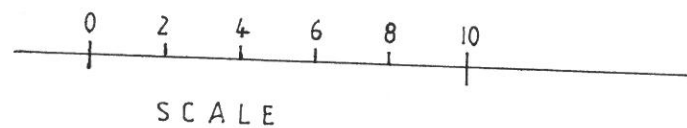

Rev B Information added for Building Regs application 29/1/07
Rev A Garage revised 5/10/06 living accomm extended into garage

Design and Planning of Residential and Commercial Properties in Rural Areas. Detailed Schemes for Listed Buildings and Change of Use Proposals




Sandra Murray & Associates

CHARTERED ARCHITECTS - LAND SURVEYORS

Cross Cottage, Castle Street, Holt-on-Dee, WREXHAM, LL13 9YL - Tel: 01829 270858 Fax: 01829 270858

DRAWING No: 11b DATE 14/9/05 SCALE 1:200
TITLE at A3

PROJECT ELEVATIONS AS EXISTING
6 RIDLEY WOOD COURT formerly ISYCOED FARM, RIDLEYWOOD.

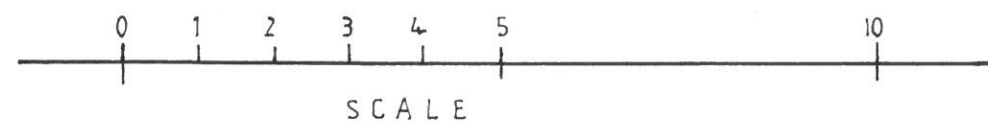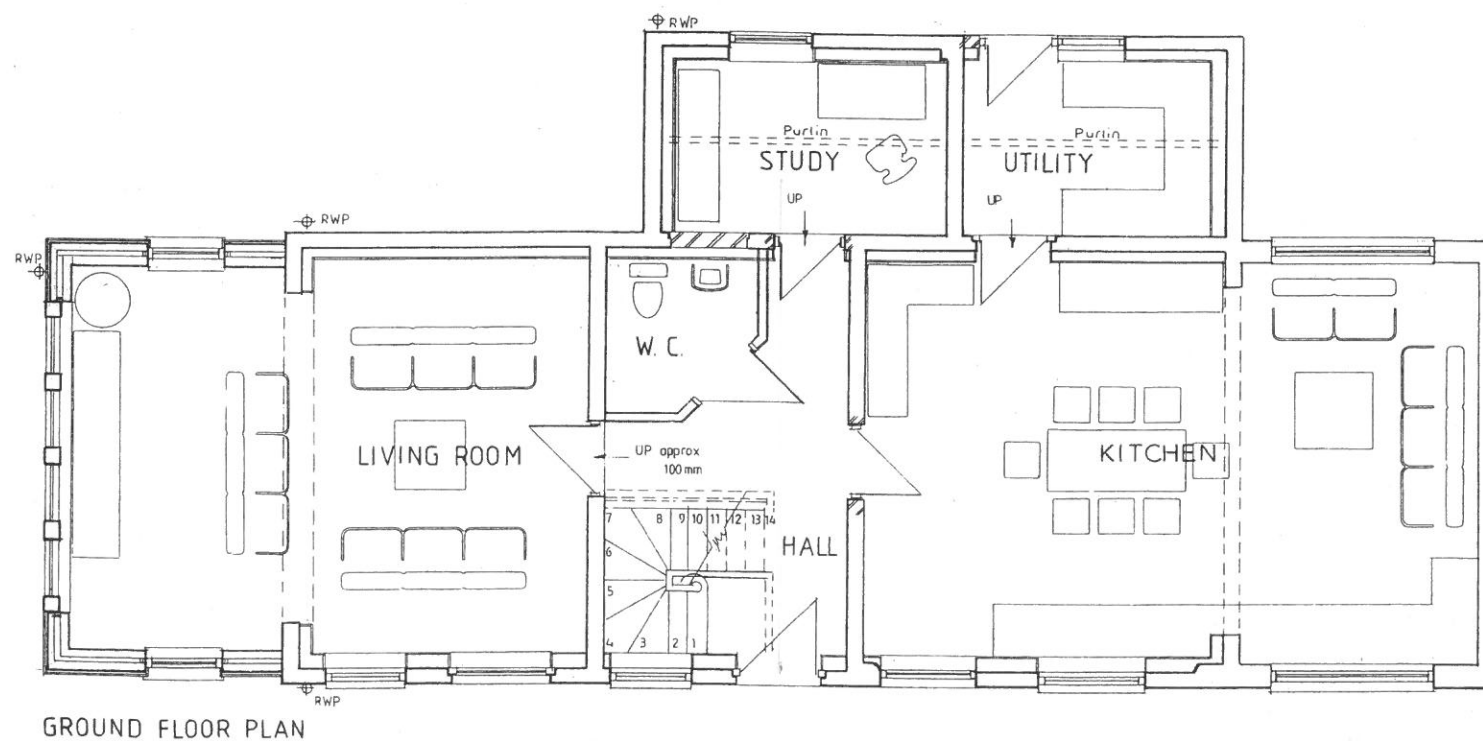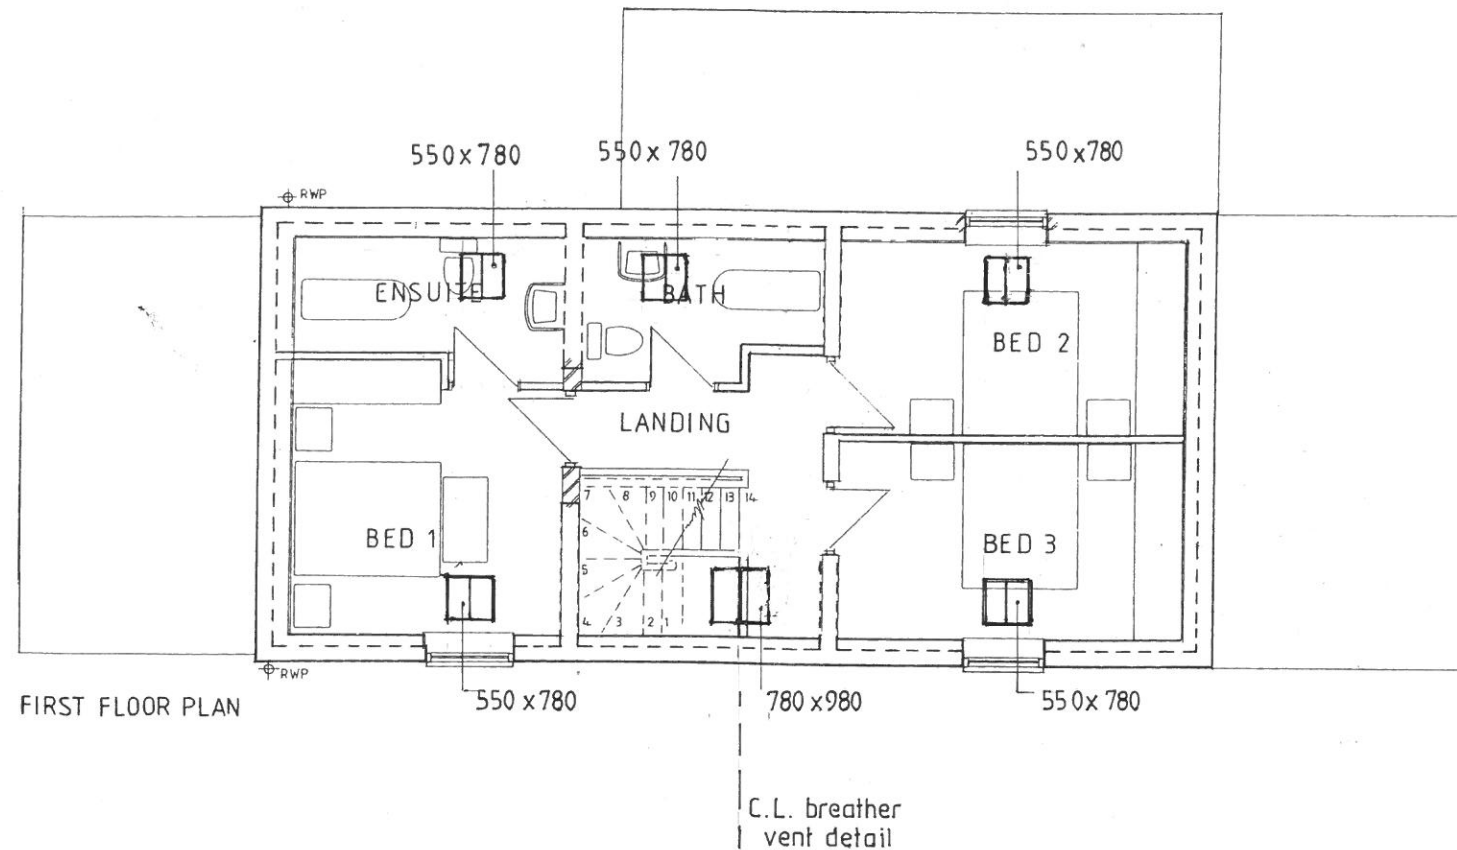

PROPOSED INSTALLATION OF ROOFLIGHTS

Design and Planning of Residential and Commercial Properties in Rural Areas. Detailed Schemes for Listed Buildings and Change of Use Proposals

Sandra Murray & Associates

CHARTERED ARCHITECTS

LAND SURVEYORS

Cross Cottage · Castle Street · Holt-on-Dee · WREXHAM · LL13 9YL – Tel: 01829 270858 · Fax: 01829 270858

DRAWING No. **RL 01**


DATE **03/09/20** SCALE **1:100** AT **A3**

TITLE


PLANS AS PROPOSED

PROJECT

**6 RIDLEY WOOD COURT – formerly
ISYCOED FARM, RIDLEY WOOD, WREXHAM.**

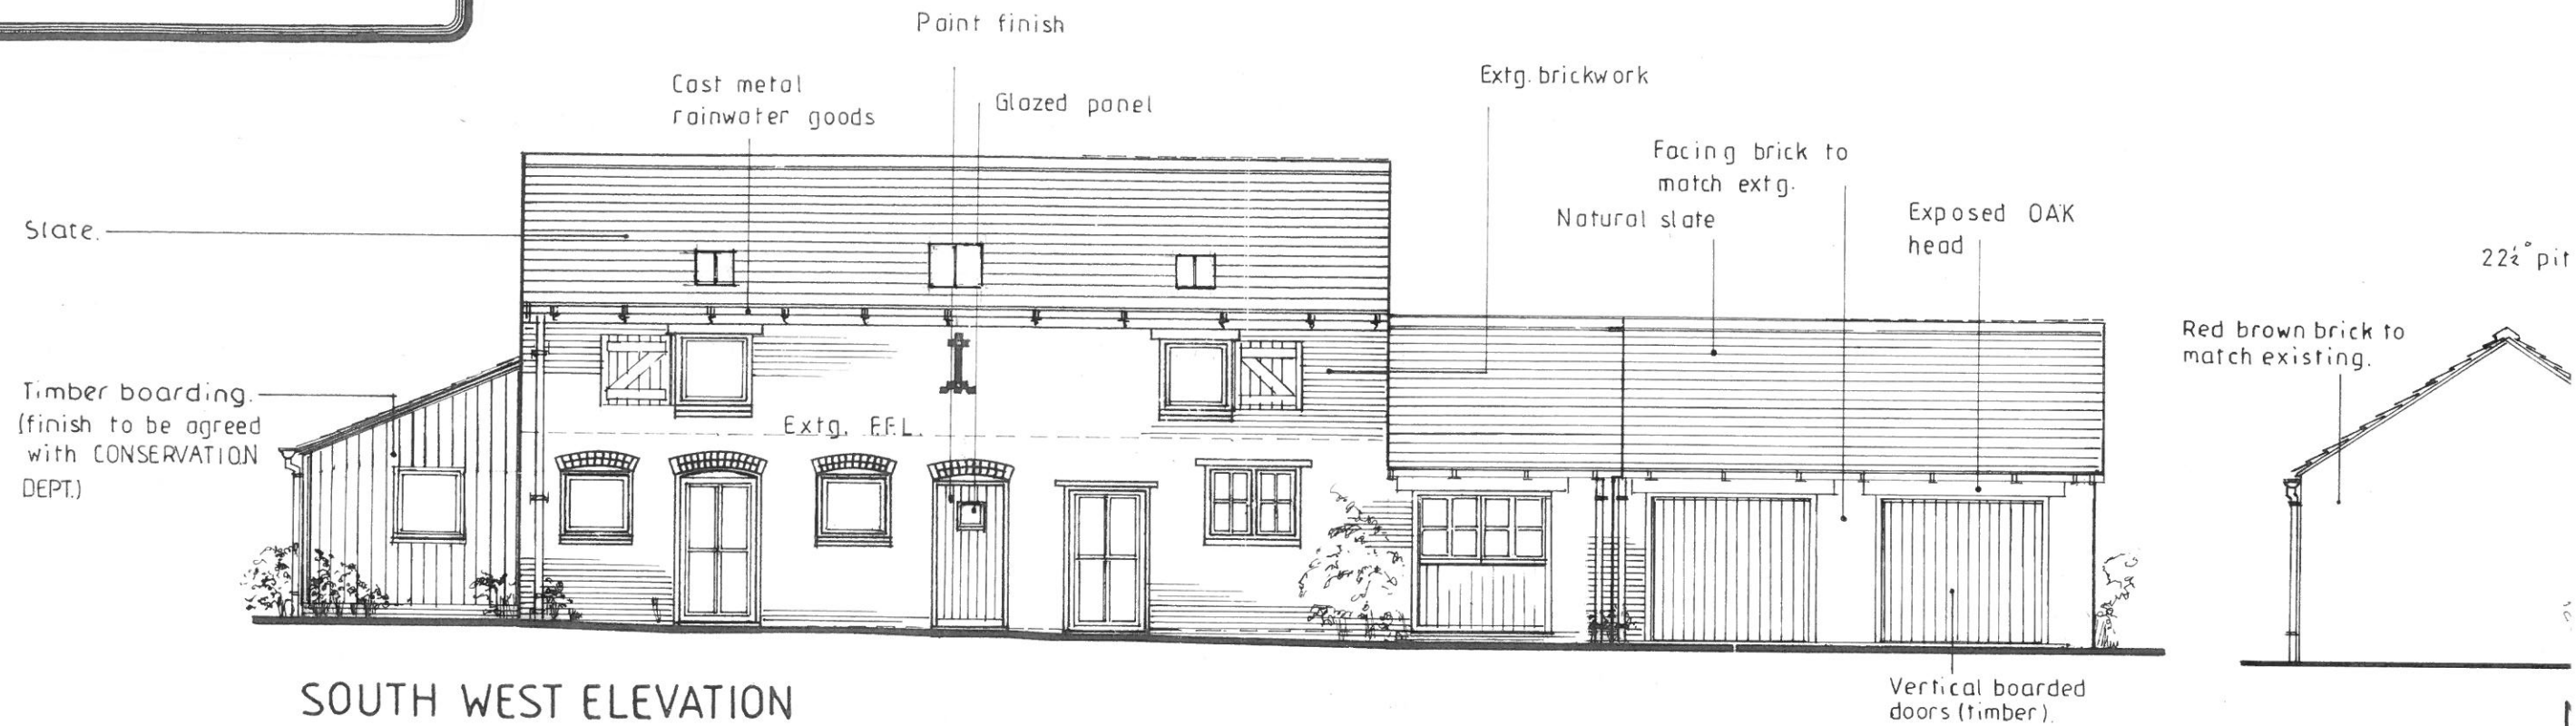


PROPOSED ROOFLIGHTS BY VELUX Code ref C02 (550x780) and M04 (780 x 980) centre pivot with conservation glazing bar and INTEGRA elect. operation

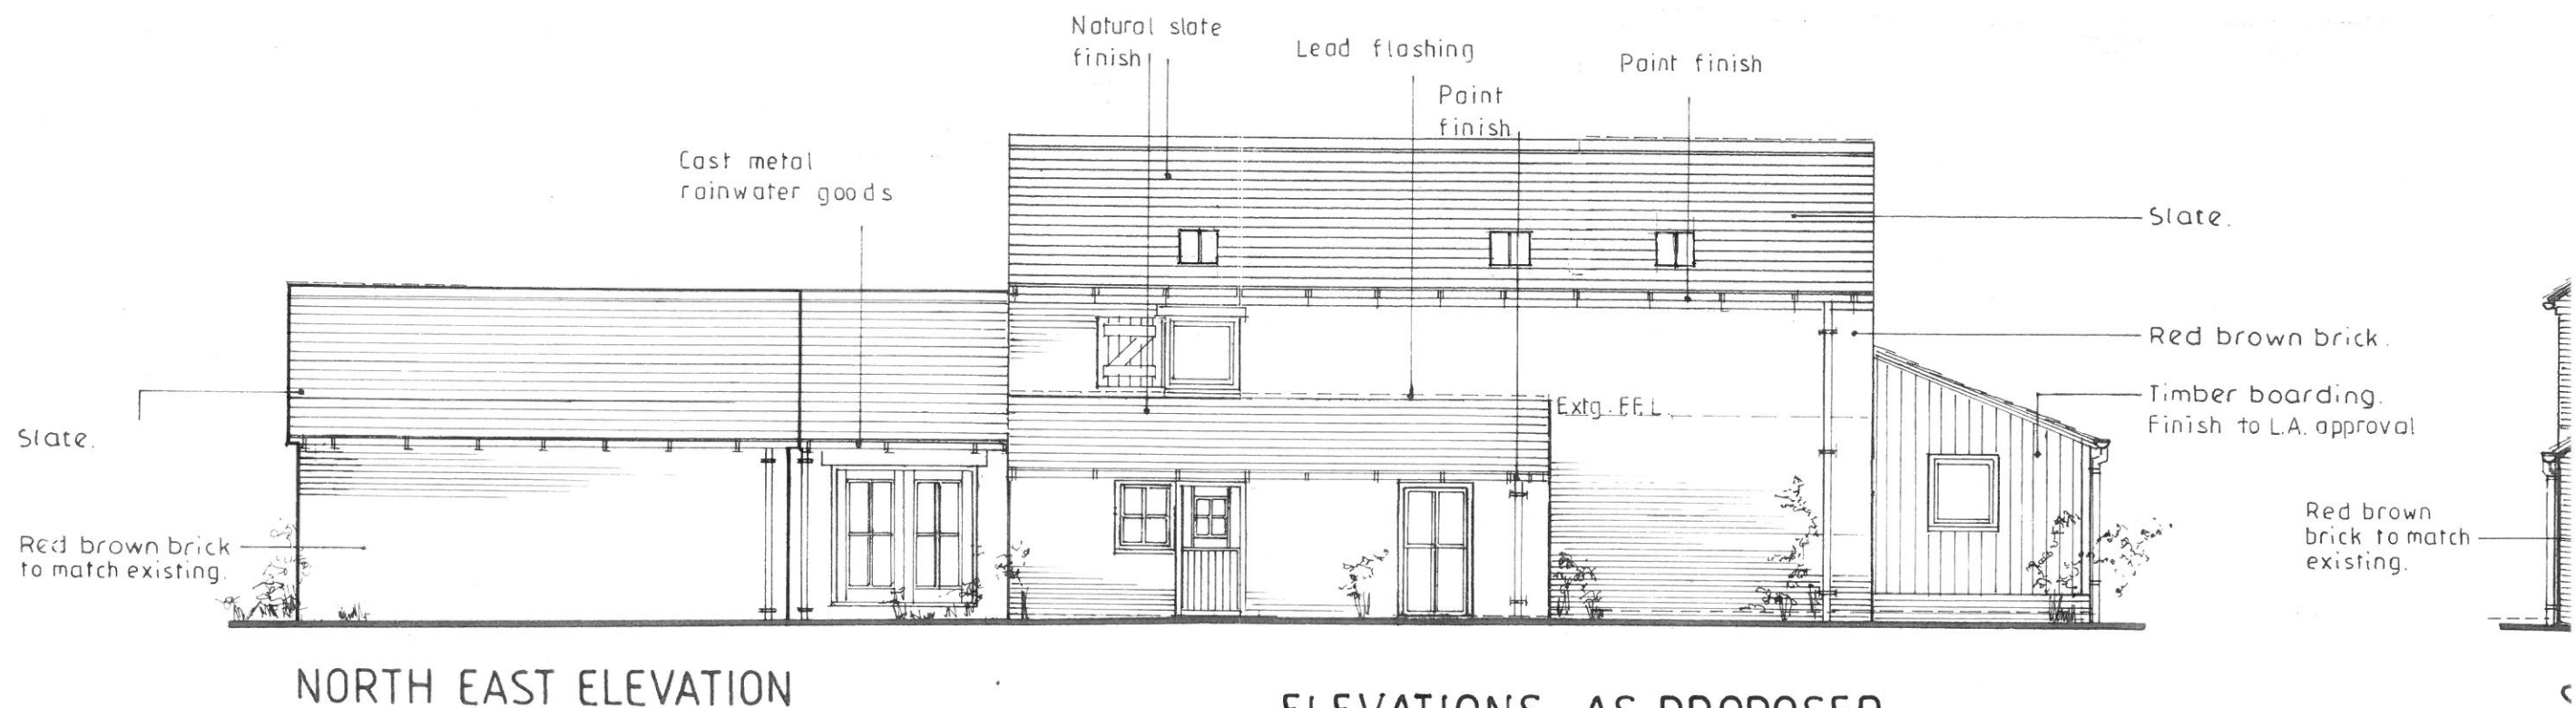

ELEVATIONS AS PROPOSED

PROPOSED INSTALLATION OF ROOFLIGHTS at 6 RIDLEY WOOD COURT LL13 9UW (formerly Isycoed Farm)

Scale 1:100 at A3

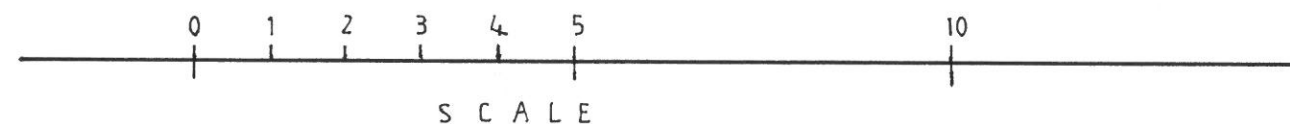

Org no. RL02