


Section Z-Z

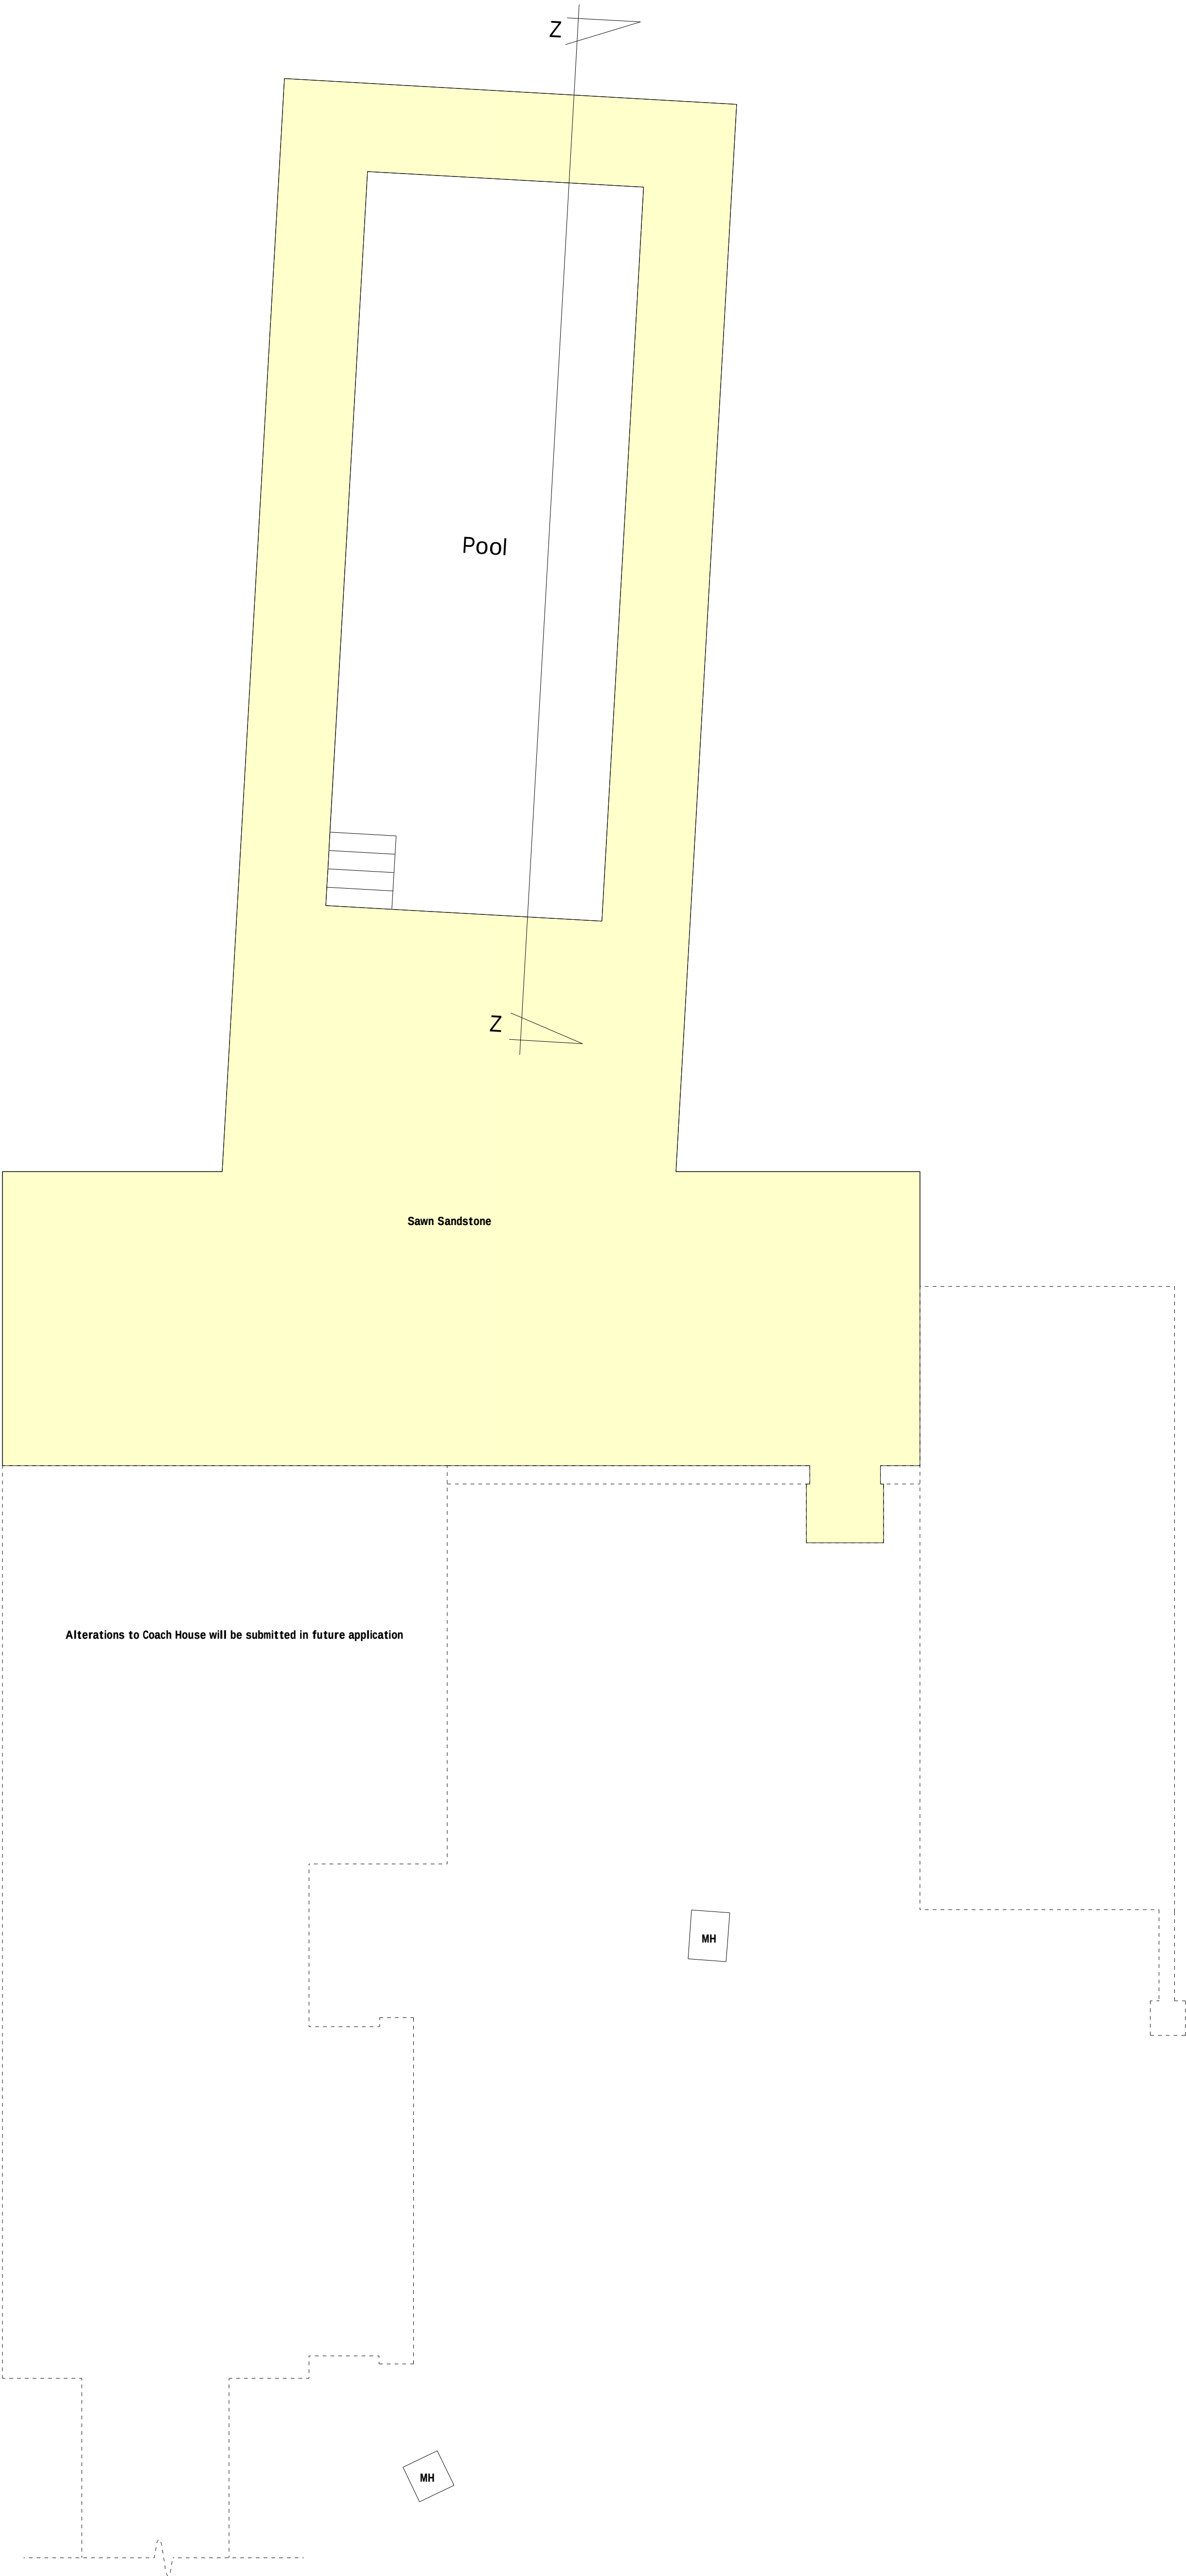

Ground Floor Plan

B	09/20	Section Added	D.J.F.
A	08/20	Note Amends	D.J.F.
Rev	Date	Detail	Initial

Project: Proposed Alterations to,
The Stone House,
Llay Road,
Burton, Rossett,
Wrexham, LL12 0HS

Title: Planning Pool	Scale: (A1) 1:50
-------------------------	---------------------

Drawn By: J Felgate	Date: Aug 2020
------------------------	-------------------

Drawing No: K031/005	Sheet: 1 of 1
-------------------------	------------------




Office 3K4,
 Redwither Business Tower,
 Wrexham, LL13 9XT
 Tel: 01978 356500
www.blueprintarchitectural.com
© copyright all rights reserved

Pool to have a tiled finish to client's discretion and Local Authority approval.

Hardstanding areas surrounding pool to be sawn sandstone to client's discretion.