



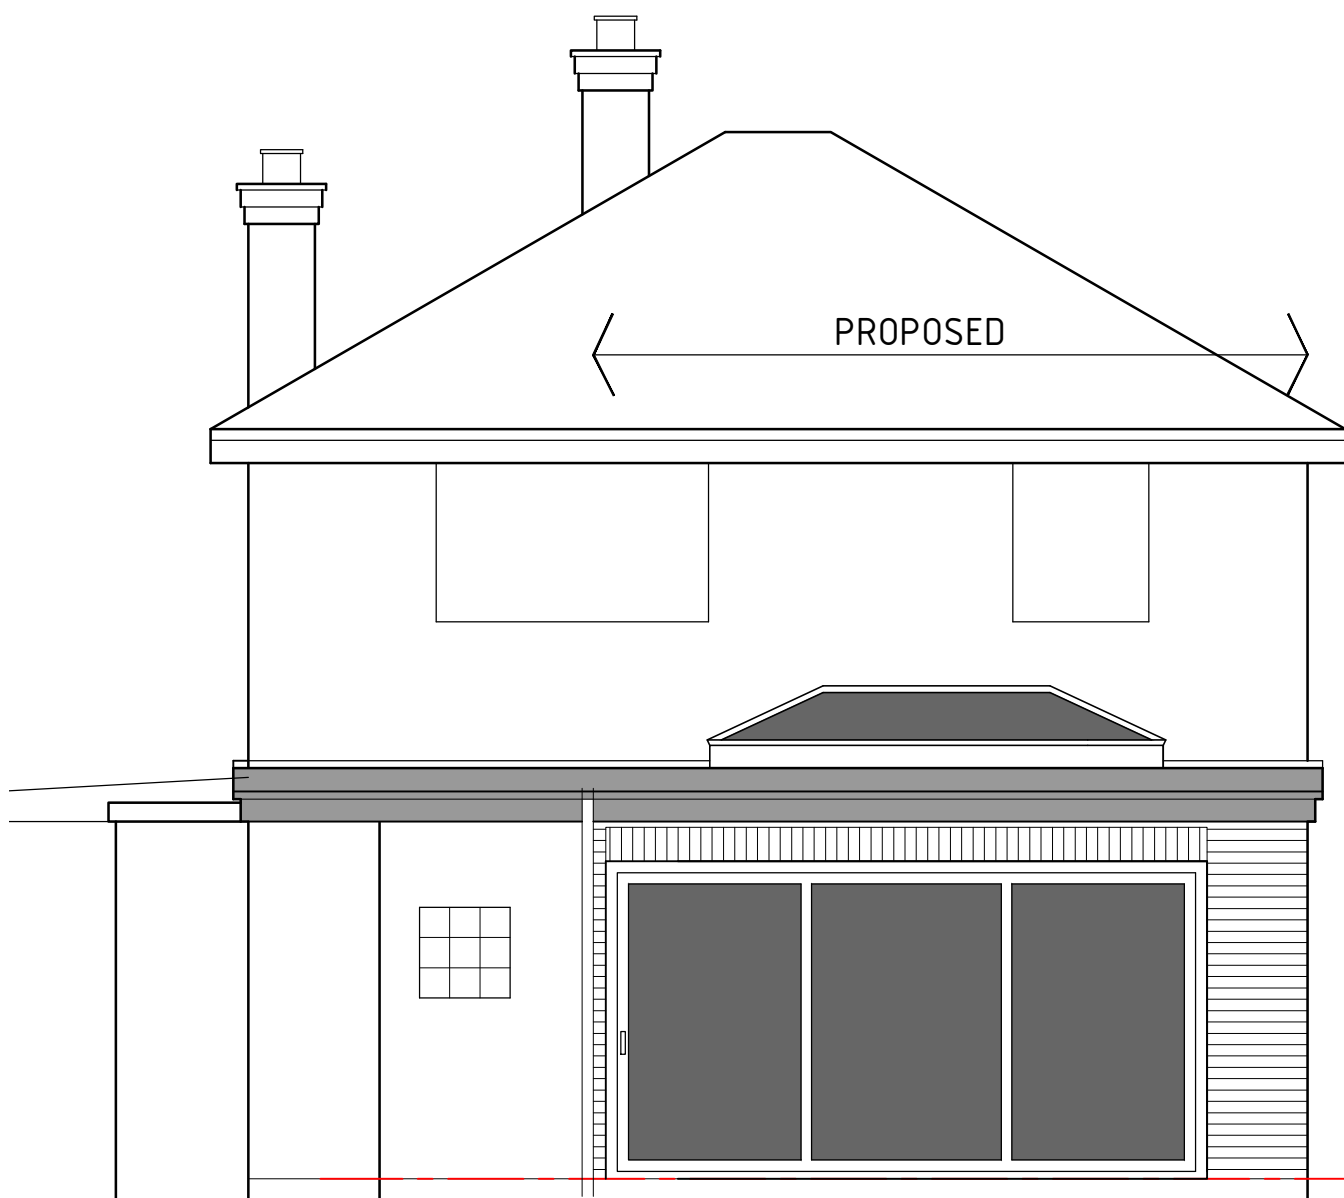

Rear Elevation as Proposed

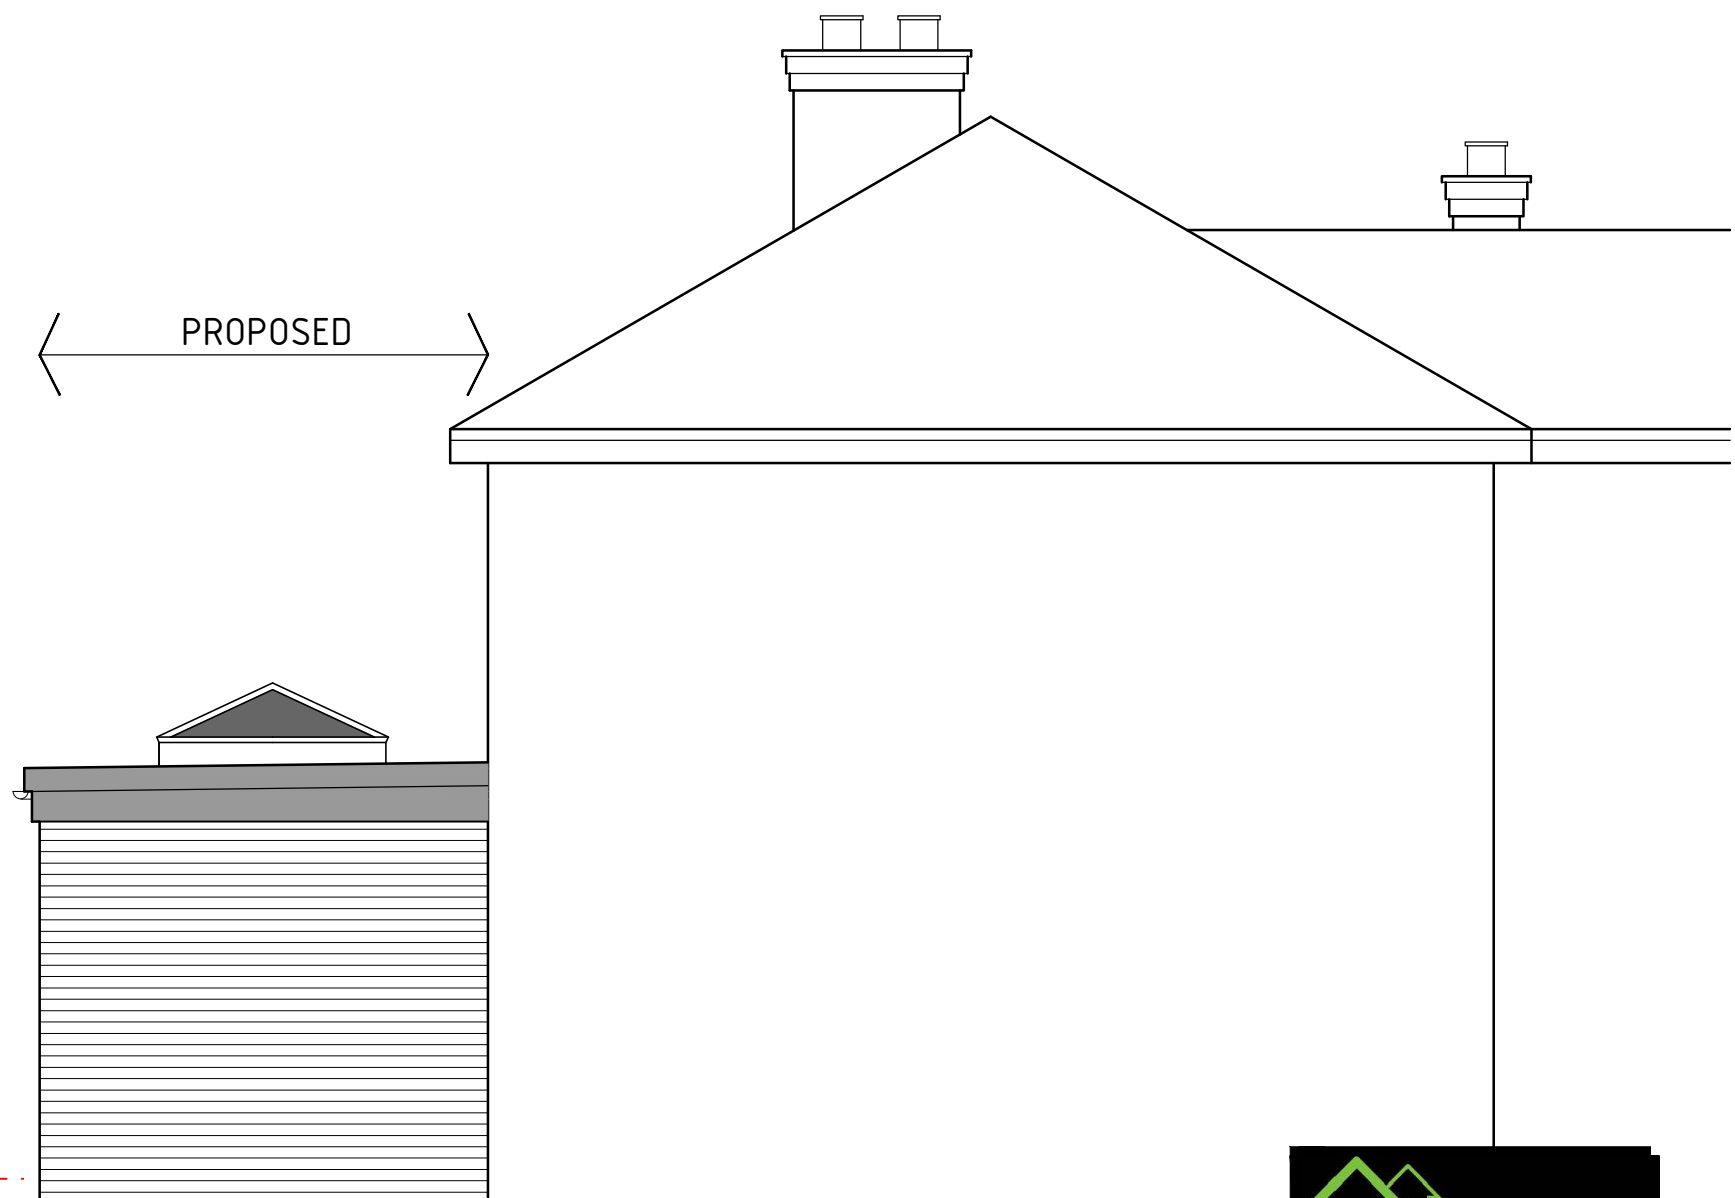

Side Elevation as Proposed

HDS ARCHITECTURAL SERVICES
 HDS Architectural Services, The Foundry,
 15 Yorke Street, Wrexham
 LL13 8LW
 Tel (01978) 345250
 www.hdsarchitectural.co.uk

Project; 24 Camberley Drive, Wrexham, LL12 7LW	
Title; Elevations as Proposed	Scale (A3); 1:100
Dwg No; BE/PD/04	Date; August 2020
Revision;	