




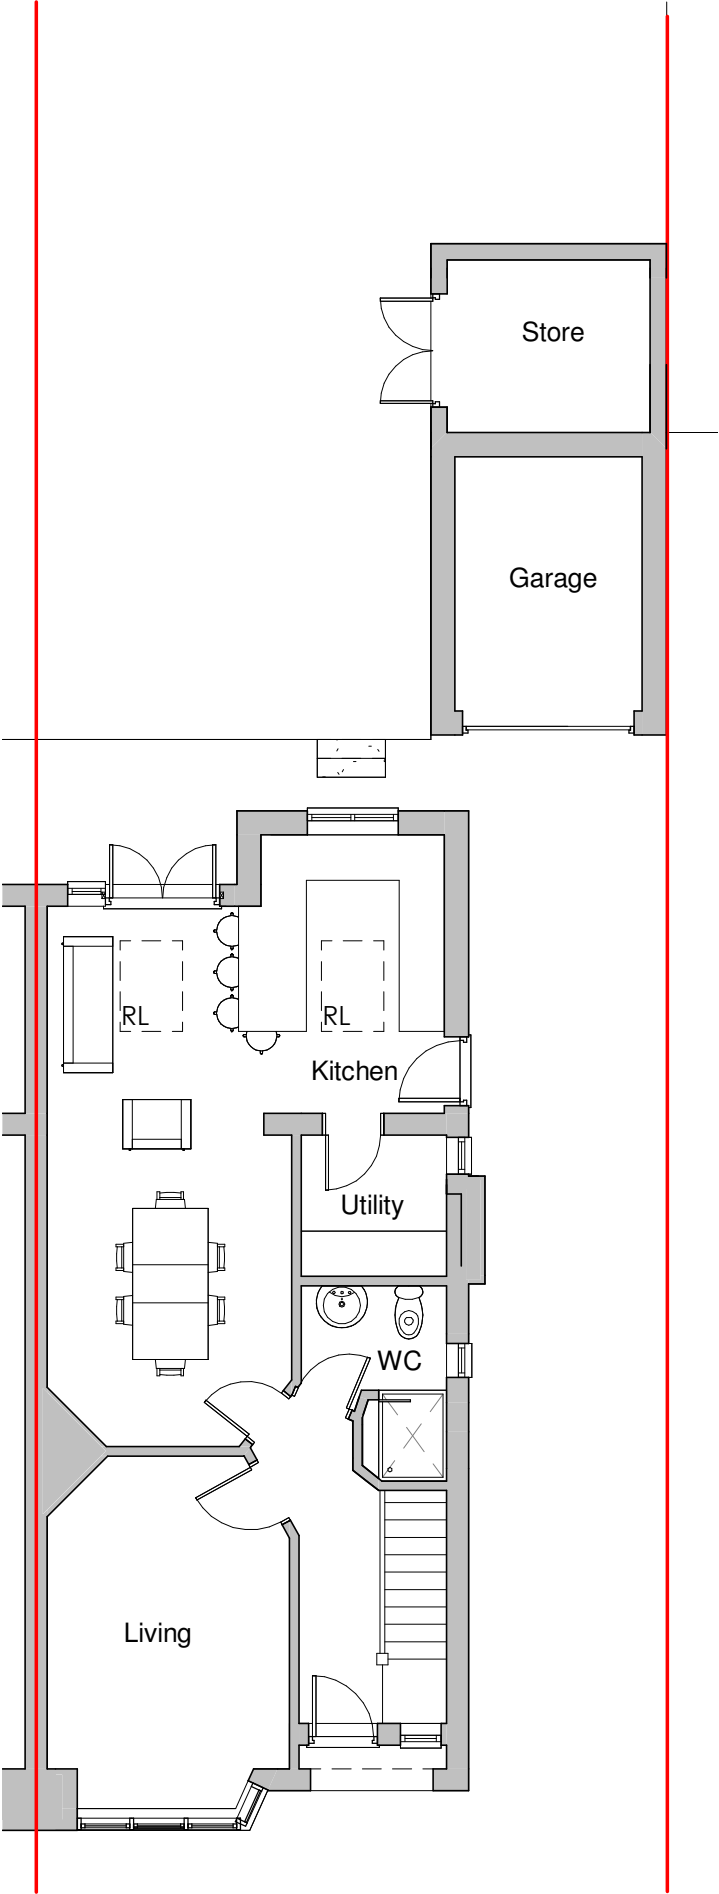


Ground Floor
1 : 100

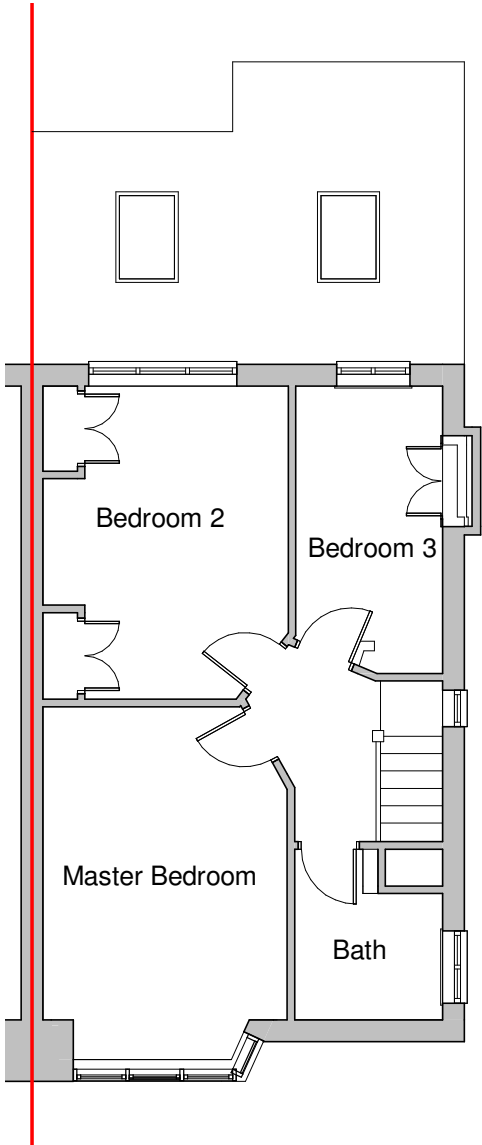

First Floor
1 : 100

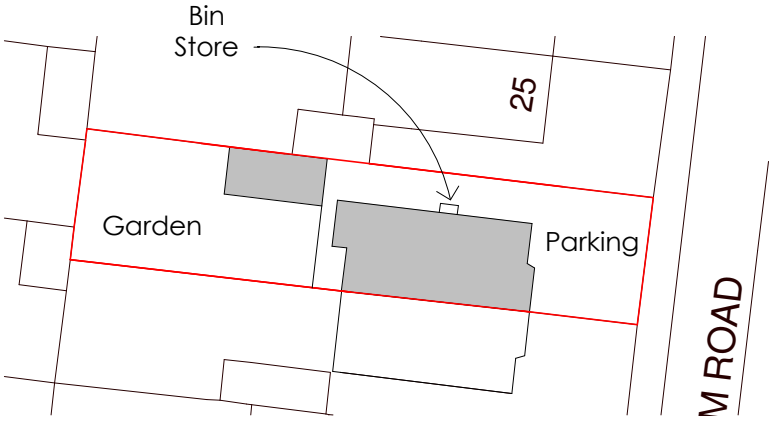

Proposed Site Plan
1 : 500

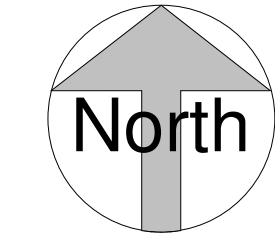

REV	DESCRIPTION	BY	DATE

OFF THE WALL

ARCHITECTURAL SERVICES

OFF THE WALL - Architectural Services

1 The Woodlands, Chester Road
Gresford, Wrexham, LL12 8NU

Instagram: [offthewall_architectural](#)
phone: 07722 113 971
email: [cathy@offthewallarchitectural.com](#)

CLIENT: Mr & Mrs Walters			
ADDRESS: 23 Sandringham Road			
STAGE: Planning Application			
TITLE: Proposed Floor Plans & Site Plan			
SCALE AT A3: As indicated	DATE: 05.09.2020	DRAWN: CO	CHECKED: CO
PROJECT NO: OTW1134	DRAWING NO: PL01	REVISION:	