



© 2020 Inspire Design Ltd.  
Report any errors to the  
designer.  
Do not scale, work to  
figured dimensions only.  
Drawn By: DJ      Checked By: GP

| REVNO | REVISION DESCRIPTION | DATE     | CHNO |
|-------|----------------------|----------|------|
| P01   | FIRST ISSUE          | 31/07/20 | GP   |
|       |                      |          |      |
|       |                      |          |      |
|       |                      |          |      |
|       |                      |          |      |

The Red Dragon, Prince Charles Road, Wrexham LL13 8YB

---


Consented Site Plan

PC-170391-22802

| COOP RECORD ID:                                     |            |        |       |      |      |        |       |          |
|-----------------------------------------------------|------------|--------|-------|------|------|--------|-------|----------|
| Inspire No.                                         | Originator | Volume | Level | Type | Role | Number | Stage | Revision |
| 183937 - IDL - 01 - ZZ - DR - A - E20001 - S3 - P01 |            |        |       |      |      |        |       |          |

|       |               |
|-------|---------------|
| Scale | 1:100<br>@ A1 |
| Date  | 31/07/20      |

■ 10 Ty Nant Court, Morgantown, Cardiff CF15 8LW. T: 029 2022 1926

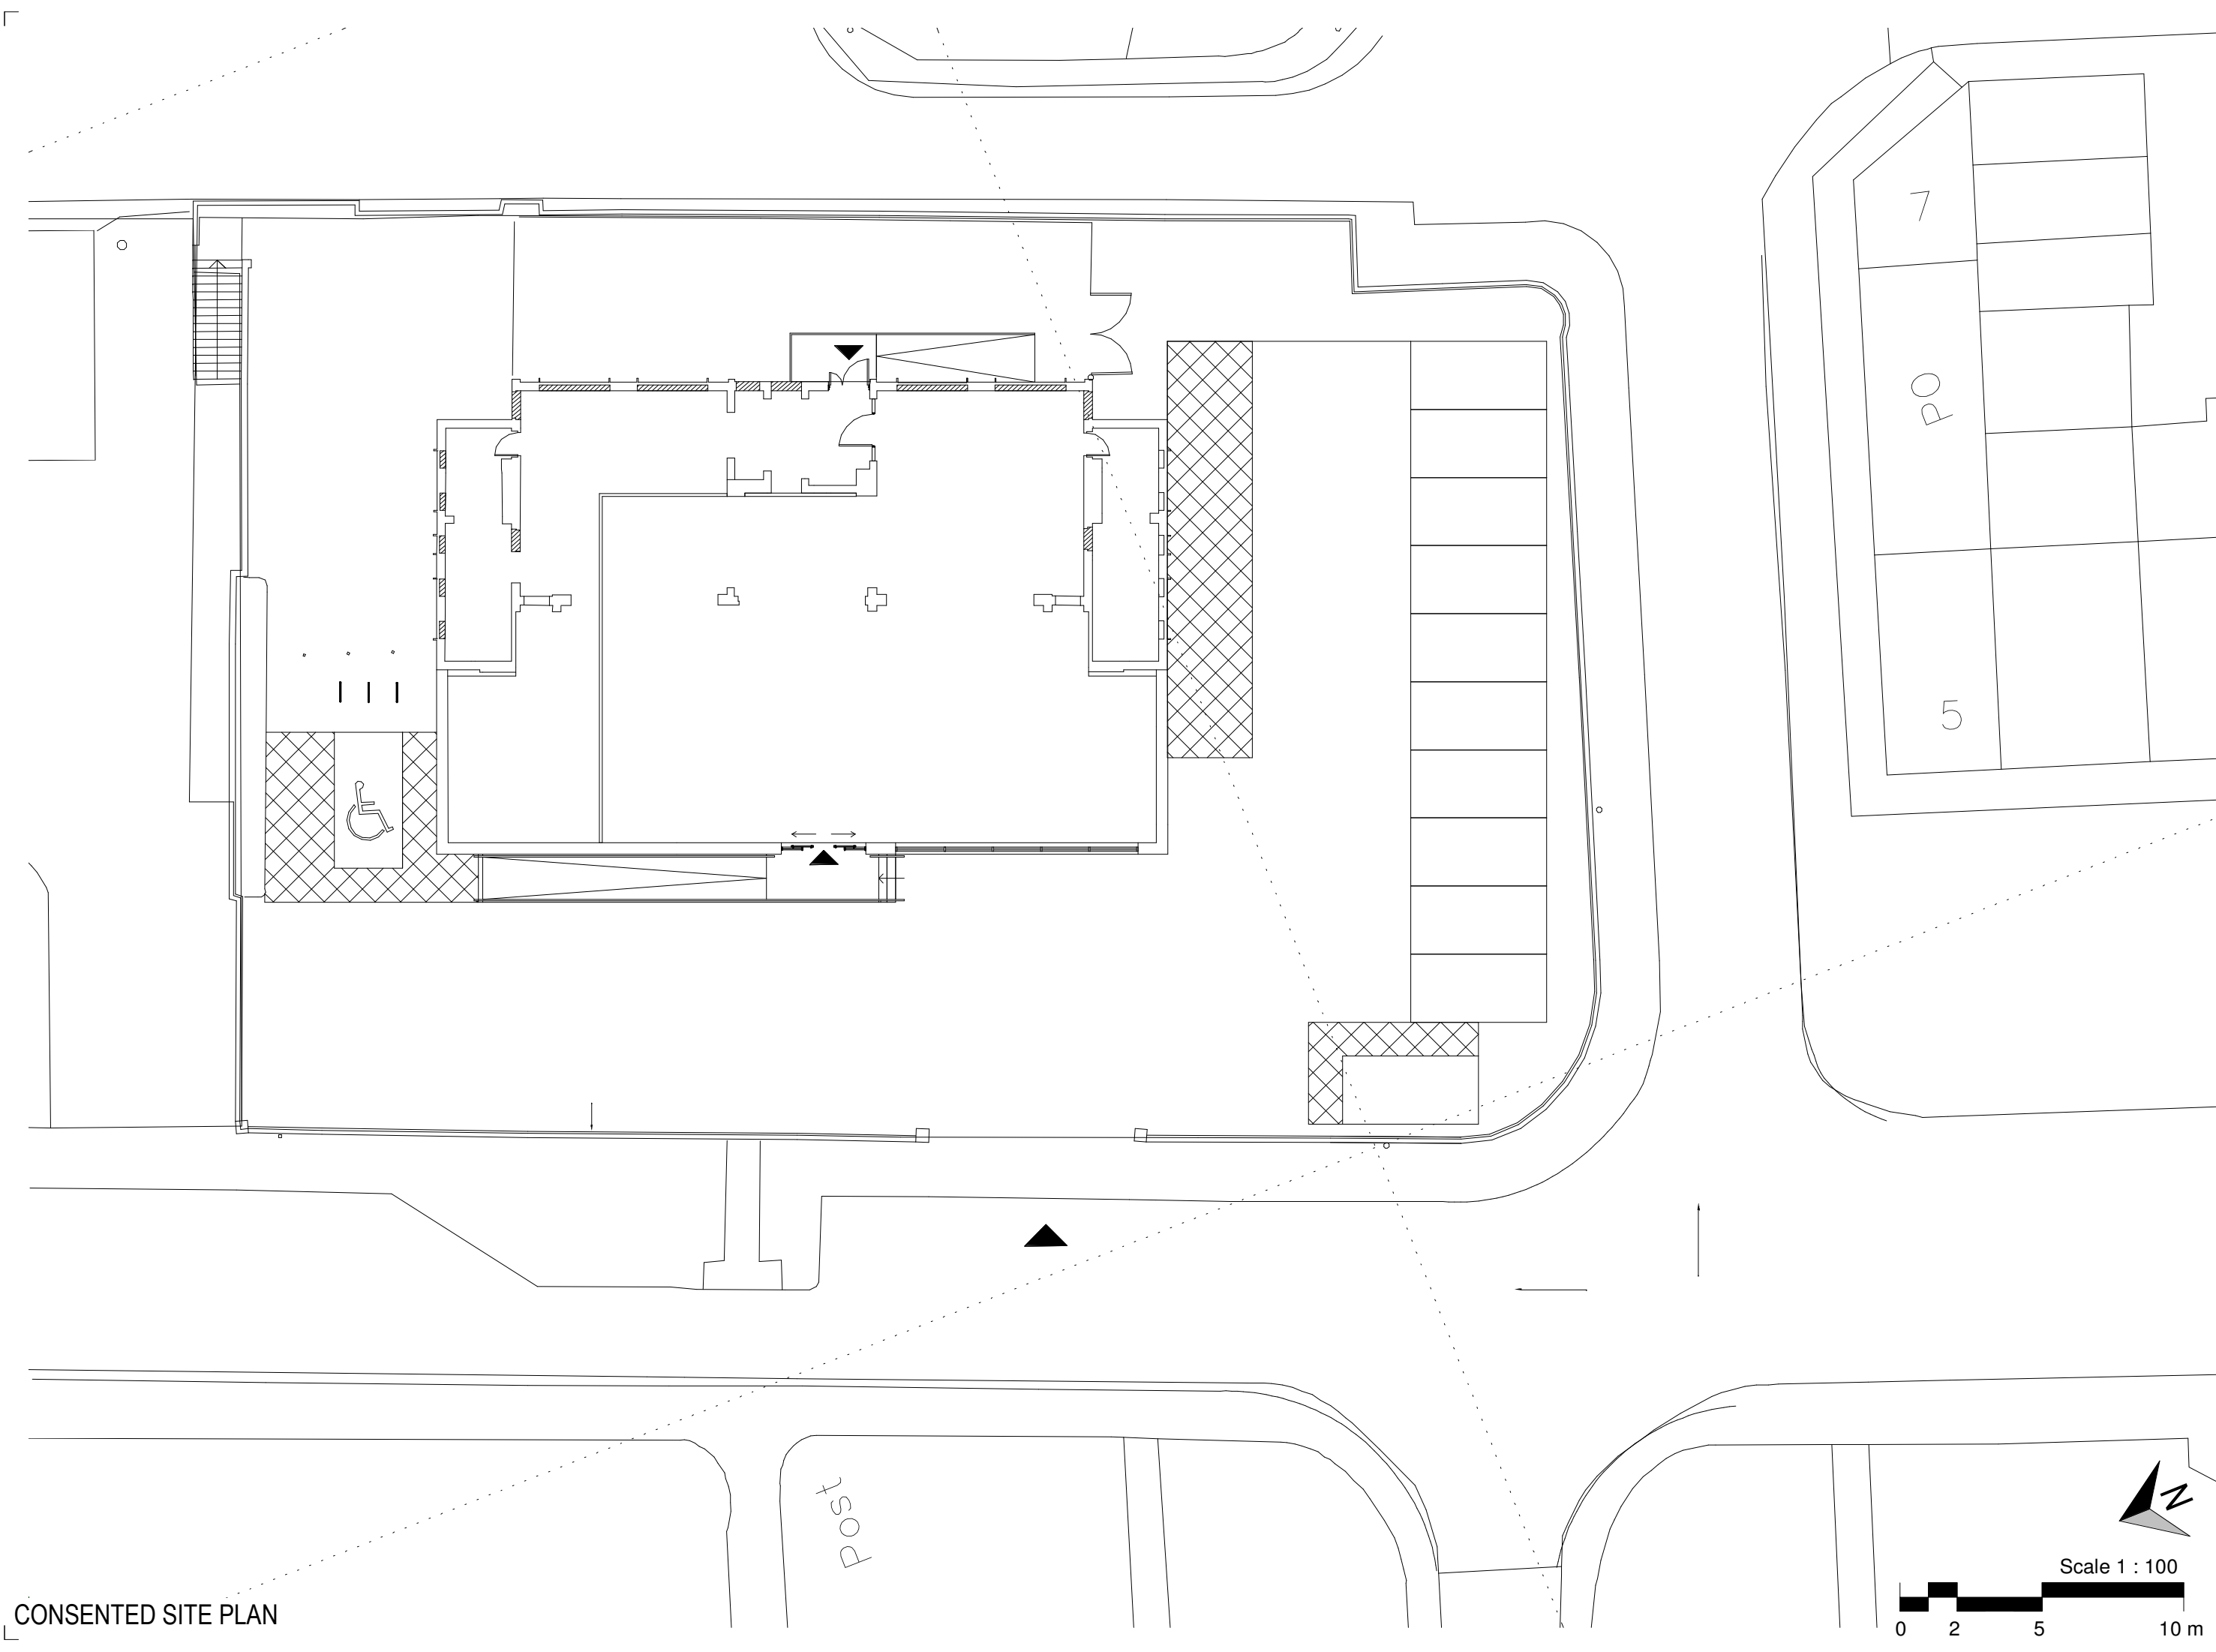

## CONSENTED SITE PLAN