



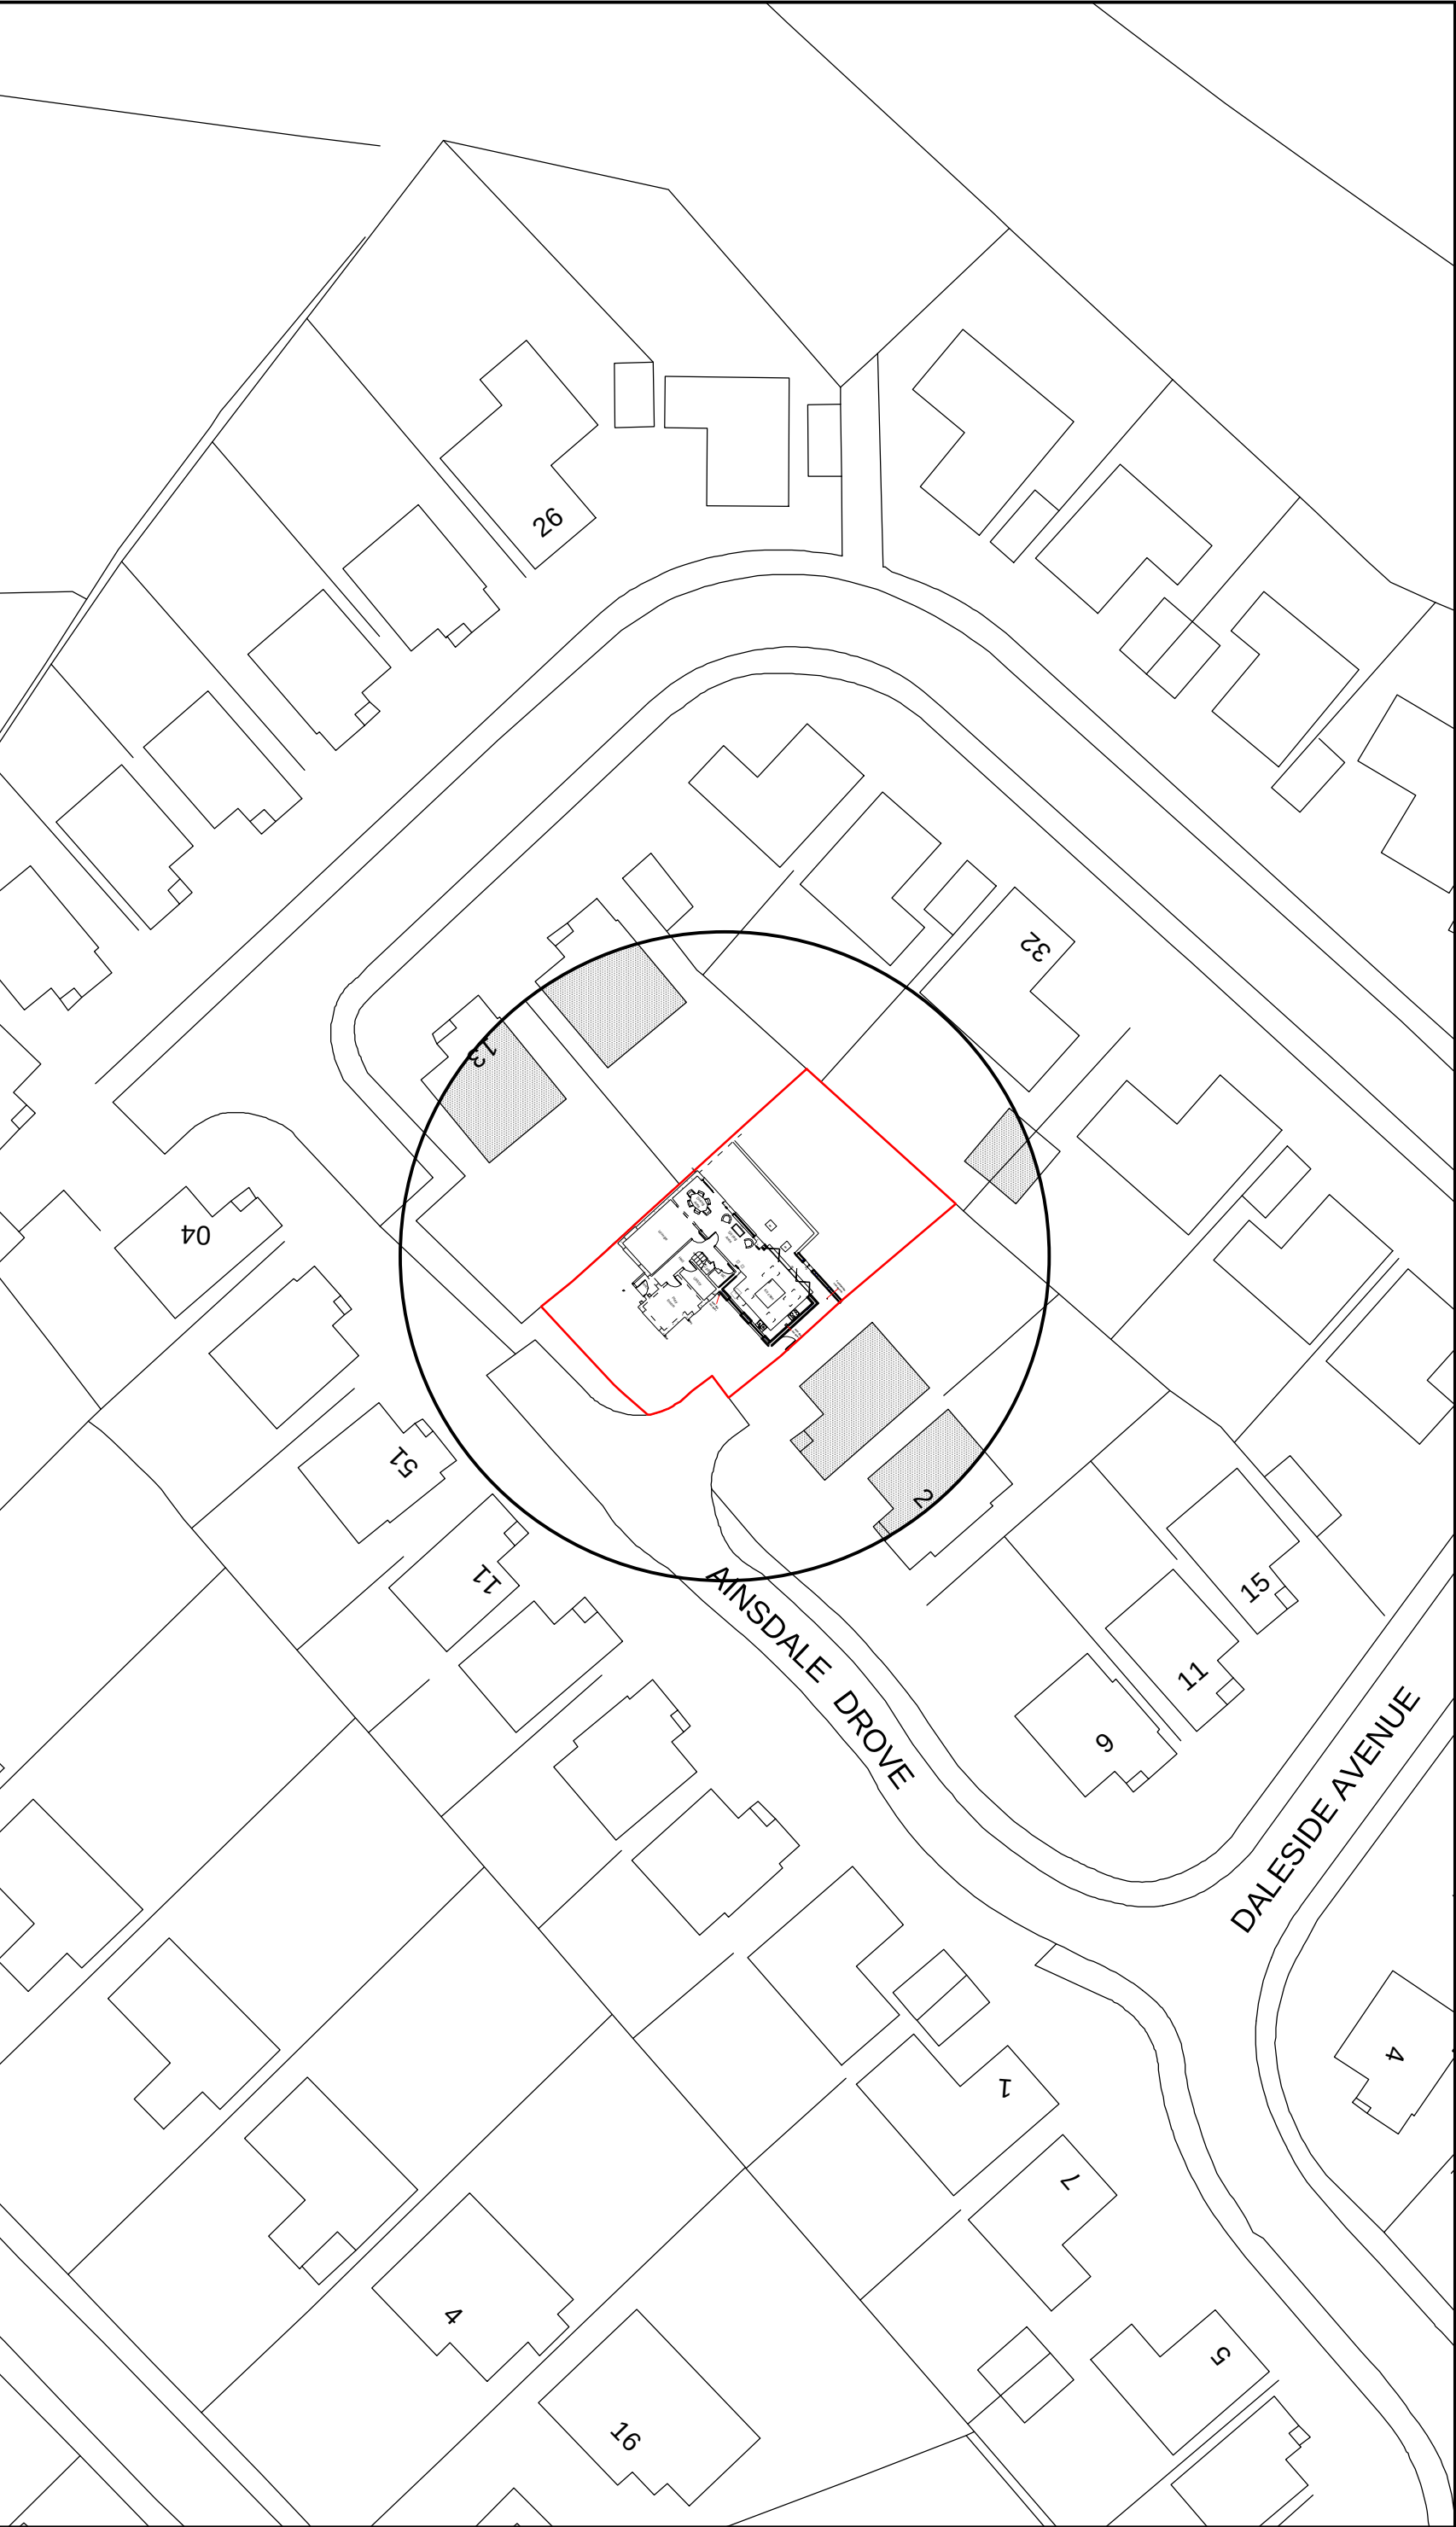

Site Plan 1:500

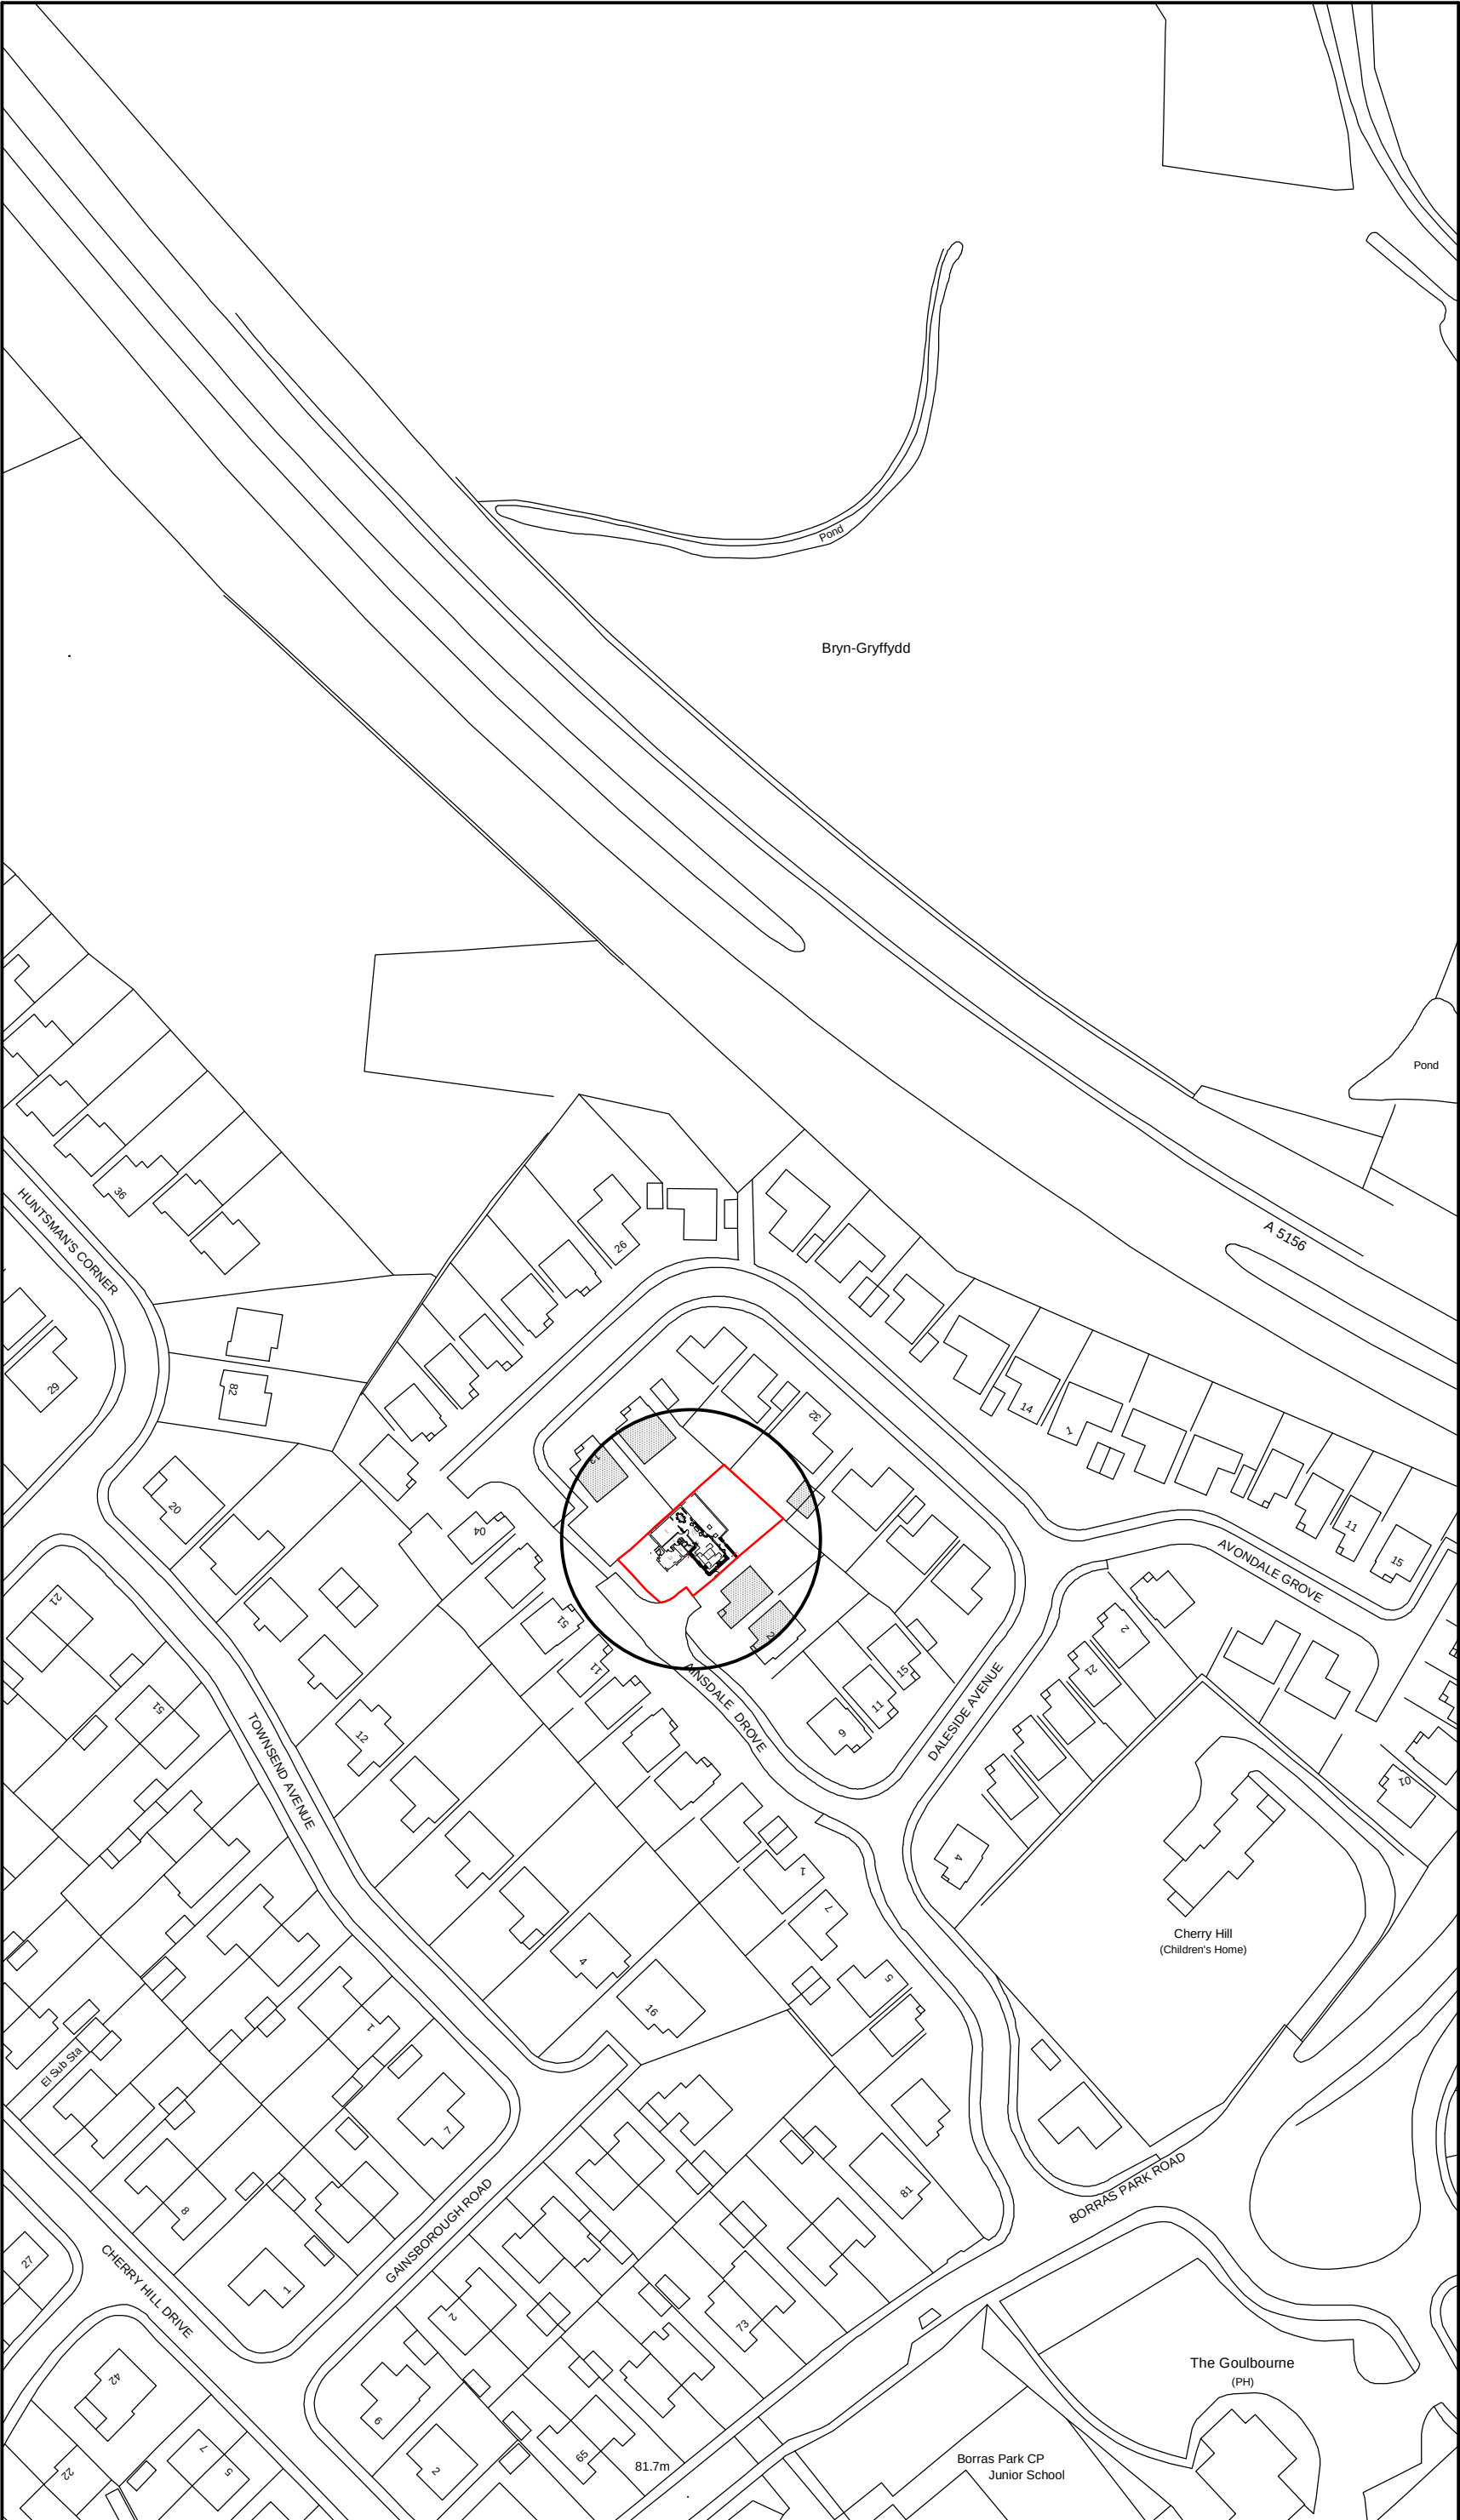

Location Plan 1:1250

Key

- Surrounding Buildings
- Application Site

A	07/20	Design Amends	D.J.F.
Rev	Date	Detail	Initial

Project:

Proposed Alterations to,
6 Ainsdale Grove,
Borras, Wrexham,
LL12 7TJ

Title: Planning: Site & Location Plan	Scale: (A2) 1:50 & 1:100
---	--------------------------------

Drawn By: E.M.Jackson	Date: July 2020
--------------------------	--------------------

Drawing No: P121/004	Sheet: 1 of 1
-------------------------	------------------

Office 3K4,
Redwither Business Tower,
Wrexham. LL13 9XT
Tel: 01978 356500
www.blueprintarchitectural.com
© copyright all rights reserved