




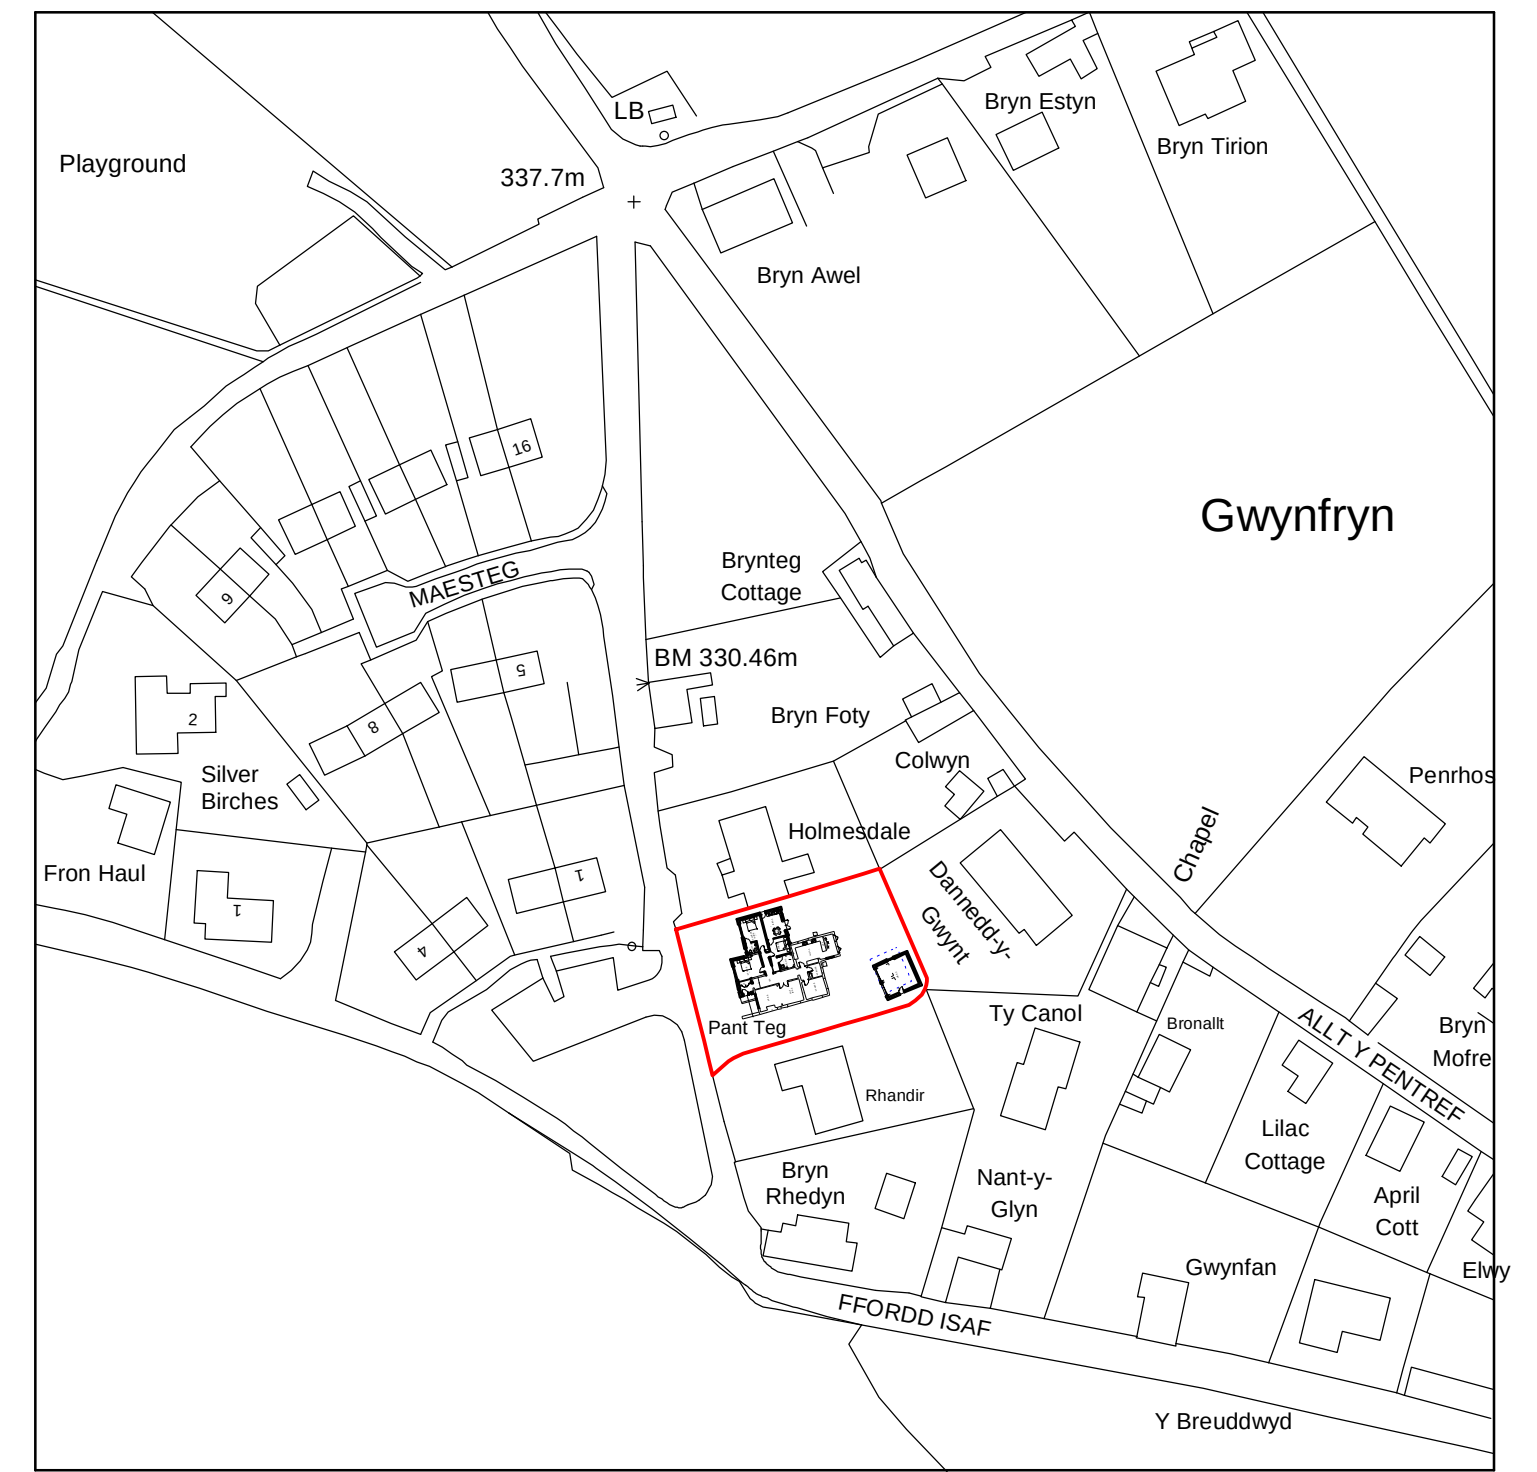

Site Plan 1:200

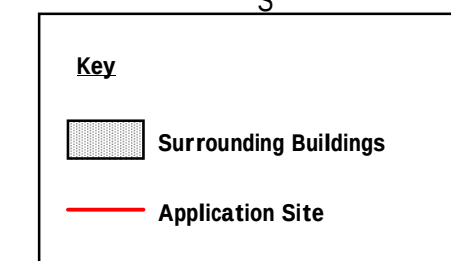

Location Plan 1:1250

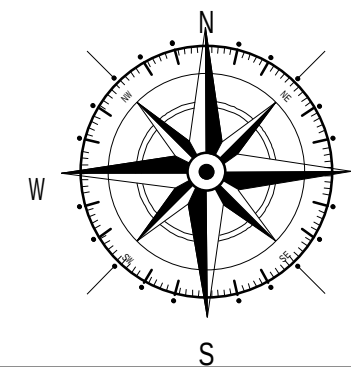

A	08/20	Amends	D.J.F.
Rev	Date	Detail	Initial

Project:

Proposed Alterations at Pant Teg, Ffordd Isaf, Gwynfryn, LL11 5TS

Title:	Scale: (A2)
Planning Site	1:200 &
& Location Plan	1:1250

Drawn By: J Felgate	Date: July 2020
-------------------------------	---------------------------

Drawing No: B143/004	Sheet: 1 of 1
--------------------------------	--------------------------------



Redwither Business Centre,
Redwither Business Park,
Wrexham. LL13 9XR
Tel: 01978 356500
www.blueprintarchitectural.com