


1 | EXISTING SITE PLAN

SCALE: 1 : 200

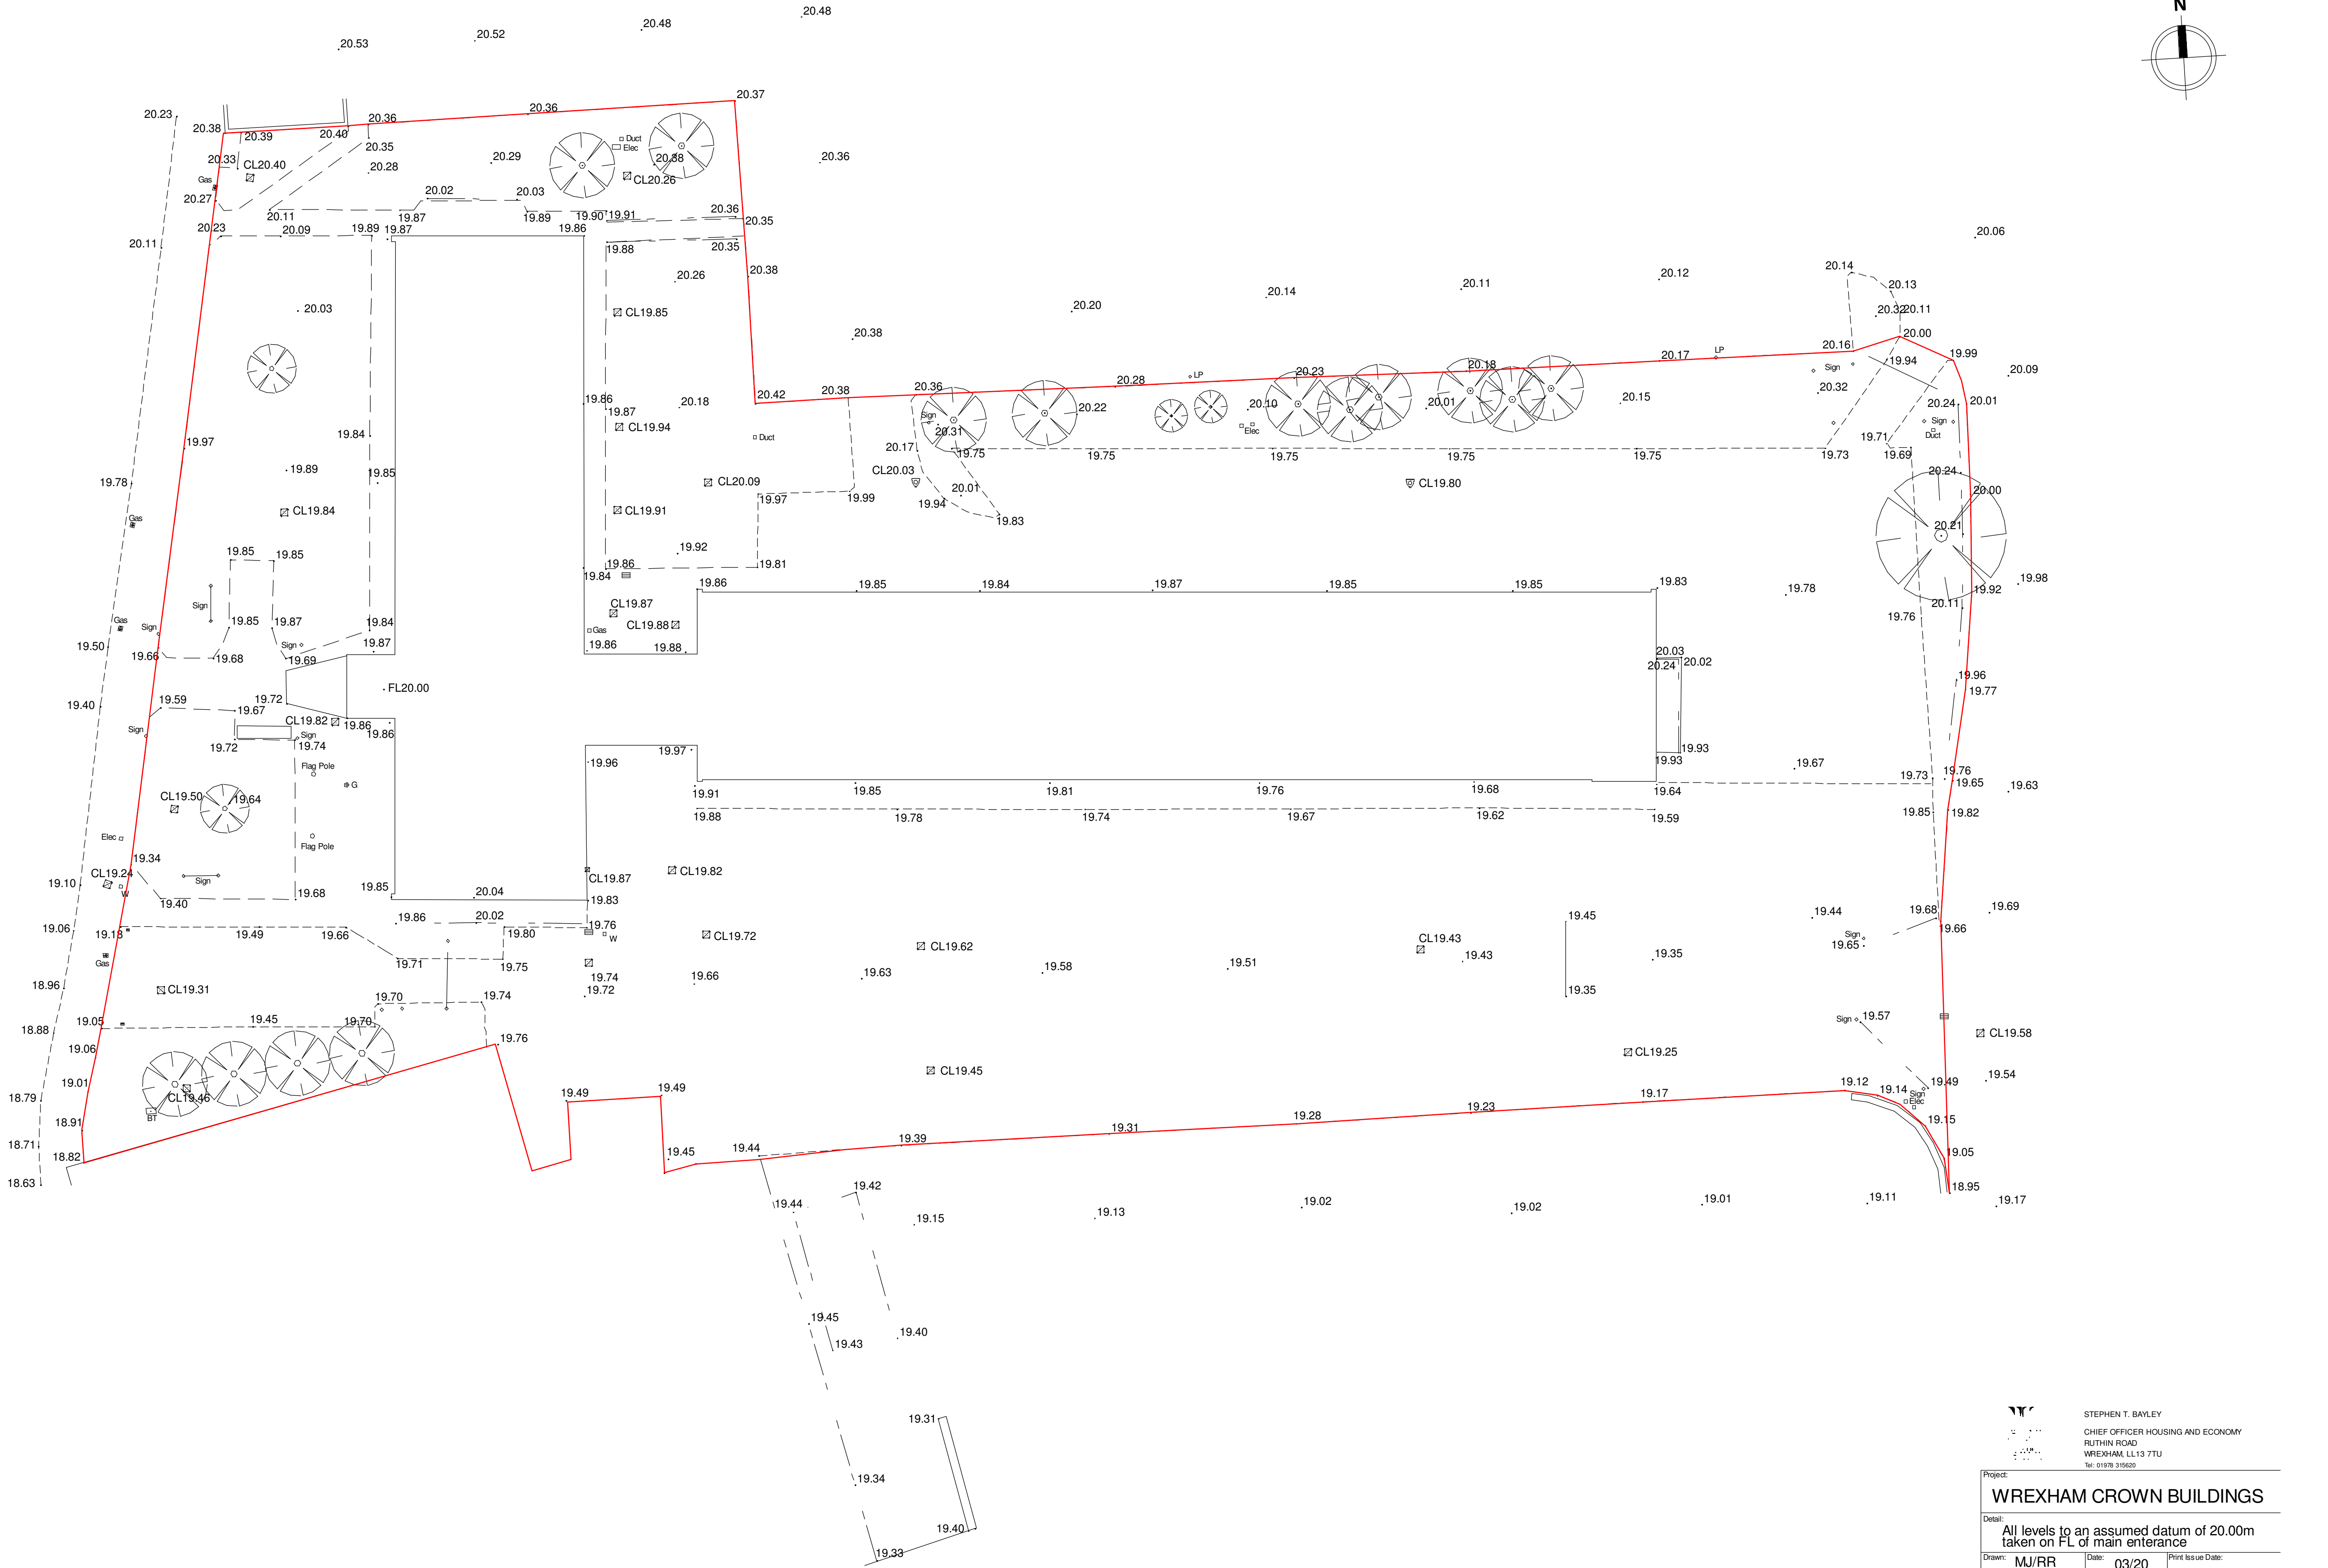

STEPHEN T. BAYLEY
CHIEF OFFICER HOUSING AND ECONOMY
RUTHIN ROAD
WREXHAM, LL13 7TU
Tel: 01978 315620

Project:
WREXHAM CROWN BUILDINGS

Detail:
All levels to an assumed datum of 20.00m
taken on FL of main entrance

Drawn: MJ/RR	Date: 03/20	Print Issue Date:
Checked:	Section:	
Scale: 1-200@A1	Drawing No:	Rev:

P3	SITE BOUNDARY UPDATED	11/08/20	SD
P2	SITE BOUNDARY UPDATED	07/08/20	SD
P1	FIRST ISSUE	30/06/20	SD

REV	DESCRIPTION	DATE	BY

THIS DRAWING IS THE COPYRIGHT OF AINSLEY GOMMON ARCHITECTS.
CHECK ALL DIMENSIONS ON SITE. DISCREPANCIES TO BE NOTIFIED TO ARCHITECT.
ELEMENTS OF STRUCTURE SHOWN ARE INDICATIVE AND FOR GUIDANCE.
FINAL DESIGN TO BE AS STRUCTURAL ENGINEERS DETAILS AND SPECIFICATION.
DO NOT SCALE FROM THIS DRAWING. WORK TO FIGURED DIMENSIONS ONLY.

PROJECT

REFURB OF CROWN BUILDINGS, WREXHAM for WREXHAM CBC

DRAWING TITLE

EXISTING SITE PLAN

SCALE	@A1	DATE	DRAWN	CHECKED
1 : 200	30/06/20	SD		

JOB No	DRAWING No	REV
C1025	CBW-AGA-A1-00-DR-A-0002	P3

