

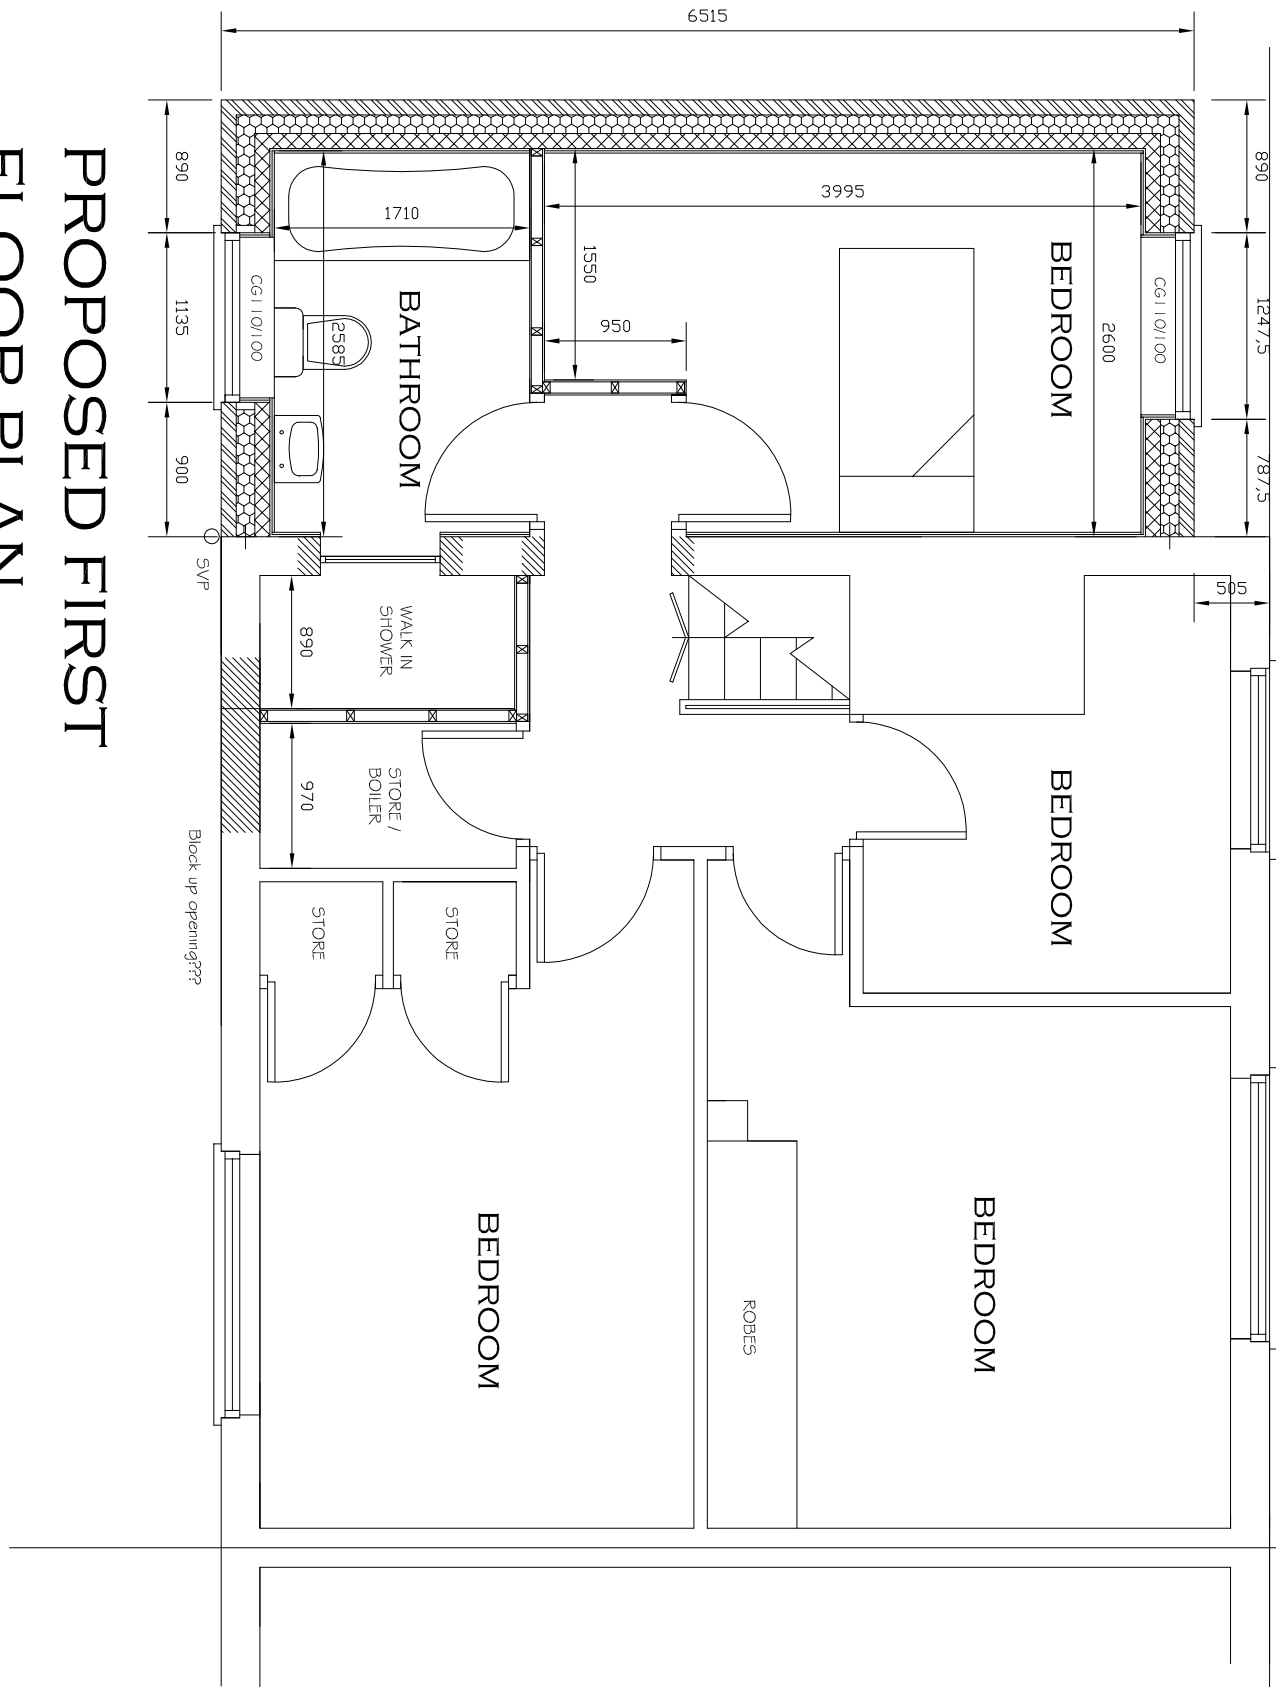
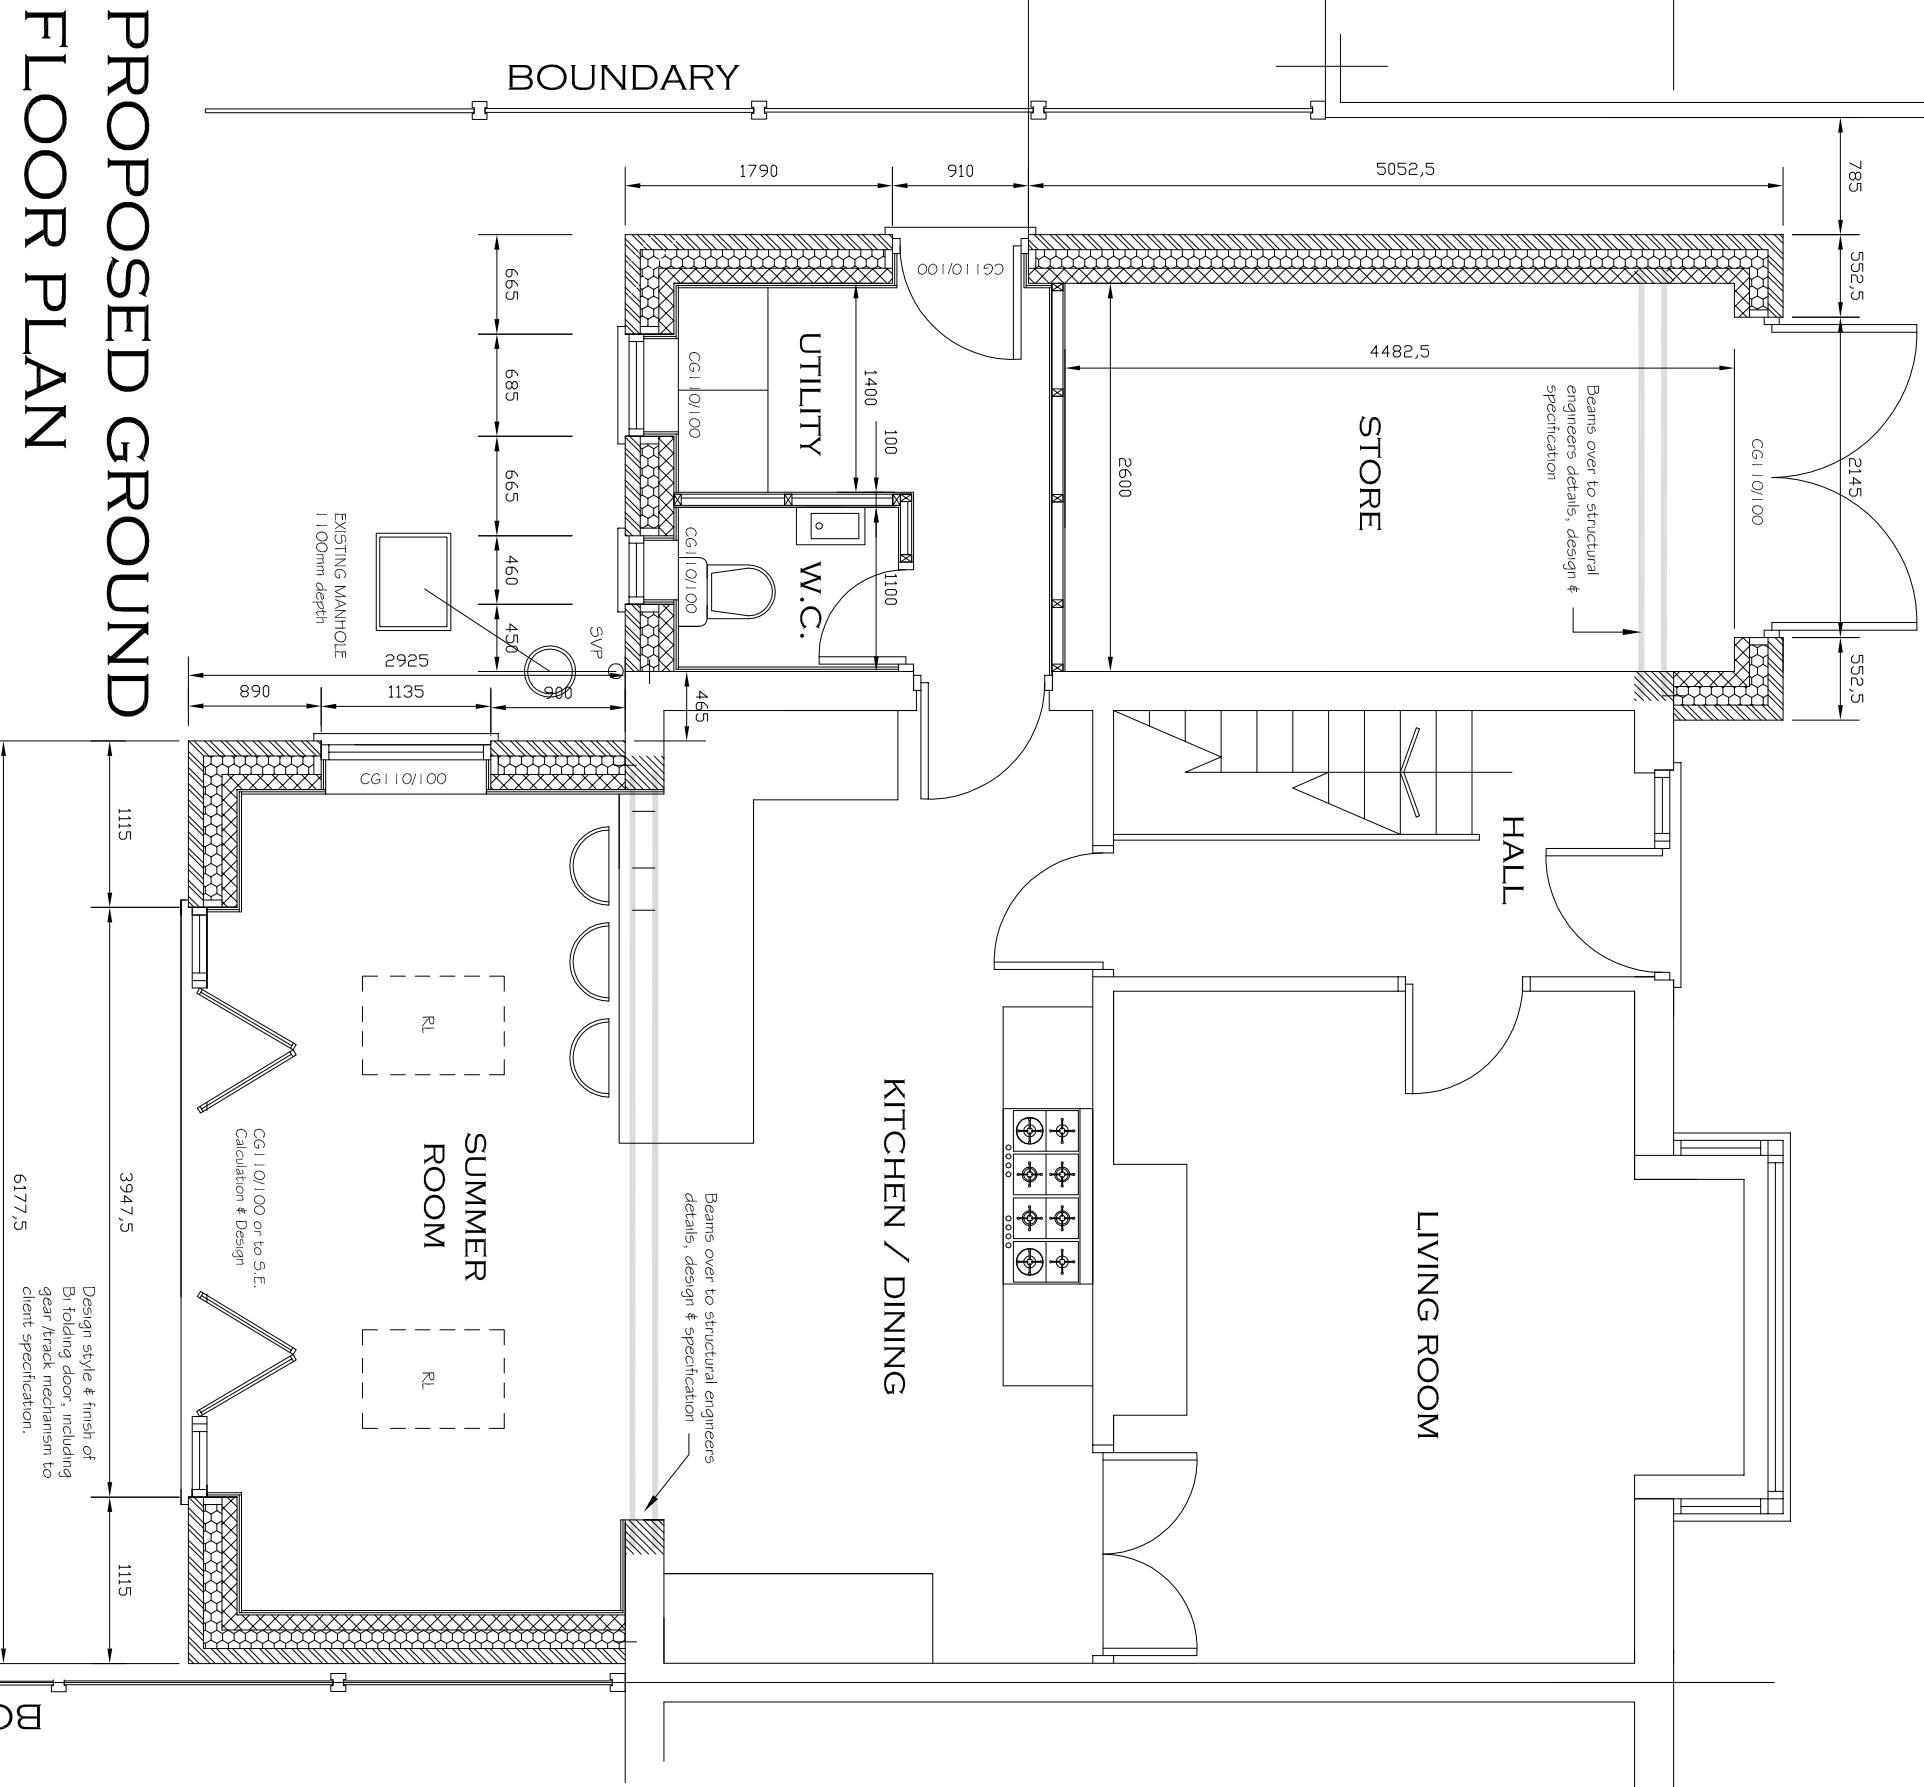
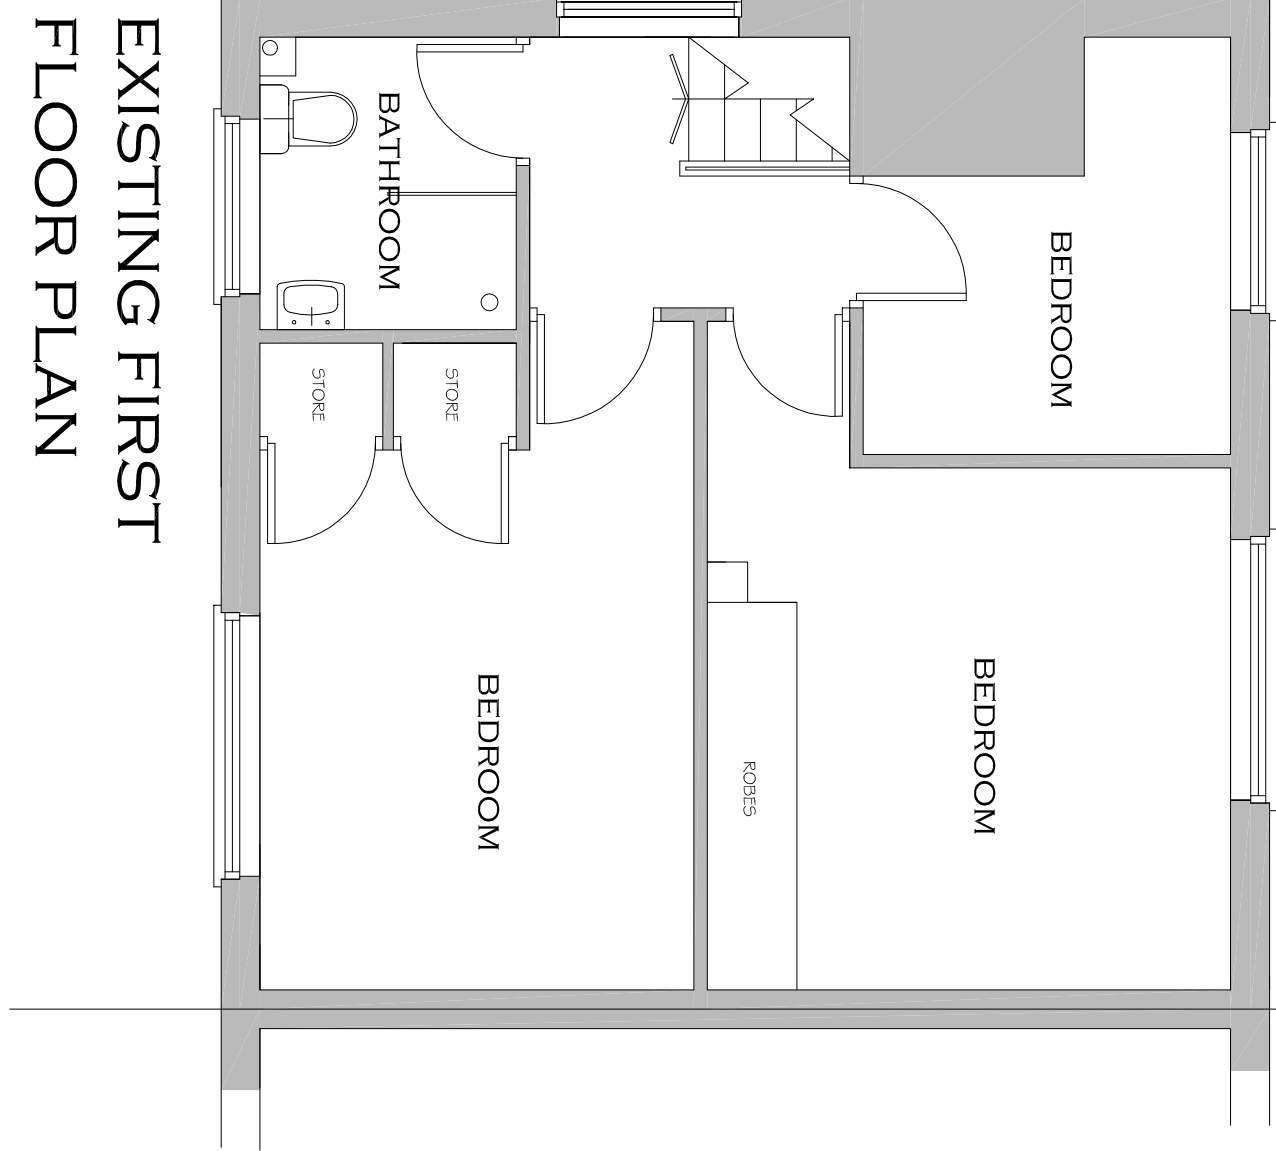
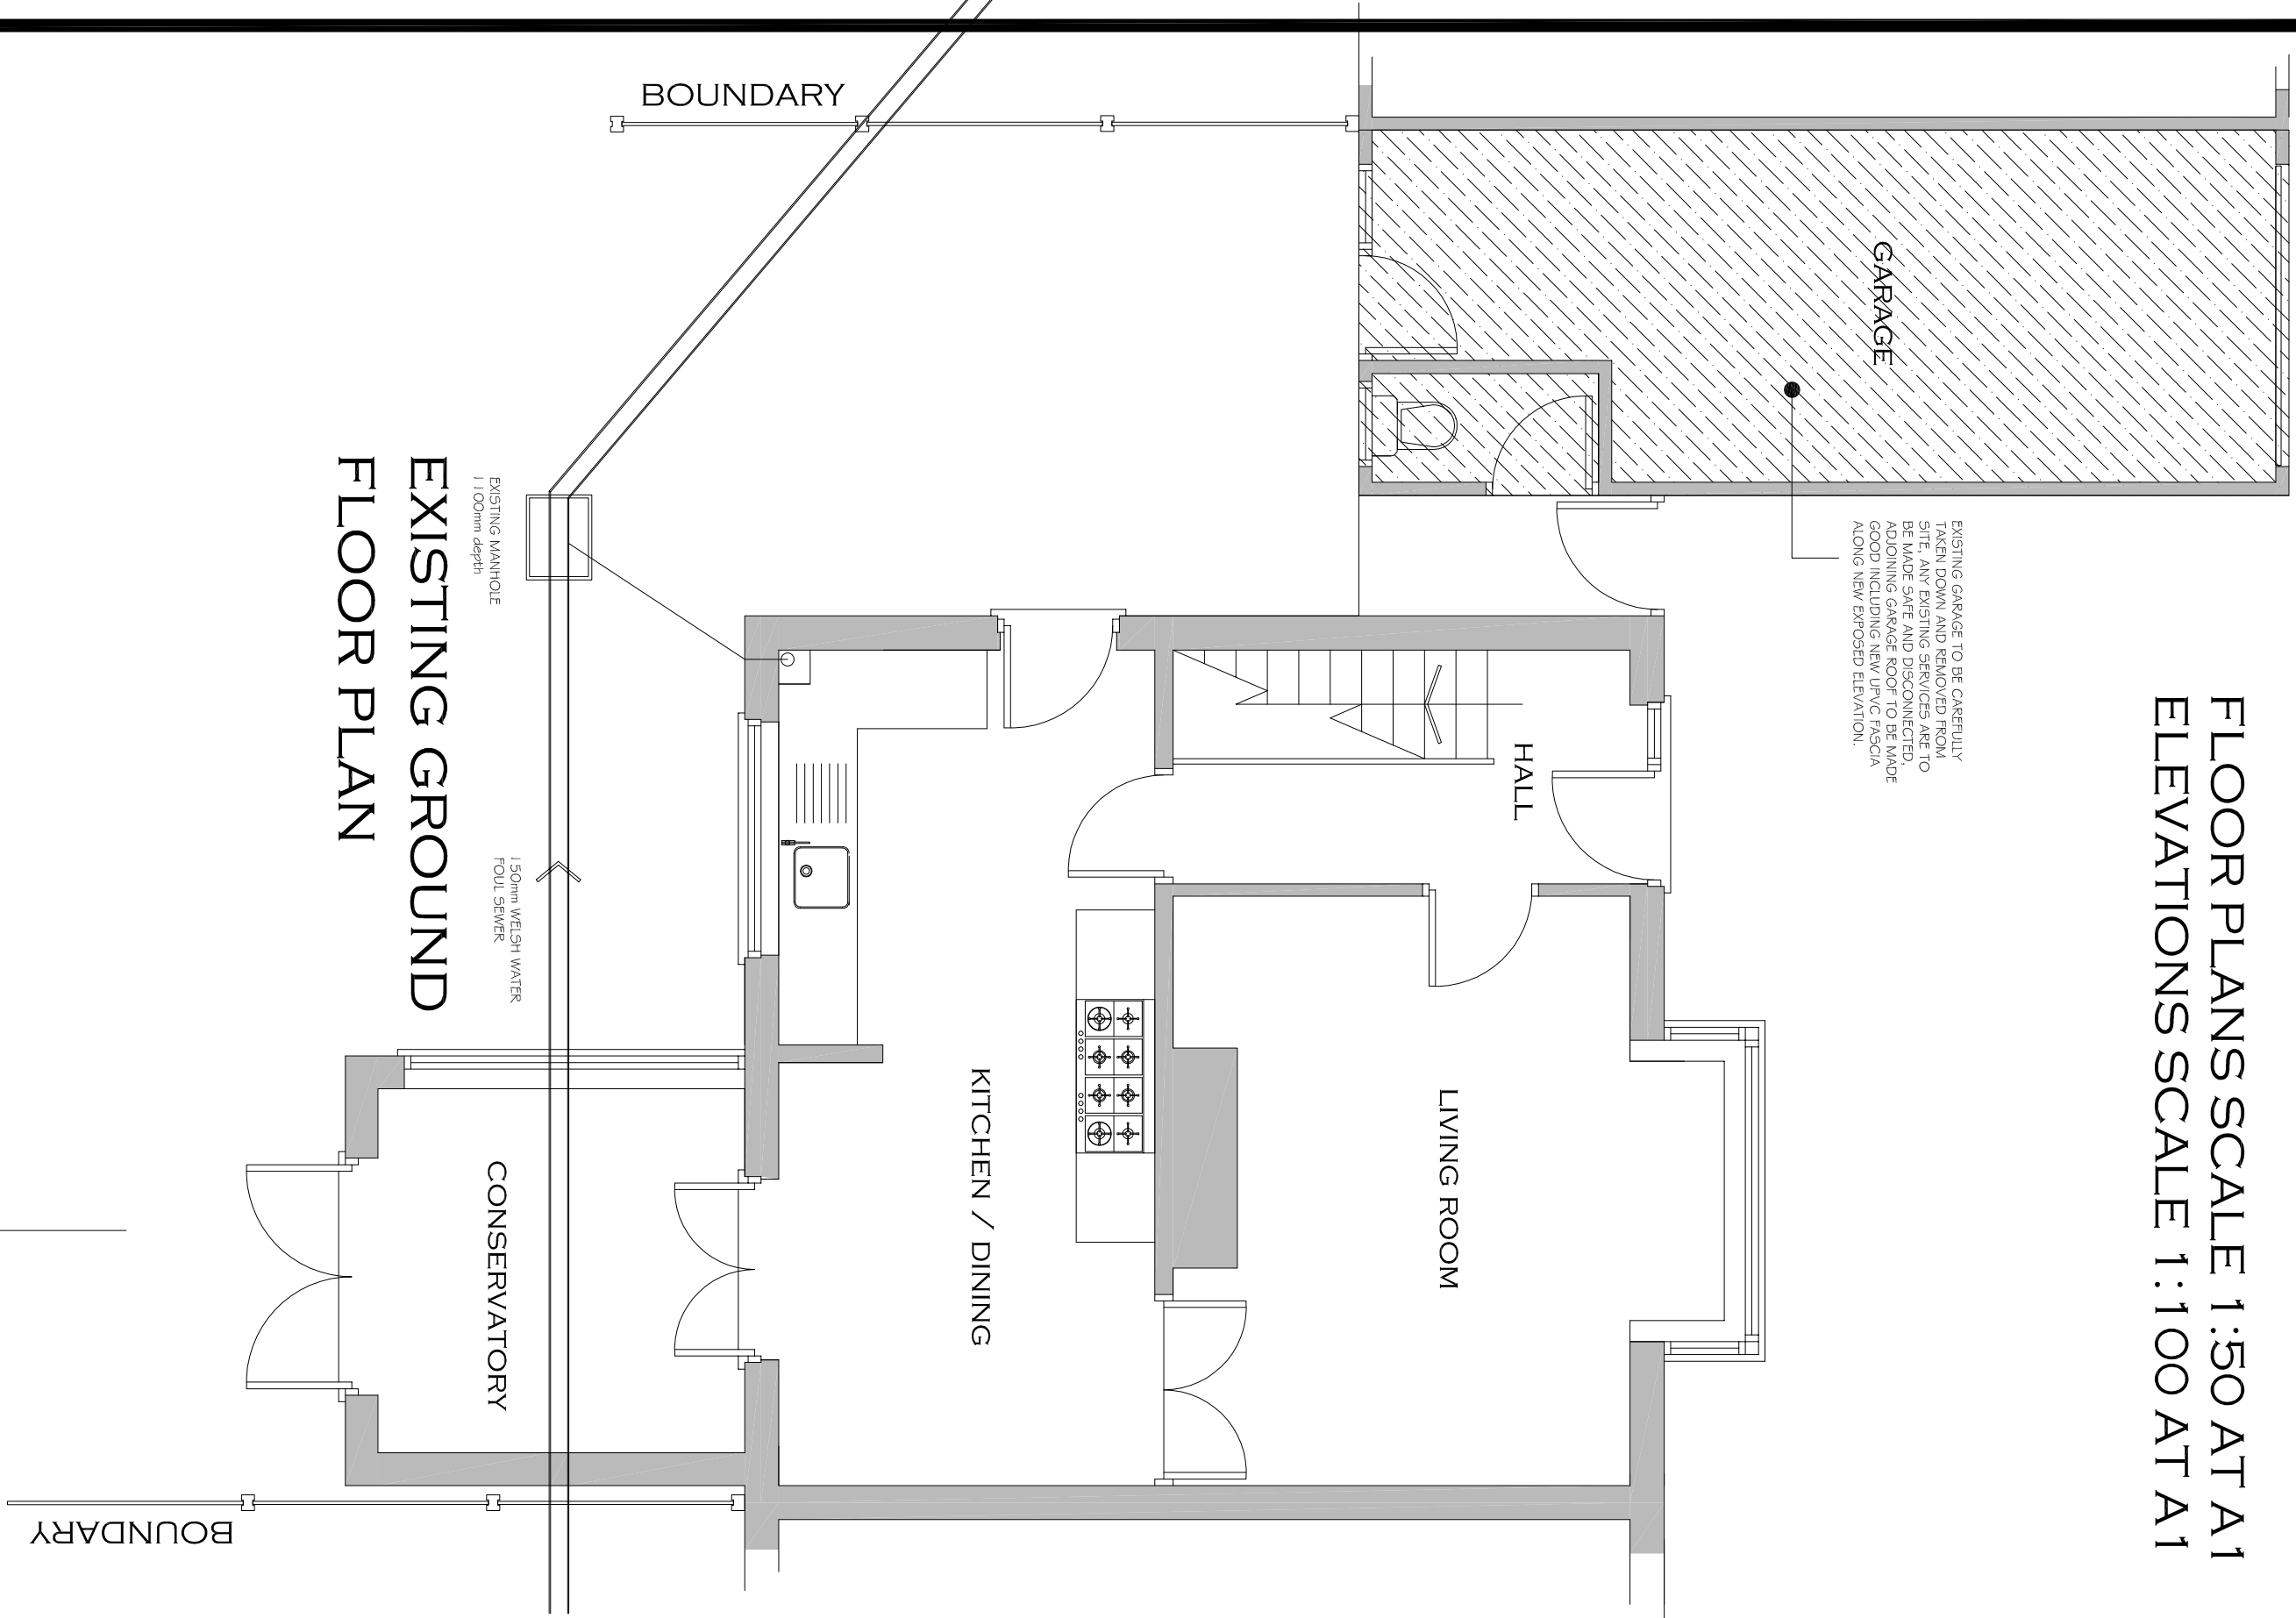
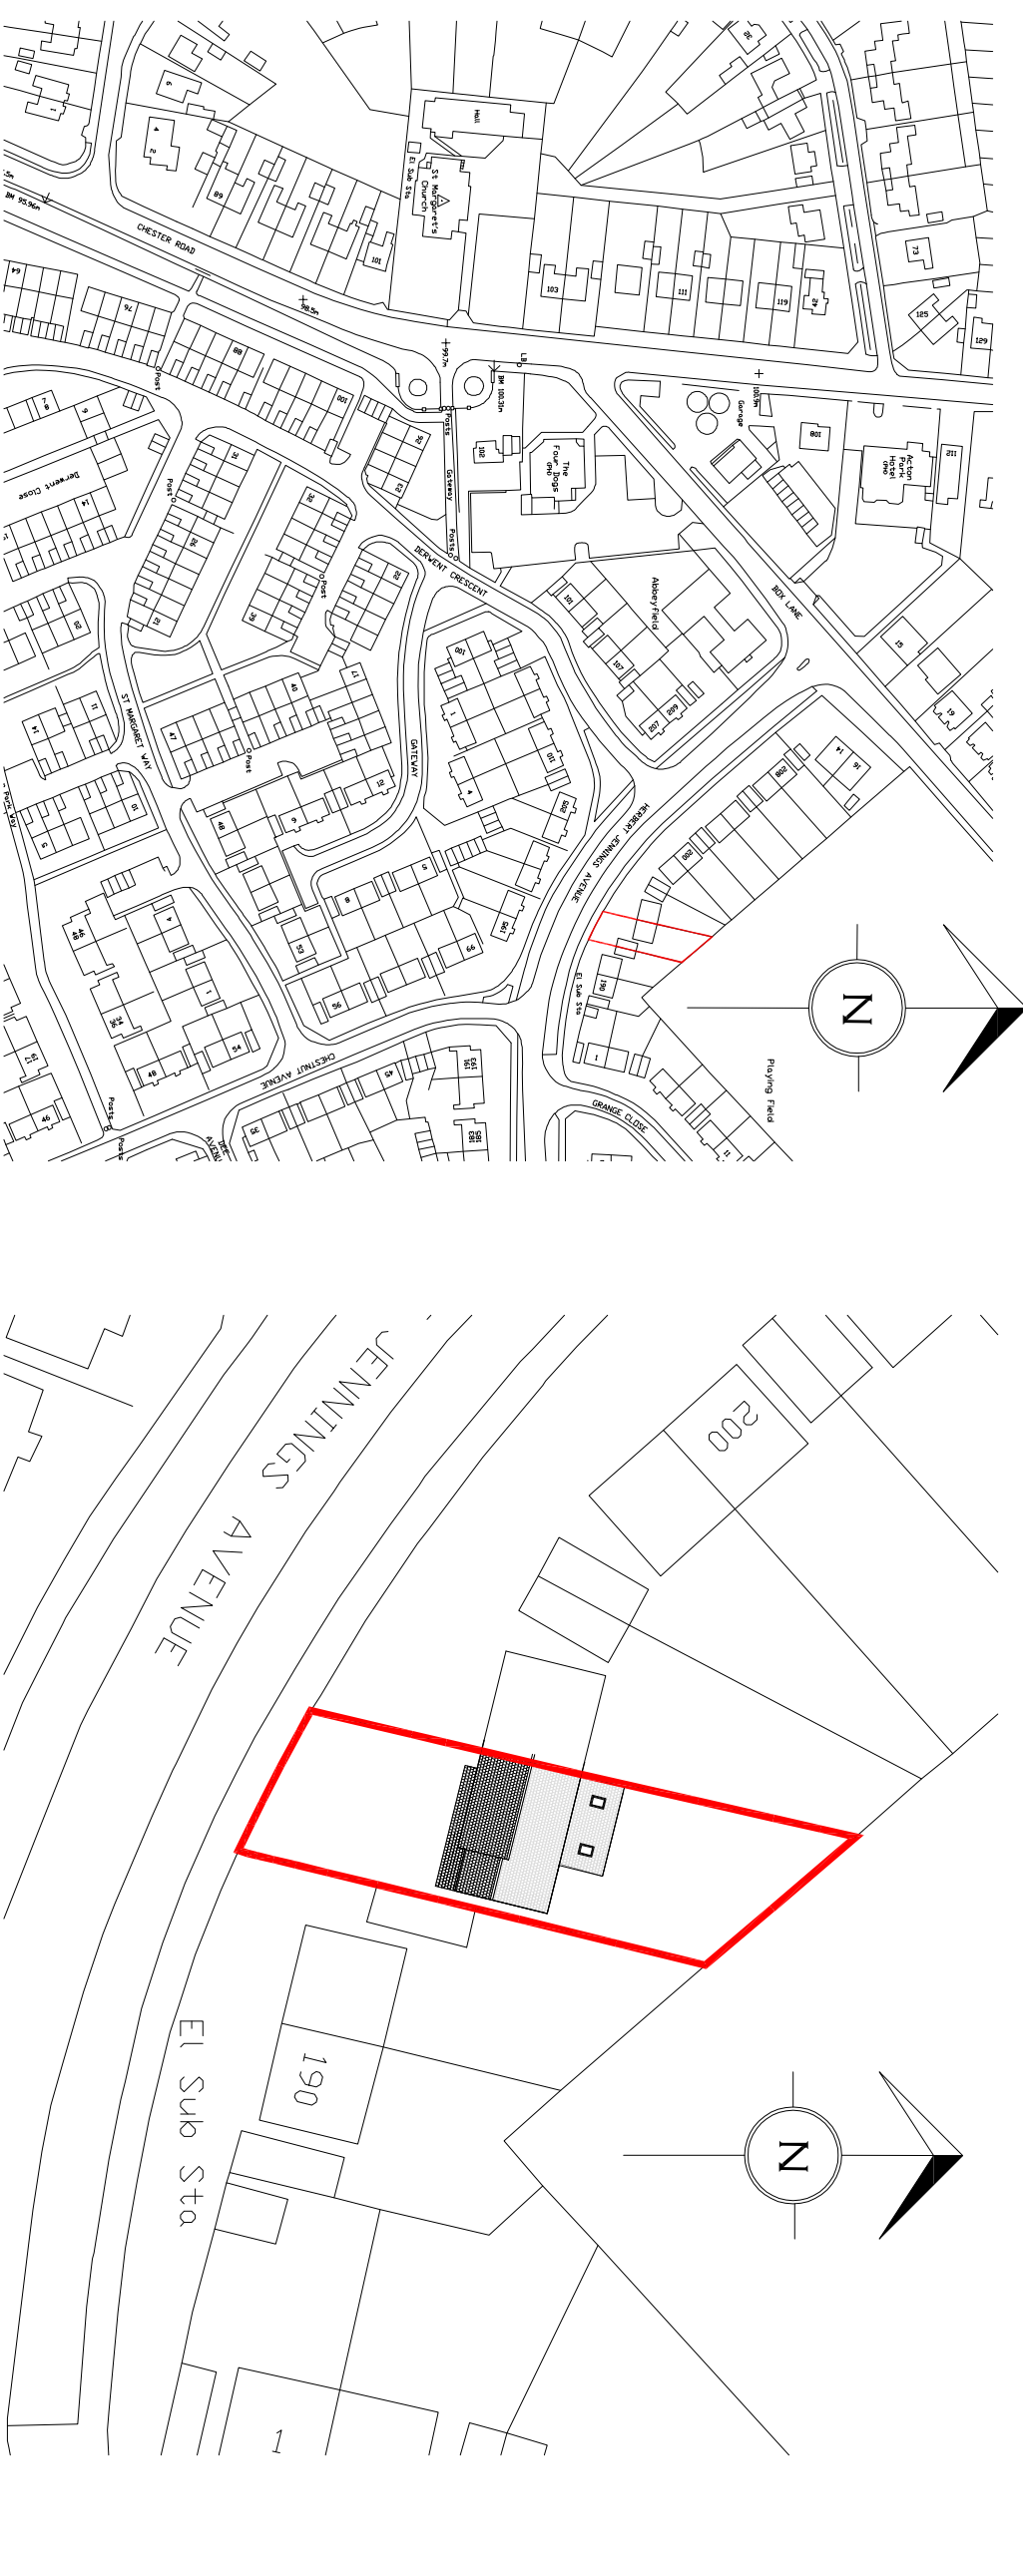
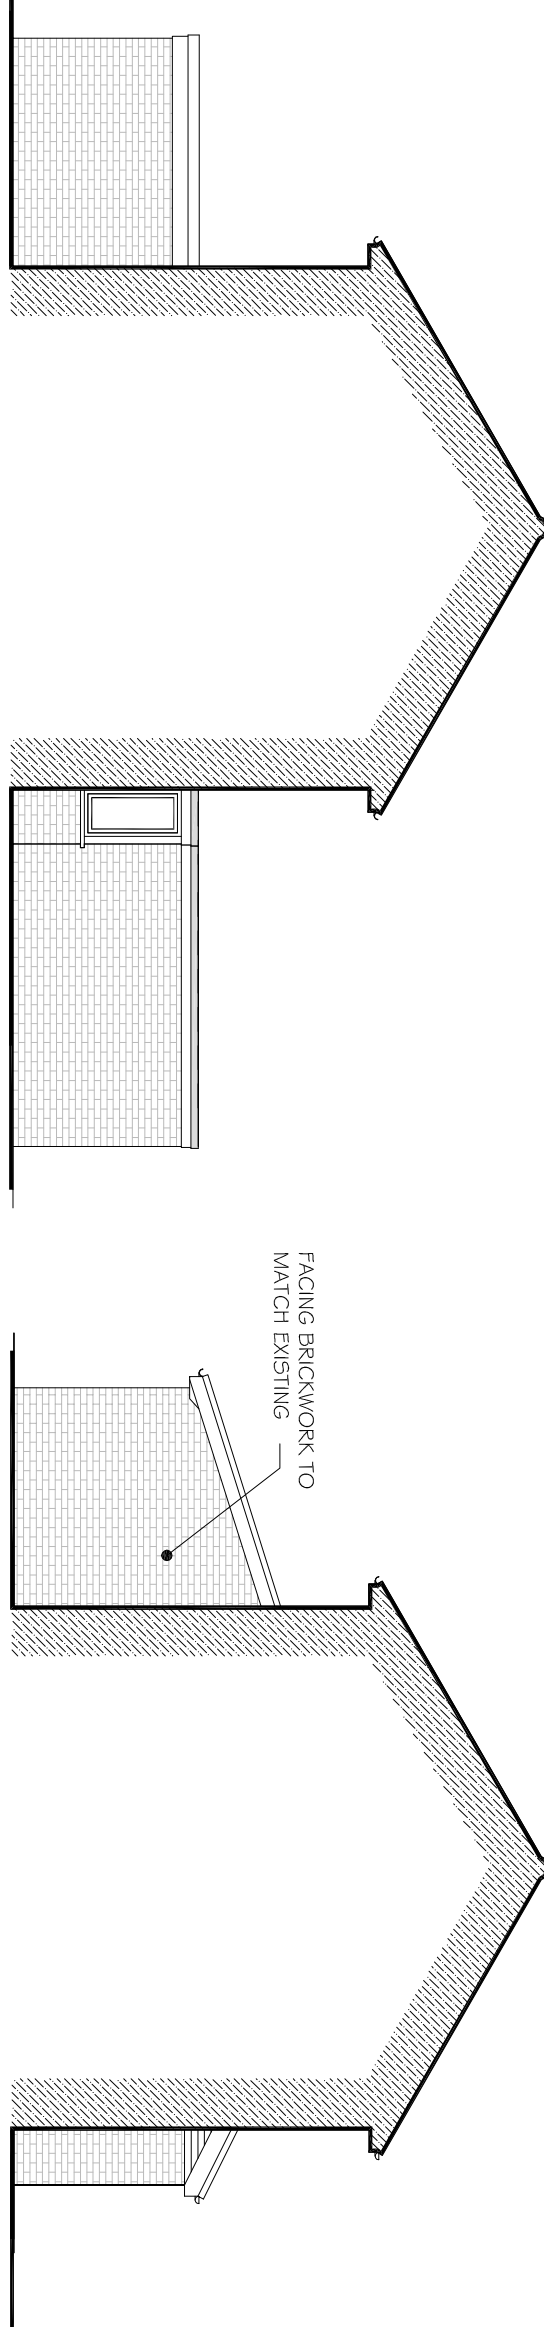
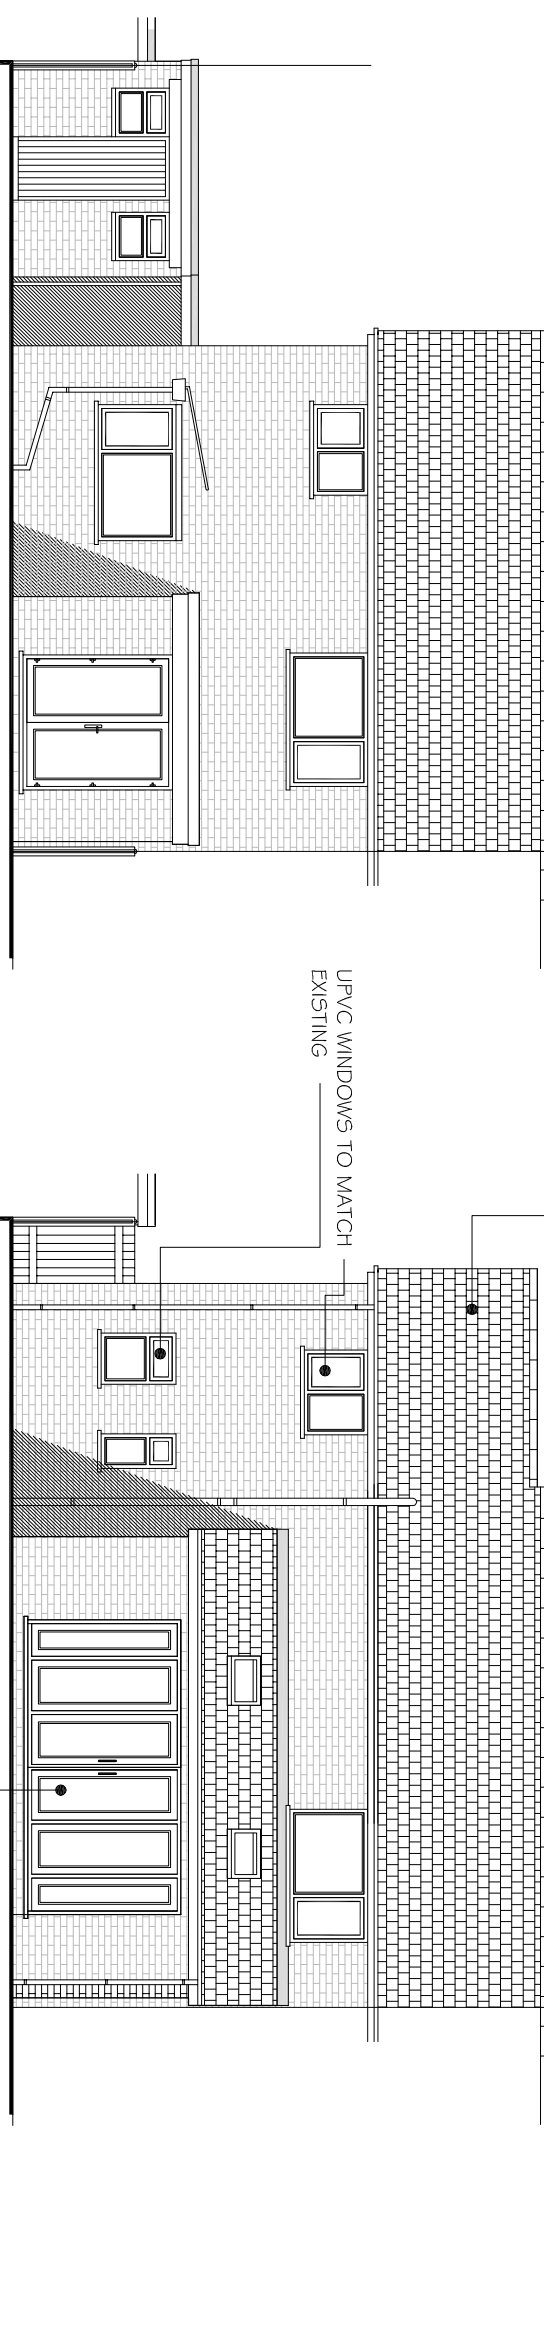
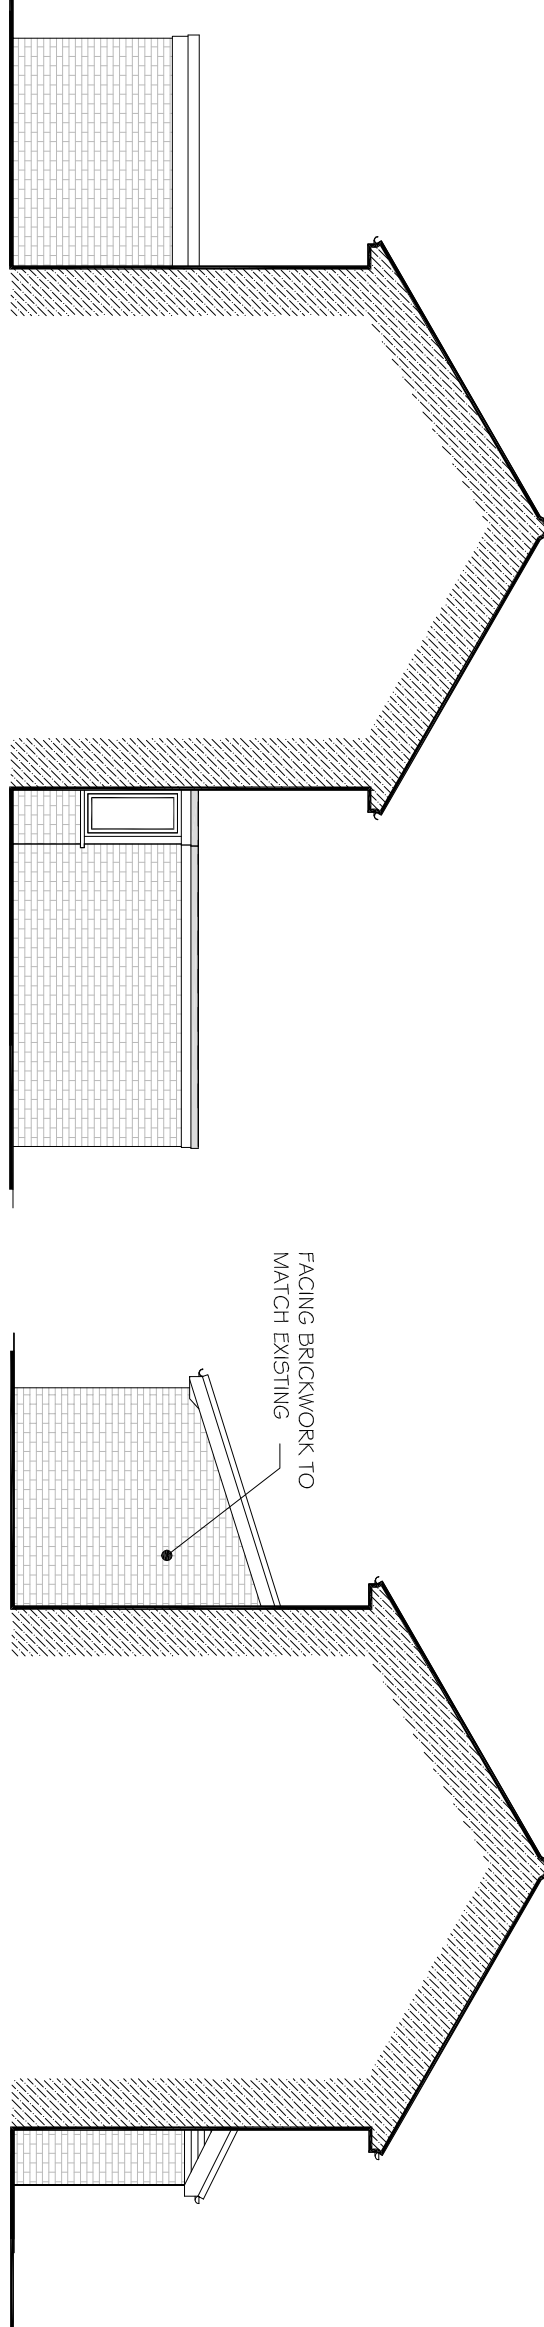
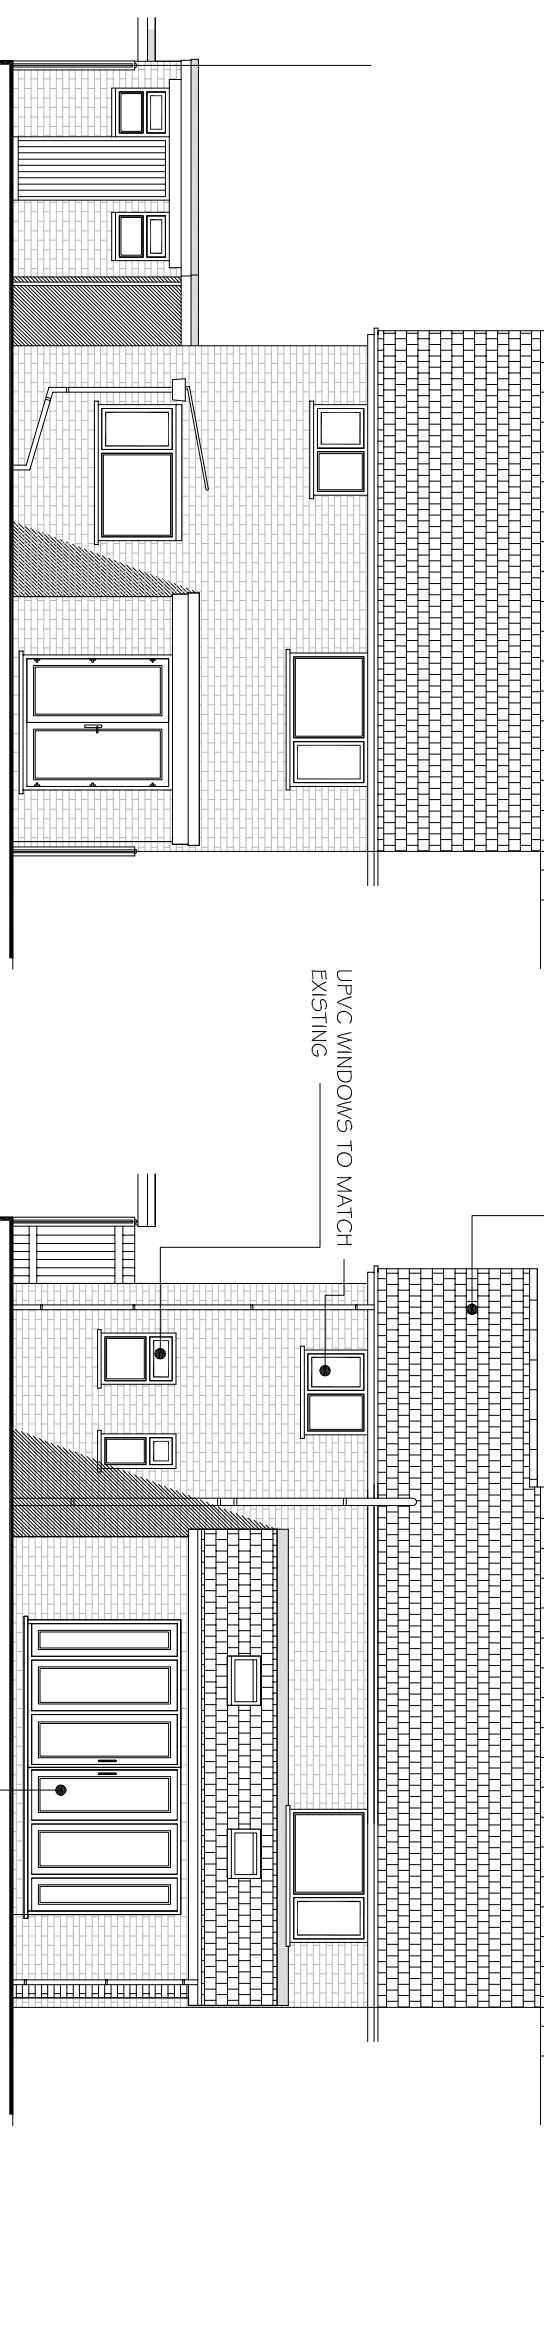


FLOOR PLANS SCALE 1:50 AT A1
ELEVATIONS SCALE 1:100 AT A1

EXISTING GARAGE TO BE COMPLETELY DEMOLISHED AND REPLACED WITH A NEW GARAGE. THE NEW GARAGE SHALL BE CONSTRUCTED TO THE SAME ELEVATION AS THE EXISTING GARAGE.

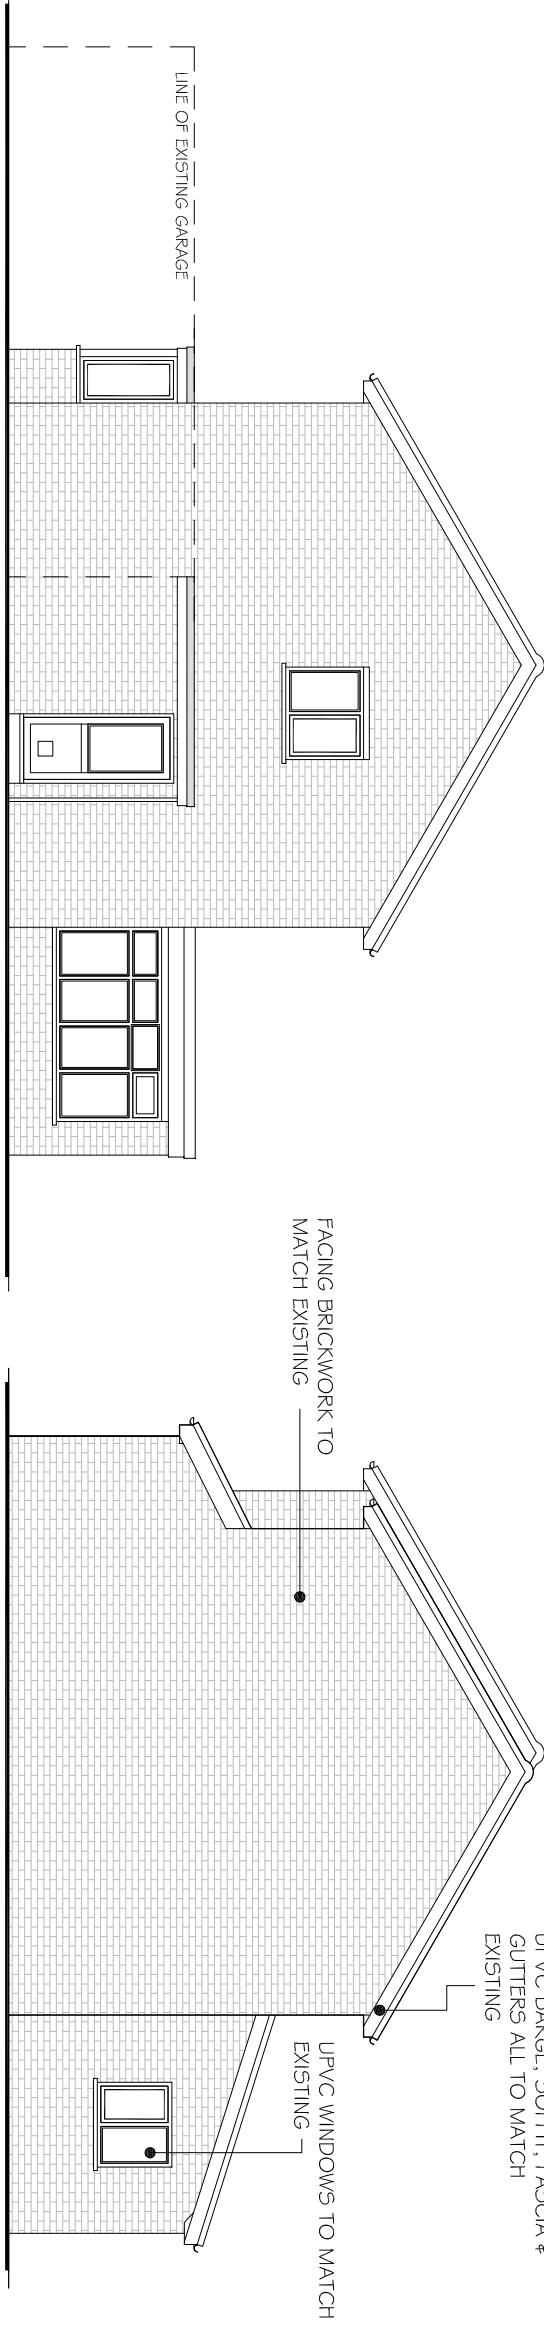

CLIENT	Mr C. Daves	PROJECT	Proposed Extension at 194 Herbert Jennings Avenue, Wrexham, LL12 7TE
DRAWING	Existing & Proposed Plans & Elevations	DATE	JUNE 2020
SCALE	1:50 1:1:100 AT A1	DWG. NUMBER	2020HJAO1

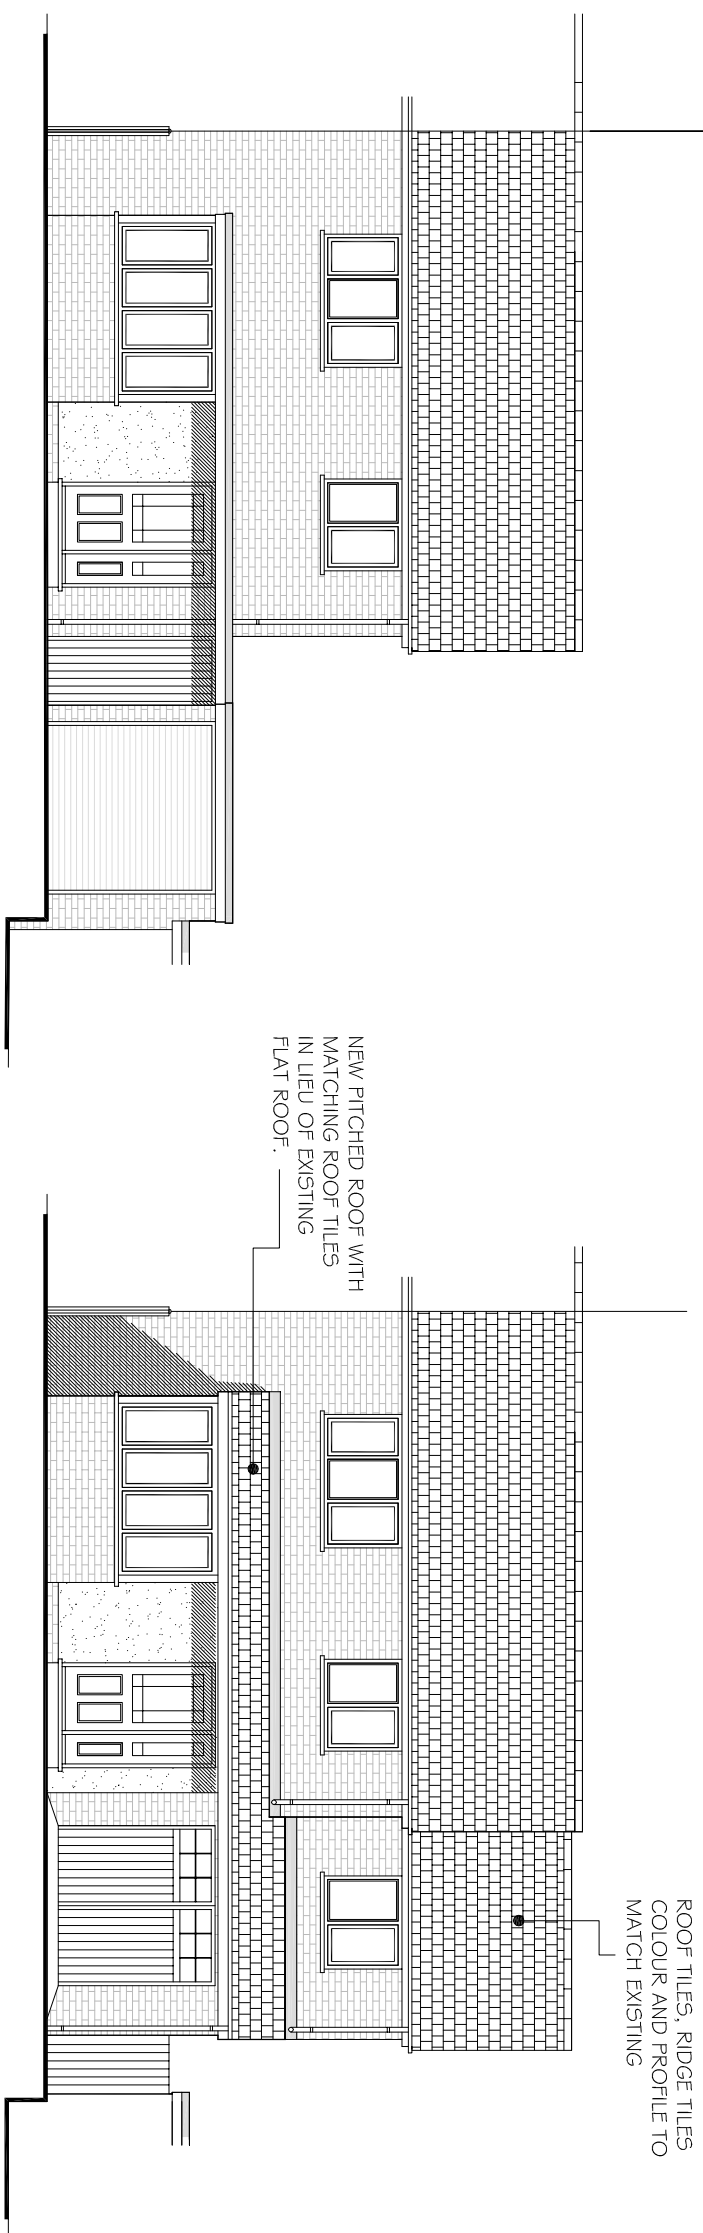

LOCATION PLAN 1:2500 AT A1

BLOCK PLAN 1:500 AT A1