



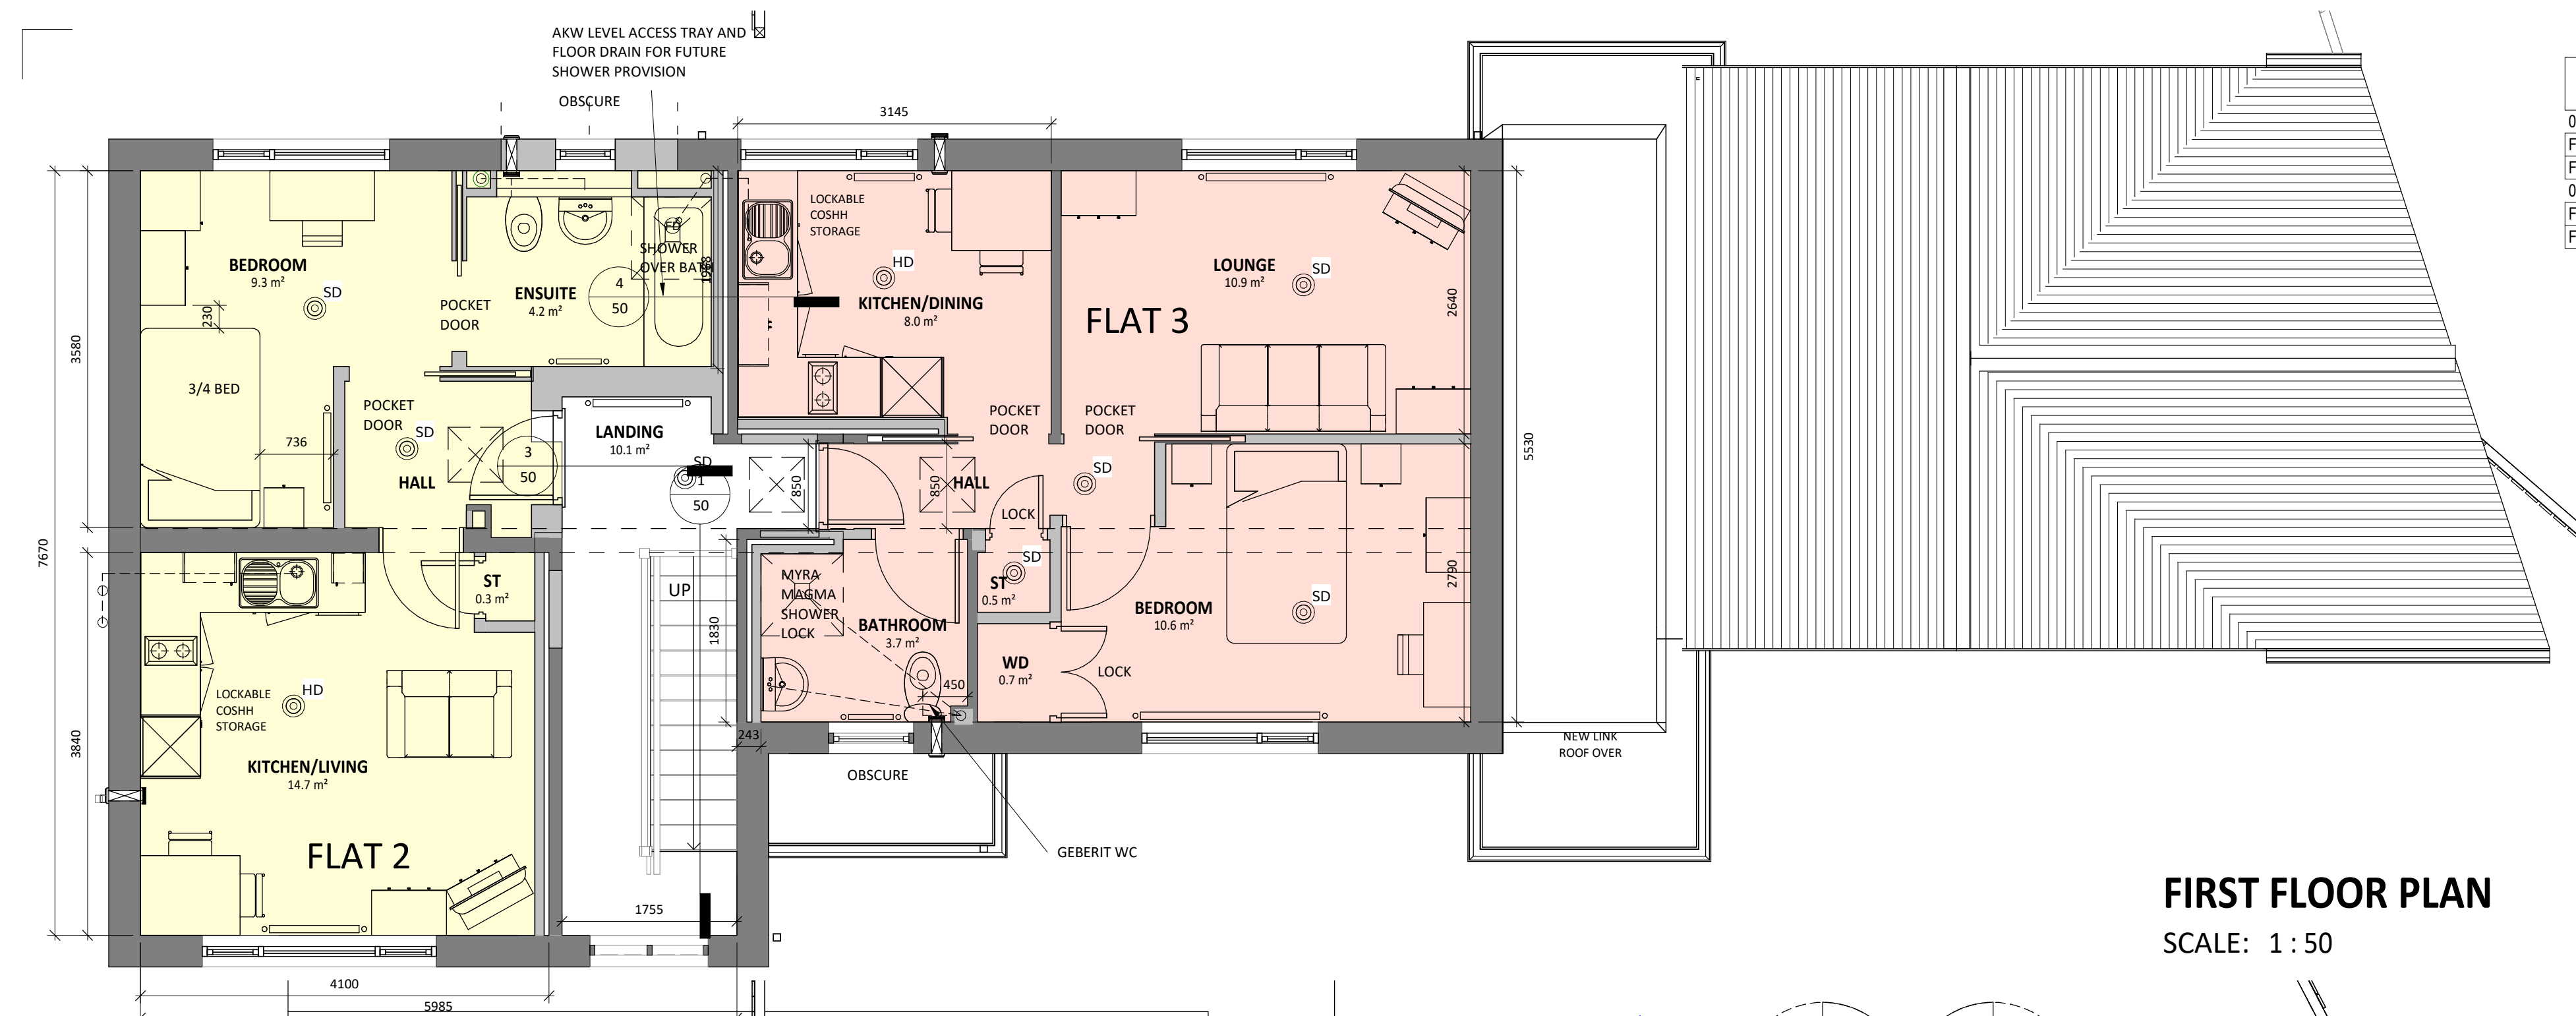

Area Schedule (GIA)	
00 - GROUND FLOOR	
FLAT 1	41.8 m²
FLAT 4	35.2 m²
01 - FIRST FLOOR	
FLAT 2	33.4 m²
FLAT 3	38.7 m²

FIRST FLOOR PLAN

SCALE: 1 : 50

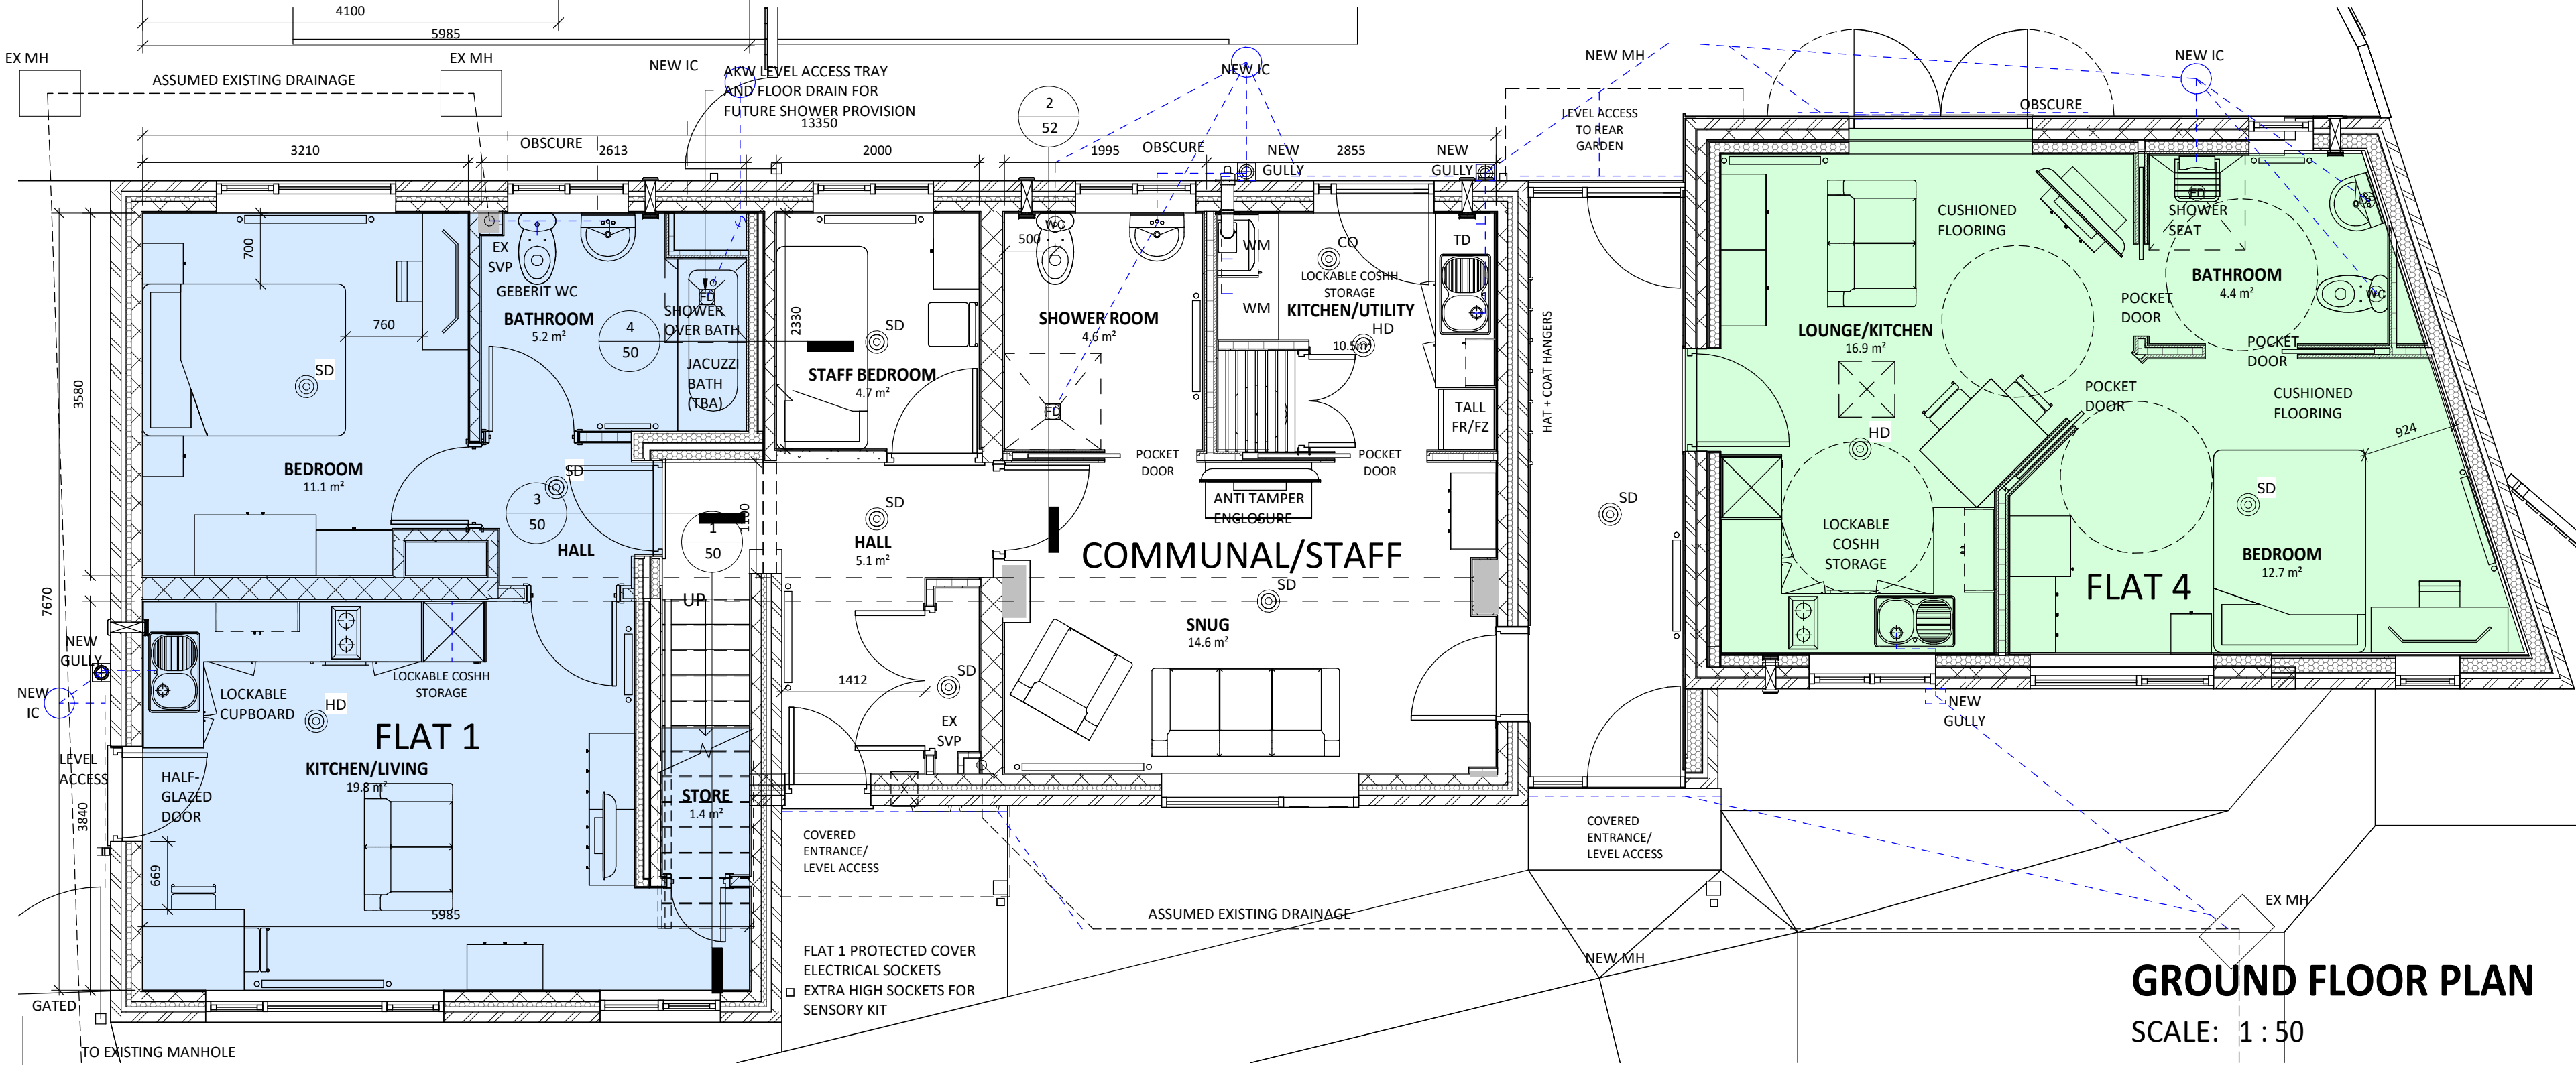

E	NMA APPLICATION RE	06/07/20	MG
D	BOUNDARY ALIGNMENT		
D	FLAT 4 AMENDED AS PER	08/06/20	MG
B	GABLE REALIGNMENT		
C	CONSTRUCTION ISSUE	27/05/20	MG
B	FLAT 4 ALTERED	19/11/19	MG
A	CLIENT COMMENTS	21/10/19	MG
	26/09/19		

THIS DRAWING IS THE COPYRIGHT OF AINSLEY GOMMON ARCHITECTS. CHECK ALL DIMENSIONS ON SITE. DISCREPANCIES TO BE NOTIFIED TO ARCHITECT. ELEMENTS OF STRUCTURE SHOWN ARE INDICATIVE AND FOR GUIDANCE. FINAL DESIGN TO BE AS STRUCTURAL ENGINEERS DETAILS AND SPECIFICATION. DO NOT SCALE FROM THIS DRAWING. WORK TO FIGURED DIMENSIONS ONLY.

PROJECT
58 FFORDD GLYN, WREXHAM
LL13 7QW
for FIRST CHOICE HOUSING

DRAWING TITLE
PROPOSED FLOOR PLANS -
OPTION C

SCALE	@A2	DATE	DRAWN	CHECKED
1 : 50		11/09/19	RW	MG

DRAWING STATUS
FOR INFORMATION

JOB No	DRAWING No	REVISION
C976	07	E

AG | **A** AINSLEY GOMMON ARCHITECTS

THE OLD POLICE STATION, 15 GLYNNE WAY, HAWARDEN, CH5 3NS
Tel: 01244 537 100 | wales@agarchitects.co.uk | www.agarchitects.co.uk
Ainsley Gomon Architects Ltd. Registered in England & Wales No.4187948
Registered Office: 1 Price Street, Hamilton Square, Birkenhead CH41 6JN

PRINTED: 06/07/2020 09:51:06

GROUND FLOOR PLAN

SCALE: 1 : 50