




Section Z-Z 1:200

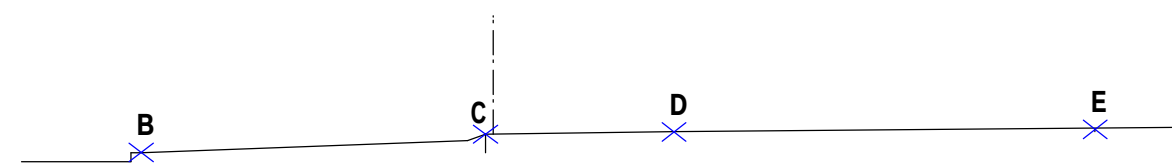

Section Y-Y 1:200

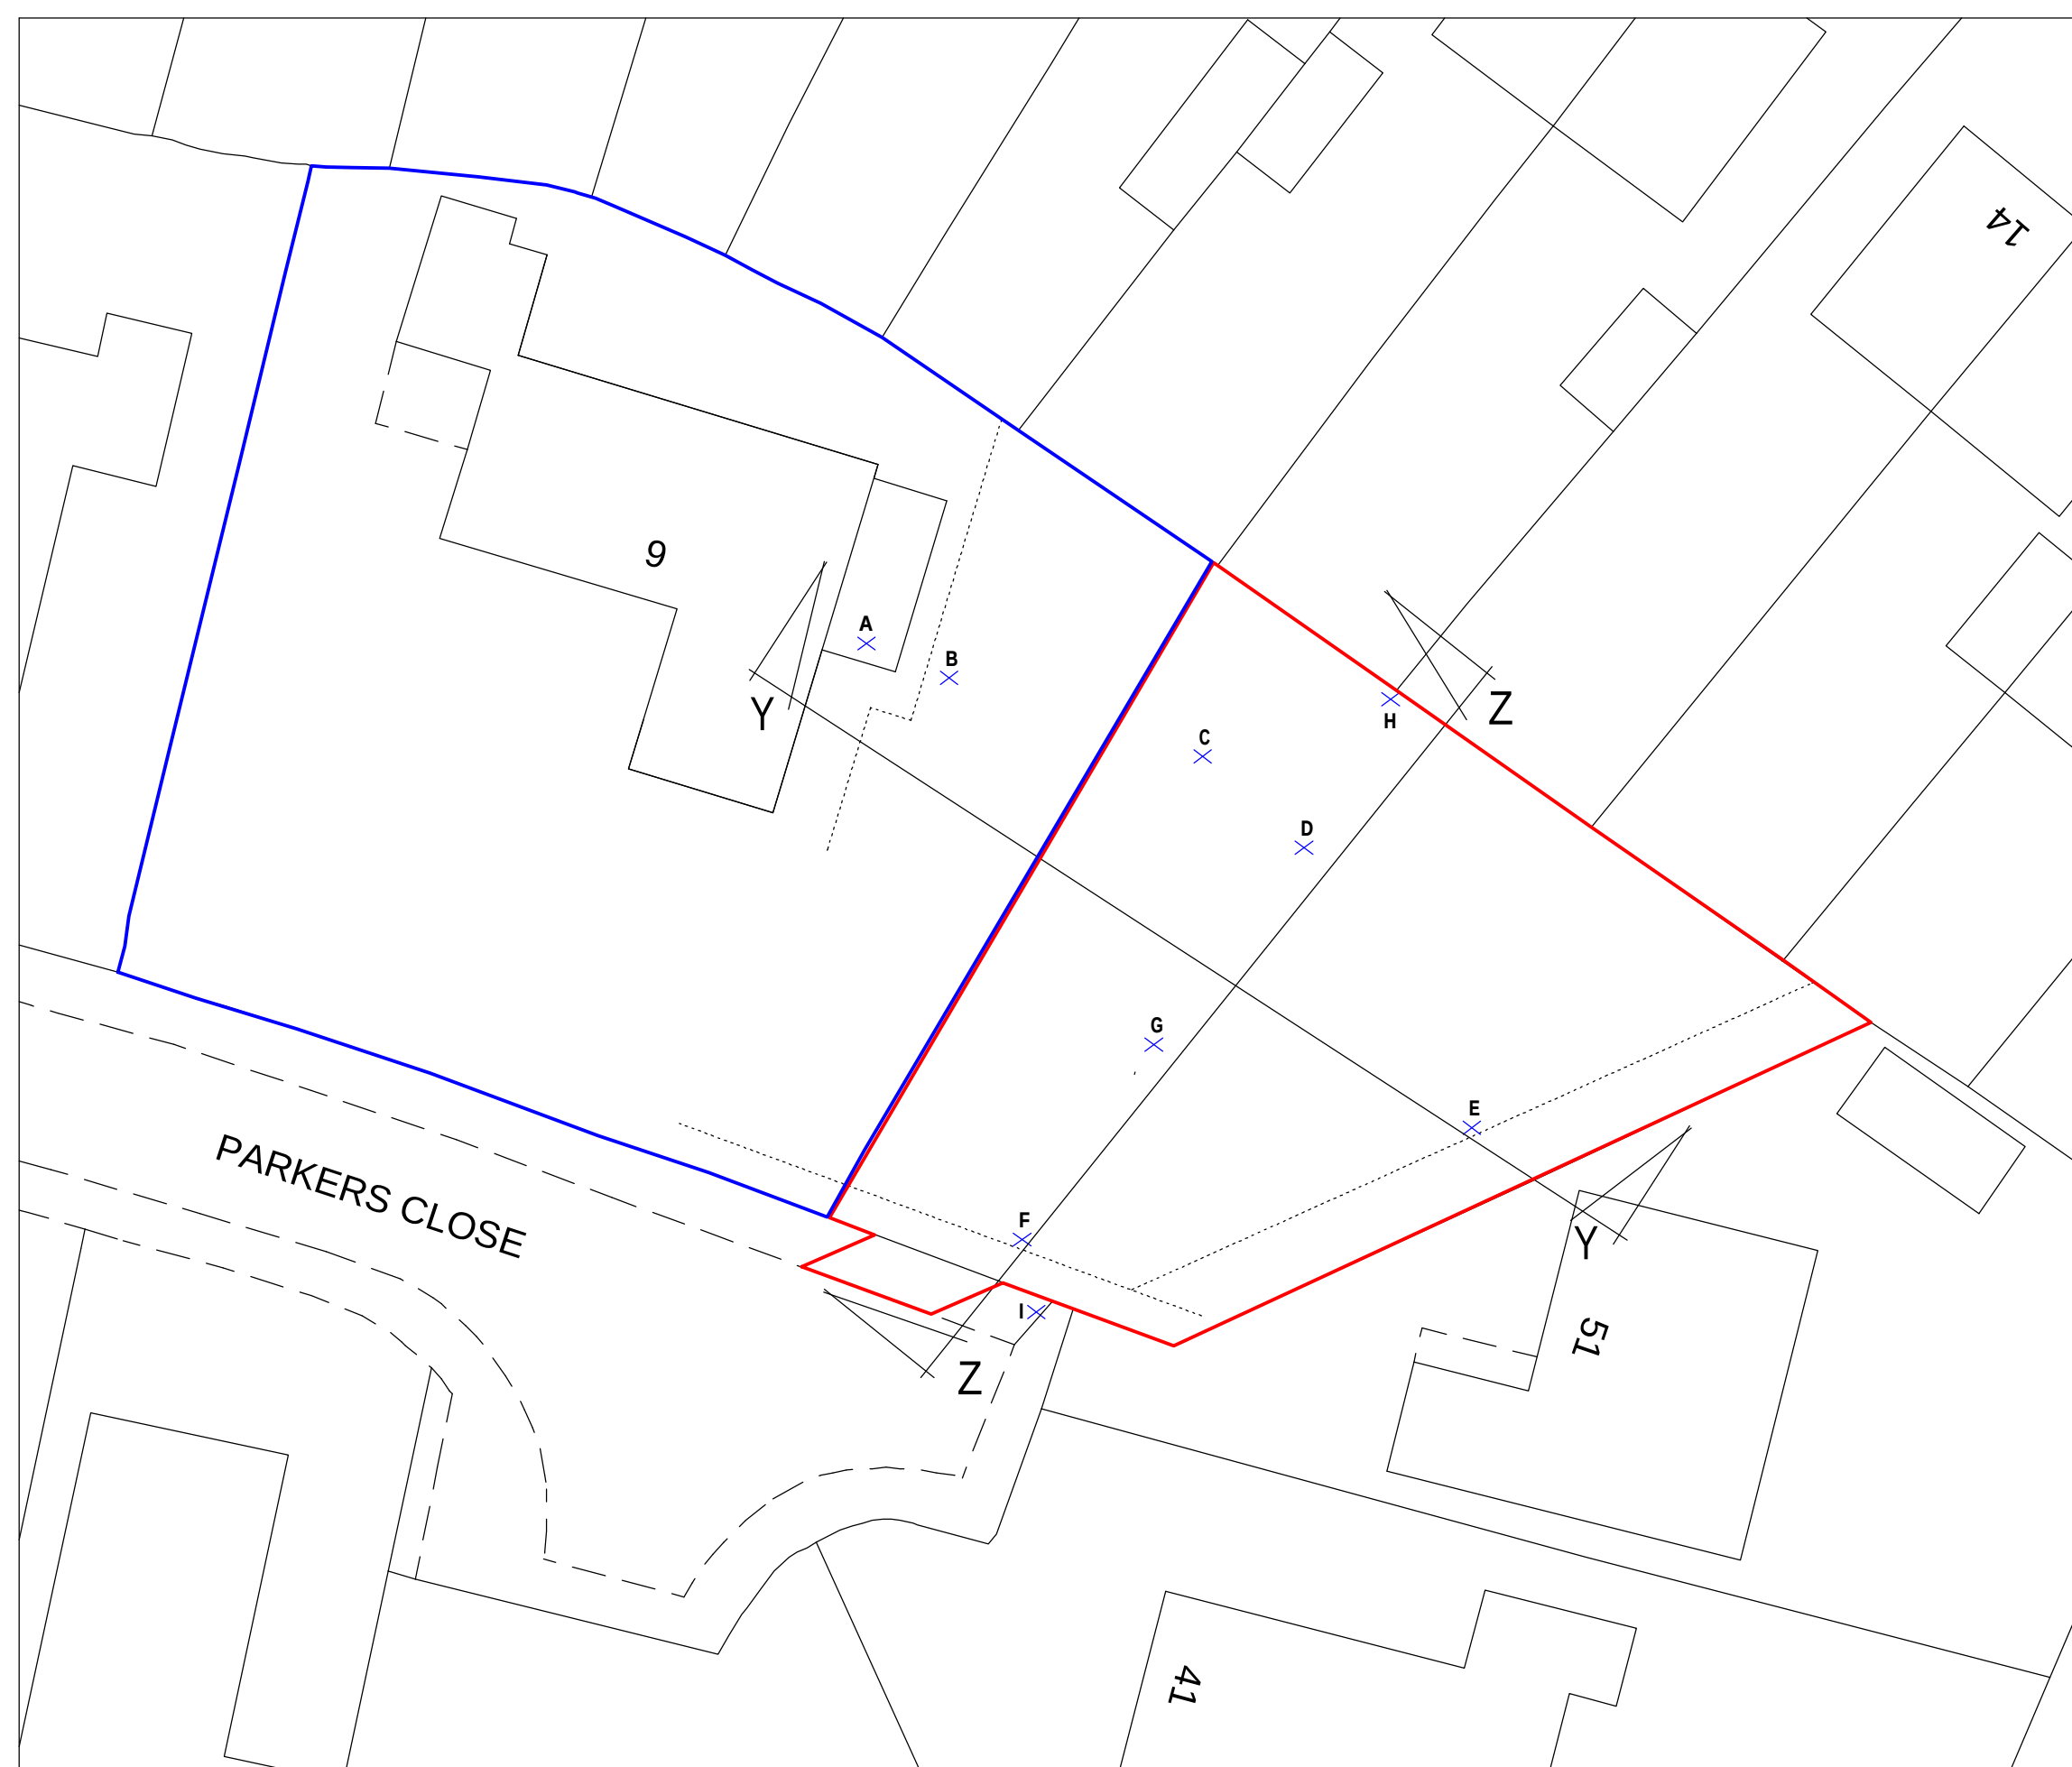

Site Plan 1:250

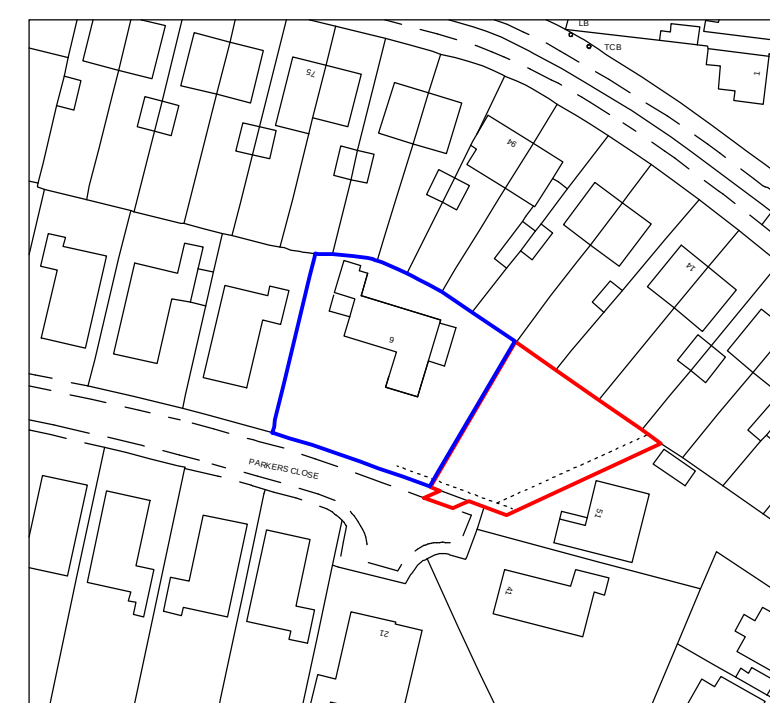

Location Plan 1:1250

POINT	LEVEL
A (FFL Dwelling)	10.000
B	10.247
C	10.728
D	10.793
E	10.888
F	10.575
G	10.608
H	11.233
I	10.558

Rev	Date	Detail	Initial

Project:
Proposed residential
development on land adj to
9 Parkers Close,
Wrexham. LL11 2RR

Title: Existing: Sections, Site & Location Plan	Scale: (A2) 1:200, 1:250 & 1:1250
---	---

Drawn By: D.J.Edwards	Date: May 2017
--------------------------	-------------------

Drawing No: T063/001	Sheet: 1 of 1
-------------------------	------------------

blueprint
architectural services

LABC partner
Office 3K4,
Redwither Business Tower,
Wrexham. LL13 9XT
Tel: 01978 356500
www.blueprintarchitectural.com