


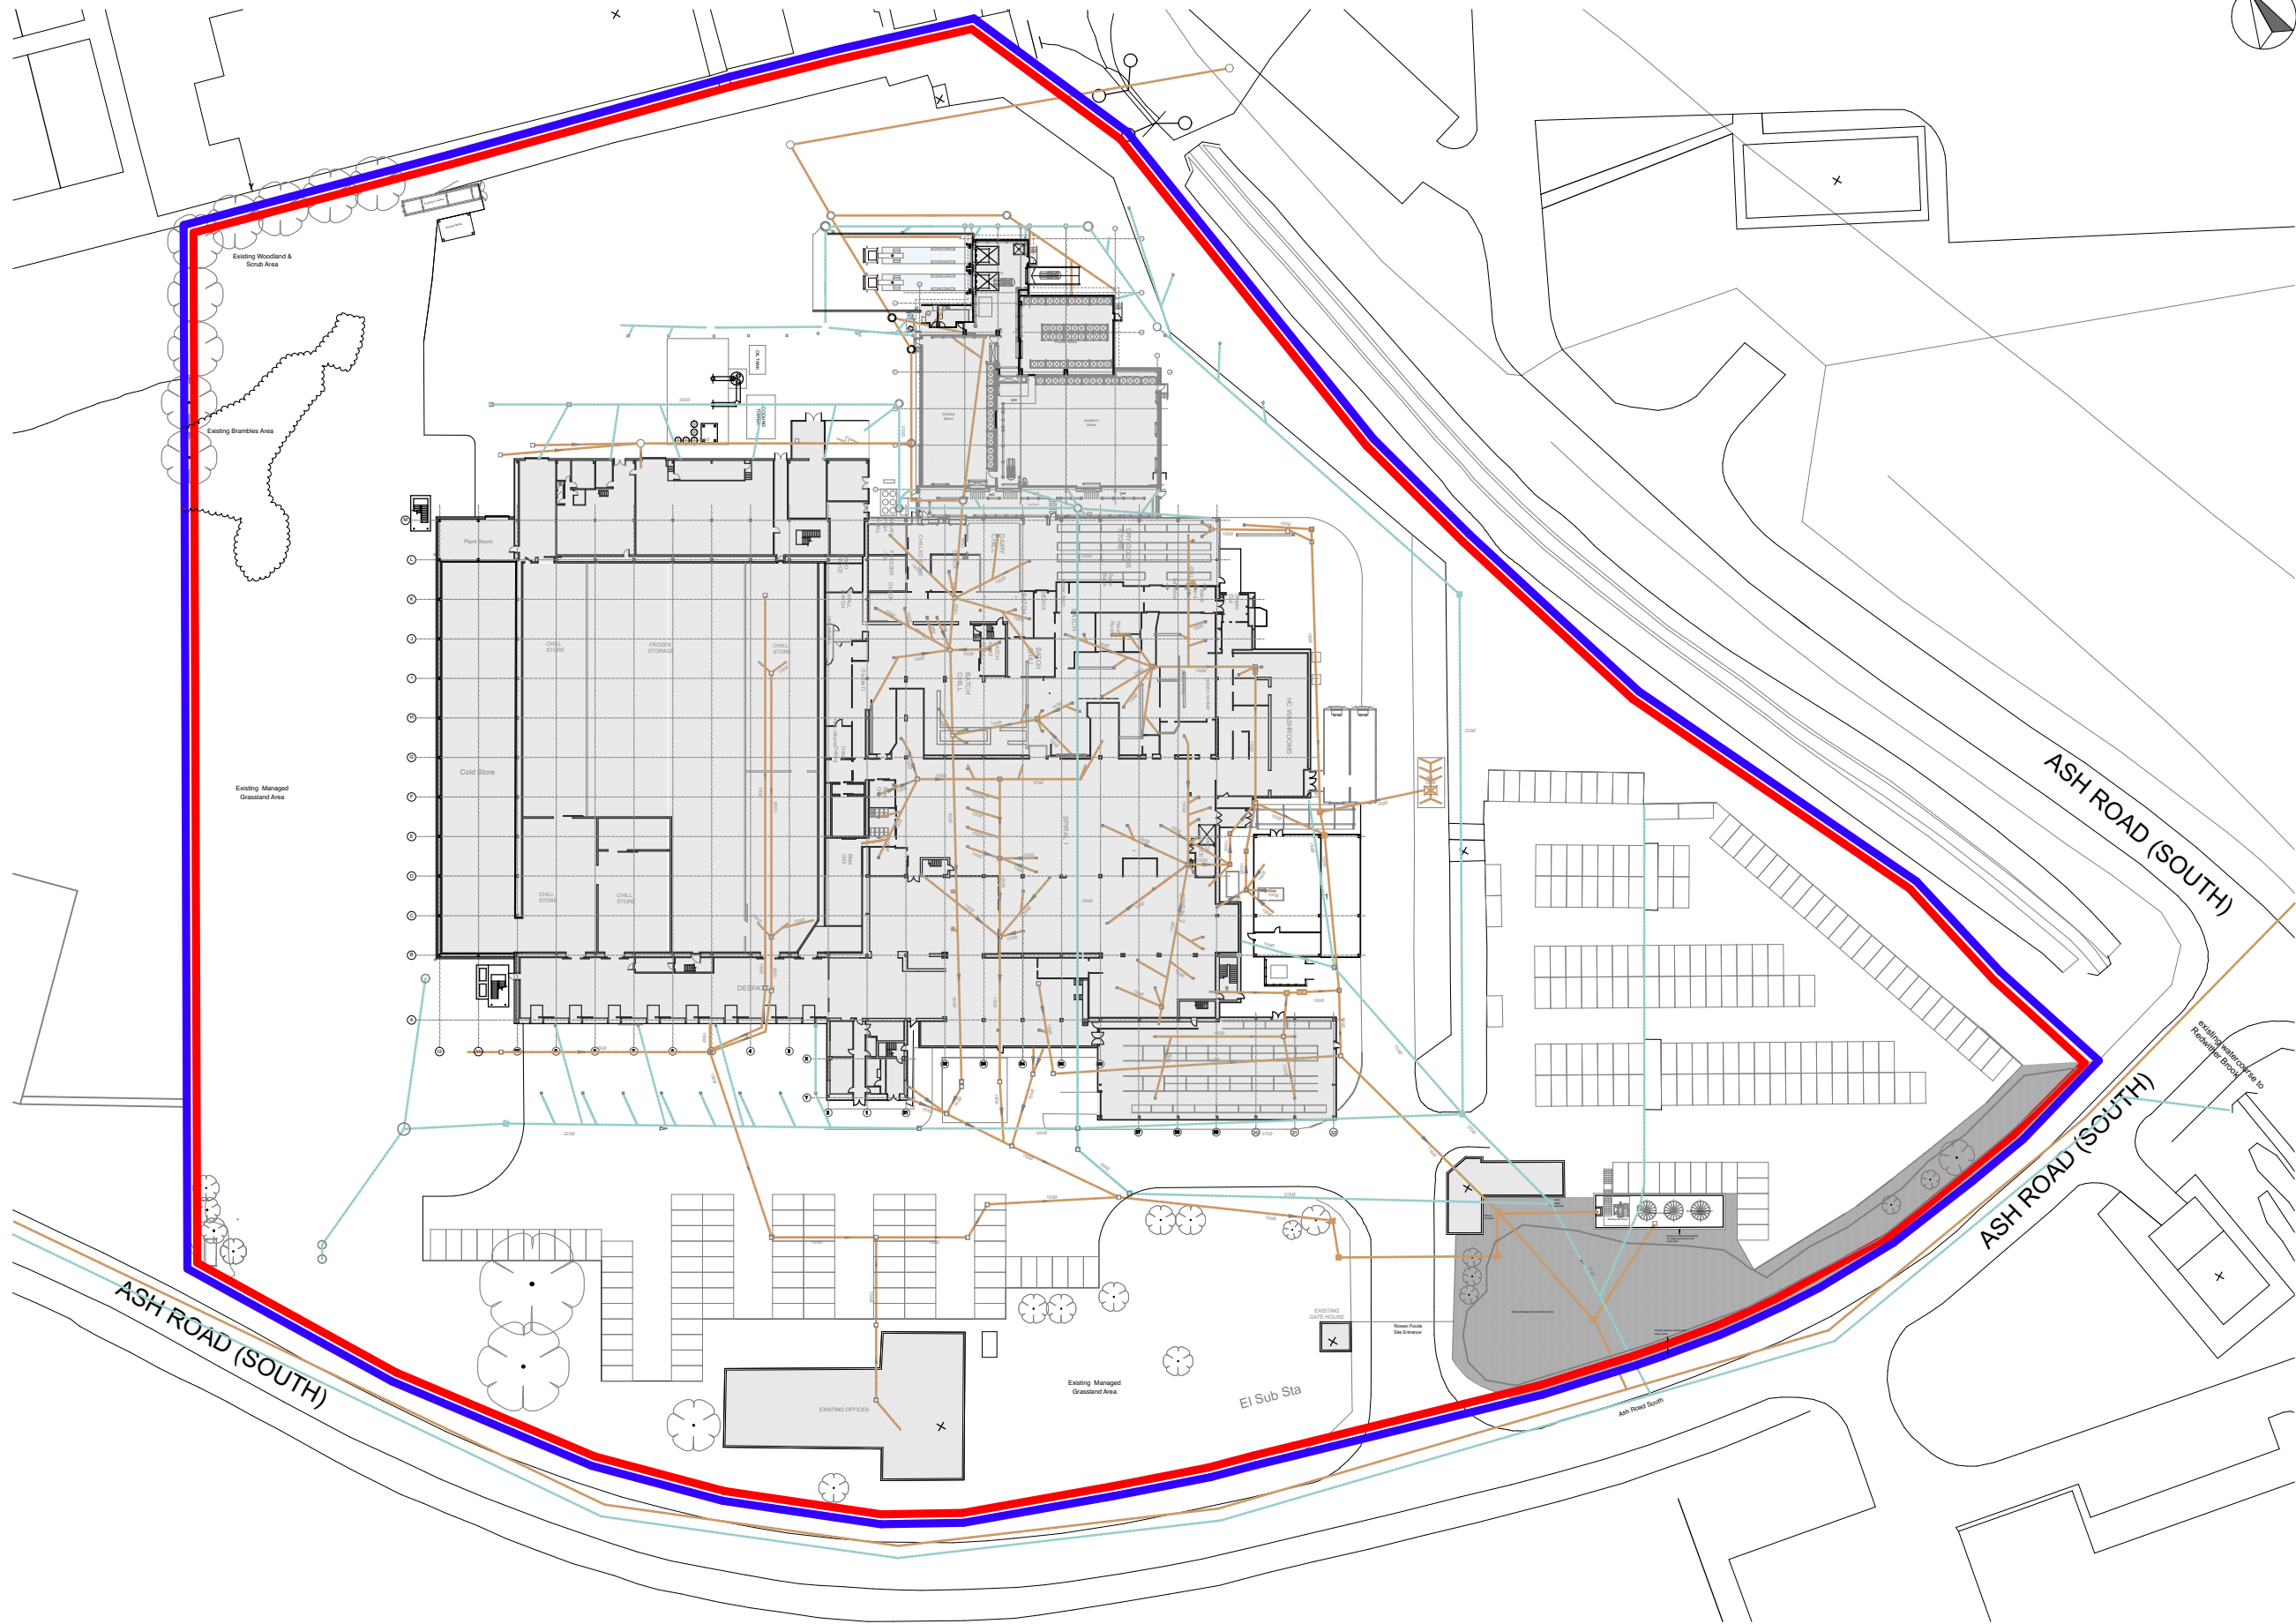

information container identification					
project	originator	volume / system	level / location	type	role number
ROW02 - CFL - P1 - ZZ - AP - A - 02001					
metadata					
S2 P01 PM_40_50_65					
drawing title			scale		
Existing Site Plan			1:100 @ A1		
Drawing Sign Off					
print name		sign			
on behalf of		date			



Application Site

Land in Same Ownership

Site Area = 45, 267sqm

Site Address:
Rowan Foods Ltd
Ash Road South
Wrexham Industrial Estate
Wrexham
LL13 9UG

P01	S2	Ch 003	Submission to Local Authority as Part of Formal Planning Application	CFL	12/08/2020
P00	S0	Ch 000	Project created	CFL	29/07/2020
rev	status	ref.	notes	orig.	date

This drawing and its contents, on paper and as the originating data file, remain the copyright of CoxFreeman © CoxFreeman, 2020.

ROWAN FOODS
A DIVISION OF OSCAR MATTER

CoxFreeman
4th Floor
39 Stoney Street
The Lace Market
Nottingham NG1 1LK
t 0115 850 5075
f 0115 848 3128
info@coxfreeman.co.uk
www.coxfreeman.co.uk

appointing party	project created
Rowan Foods Ltd	February 2020
project	CFL job reference
Rowan Foods Ltd	2358
drawing title	scale
Existing Site Plan	1:500 @ A1
suitability description	status revision
Suitable for information	S2 P01

RIBA Plan of Work Stage					
Stage 3 Spatial Coordination					
Information container identification					
project	originator	volume / system	level / location	type	role number
ROW02 - CFL - P1 - ZZ - AP - A - 02001					