



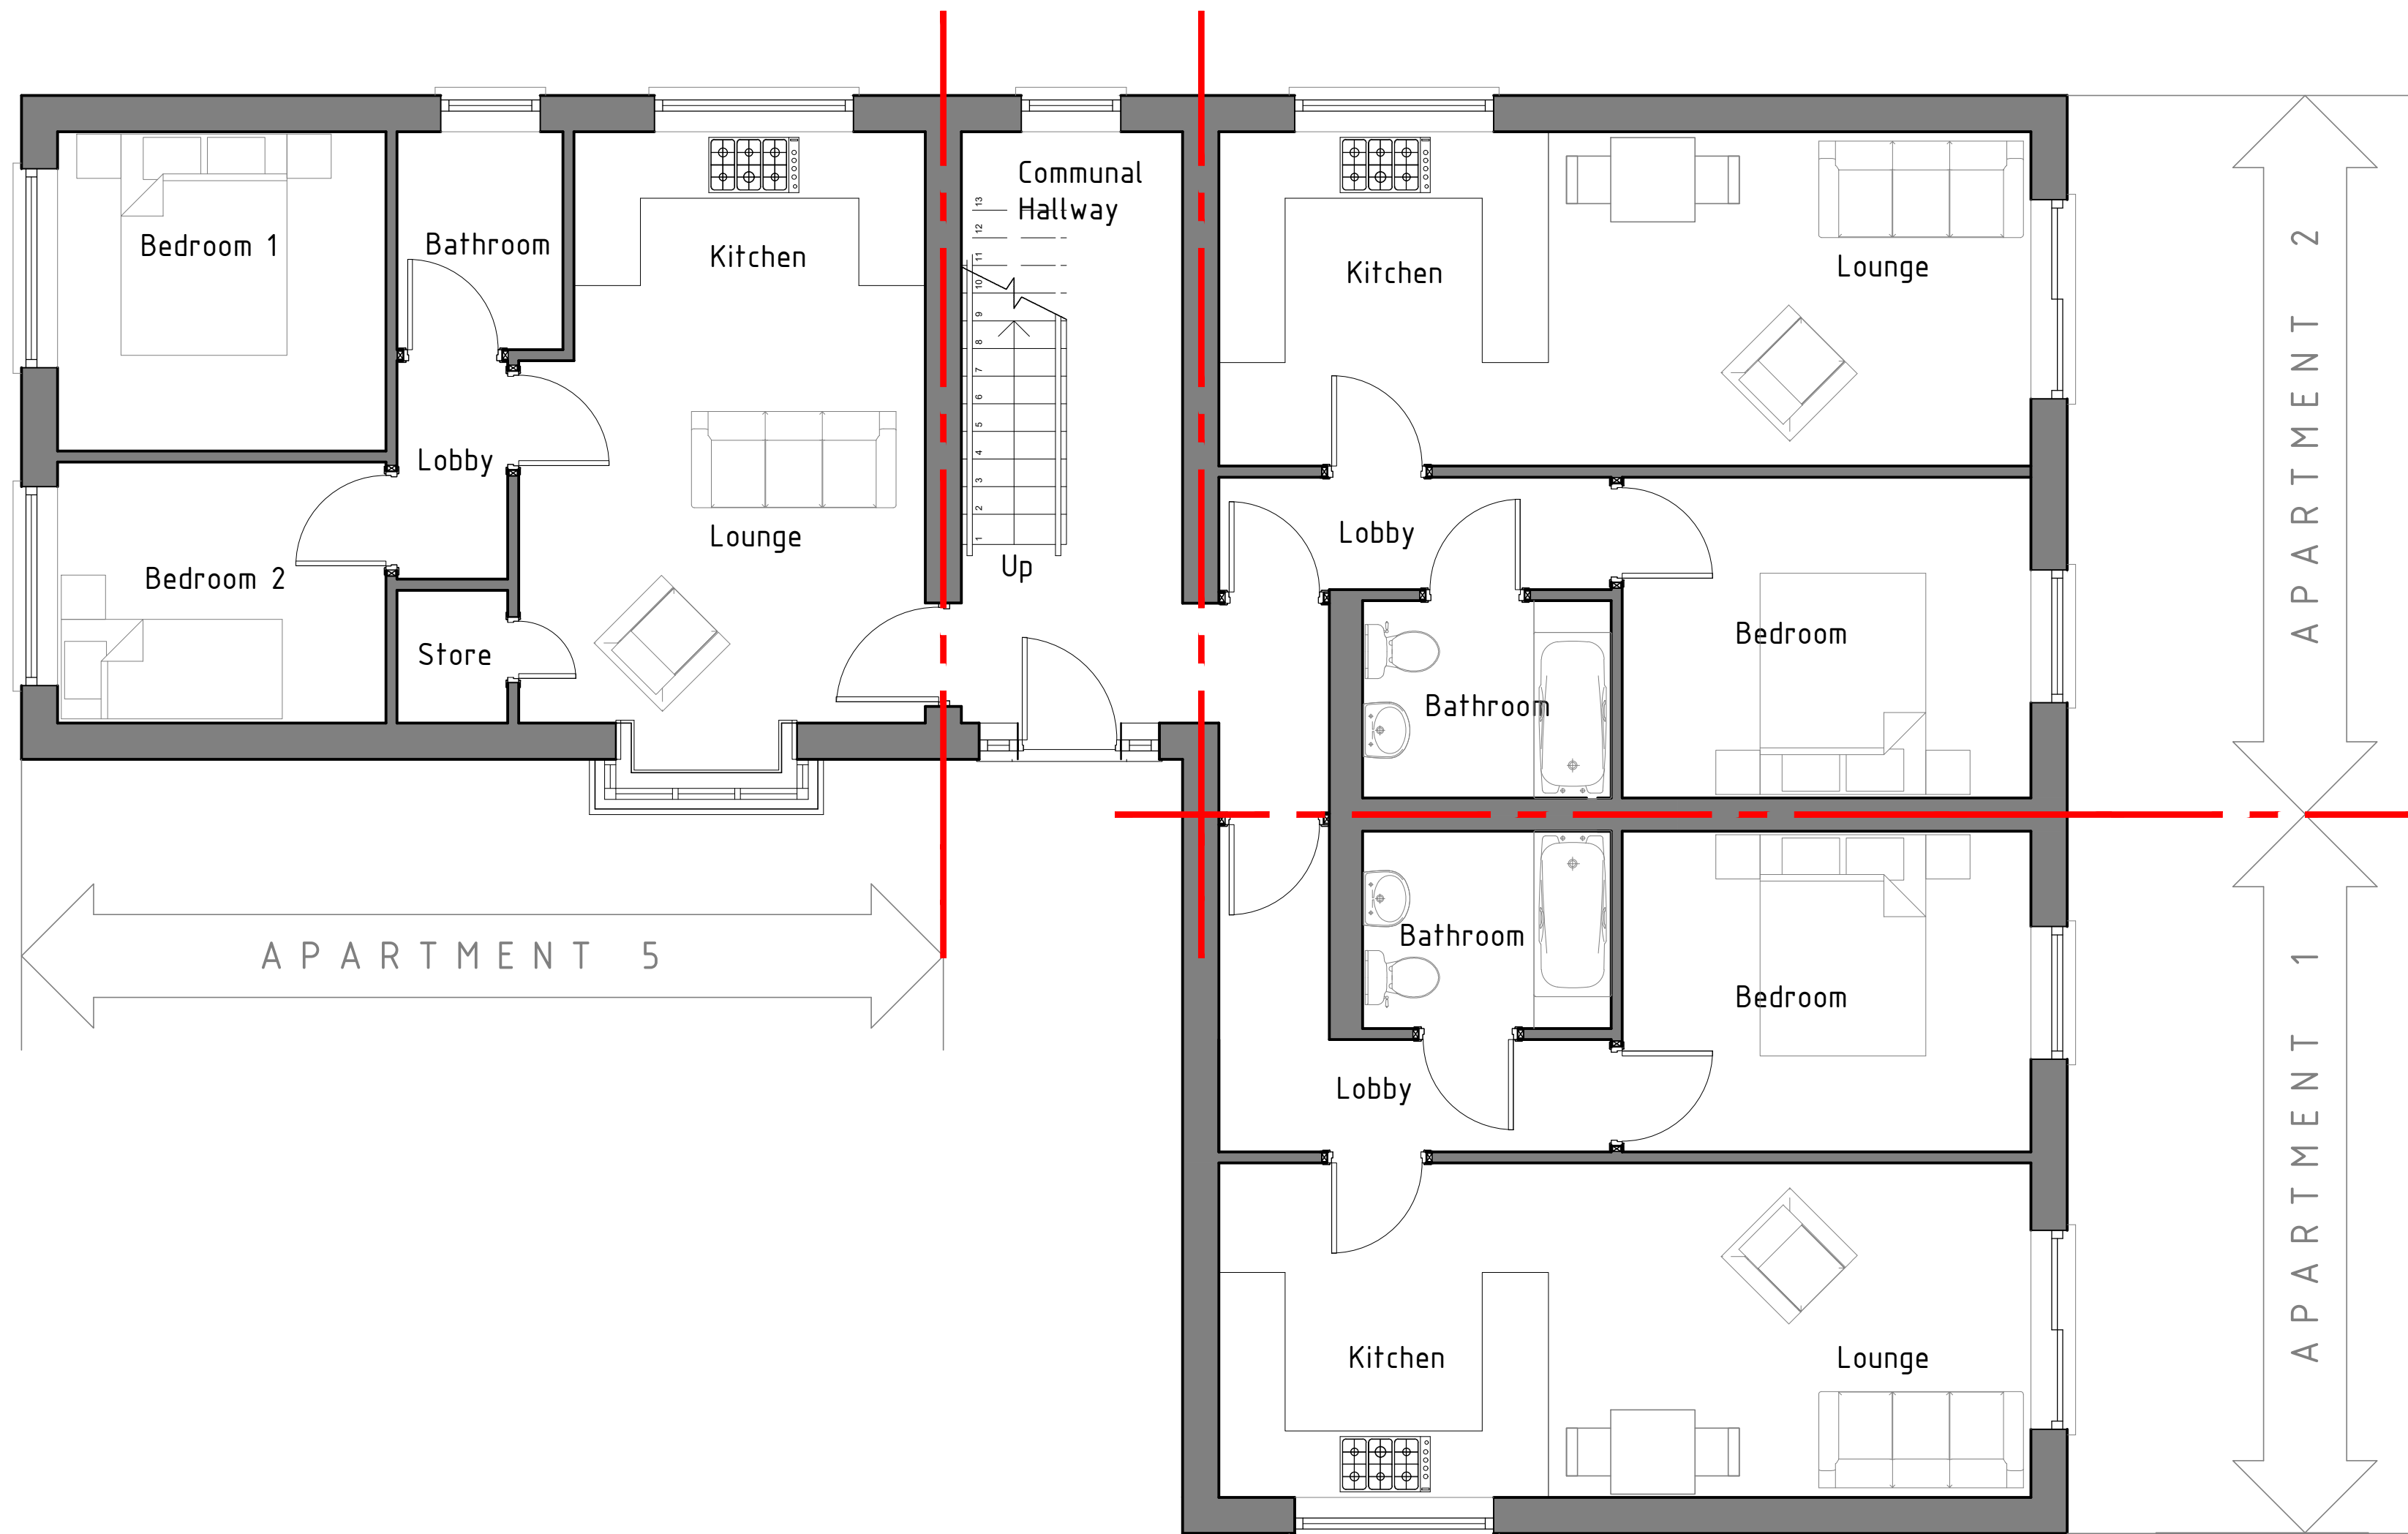

First Floor

 

HDS Architectural Services, The Foundry,
15 Yorke Street, Wrexham
LL13 8LW
Tel (01978) 345250
www.hdsarchitectural.co.uk

Project; Land at Nightingale House Shop, Well Street, Cefn Mawr, Wrexham, LL14 3AE	
Title; First Floor Plan	Scale (A2); 1:50
Dwg No; NH/PD/02	Date; March 2020
Revision;	