




Front Elevation 1:100




Side Elevation 1:100




Rear Elevation 1:100

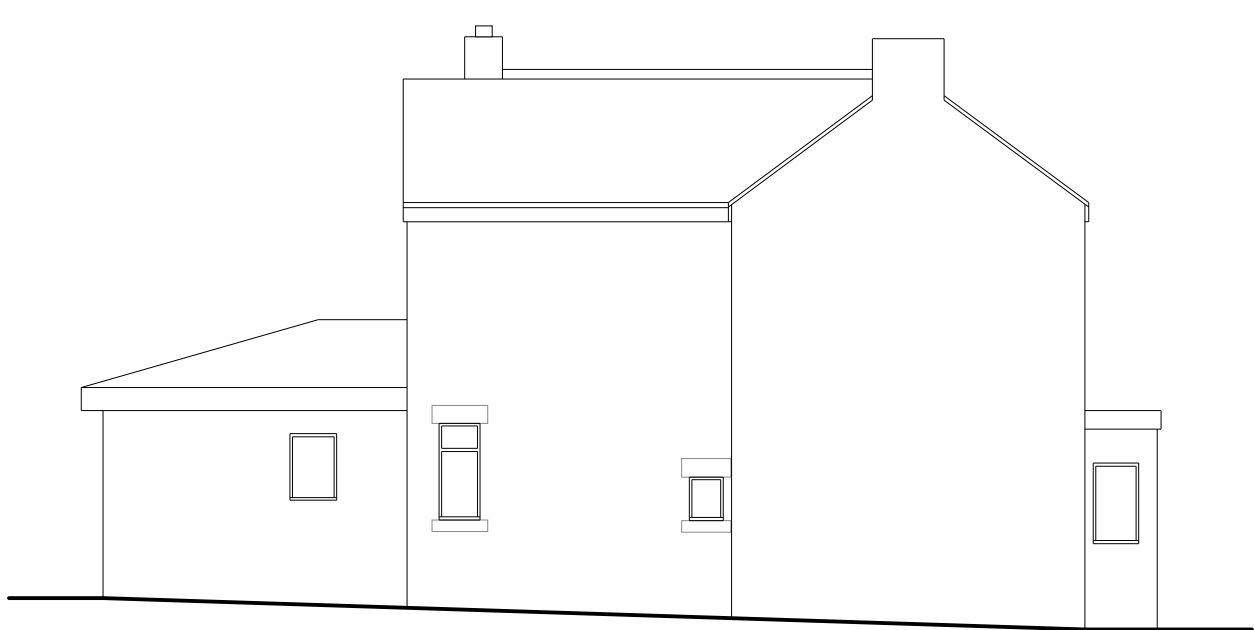

Side Elevation 1:100

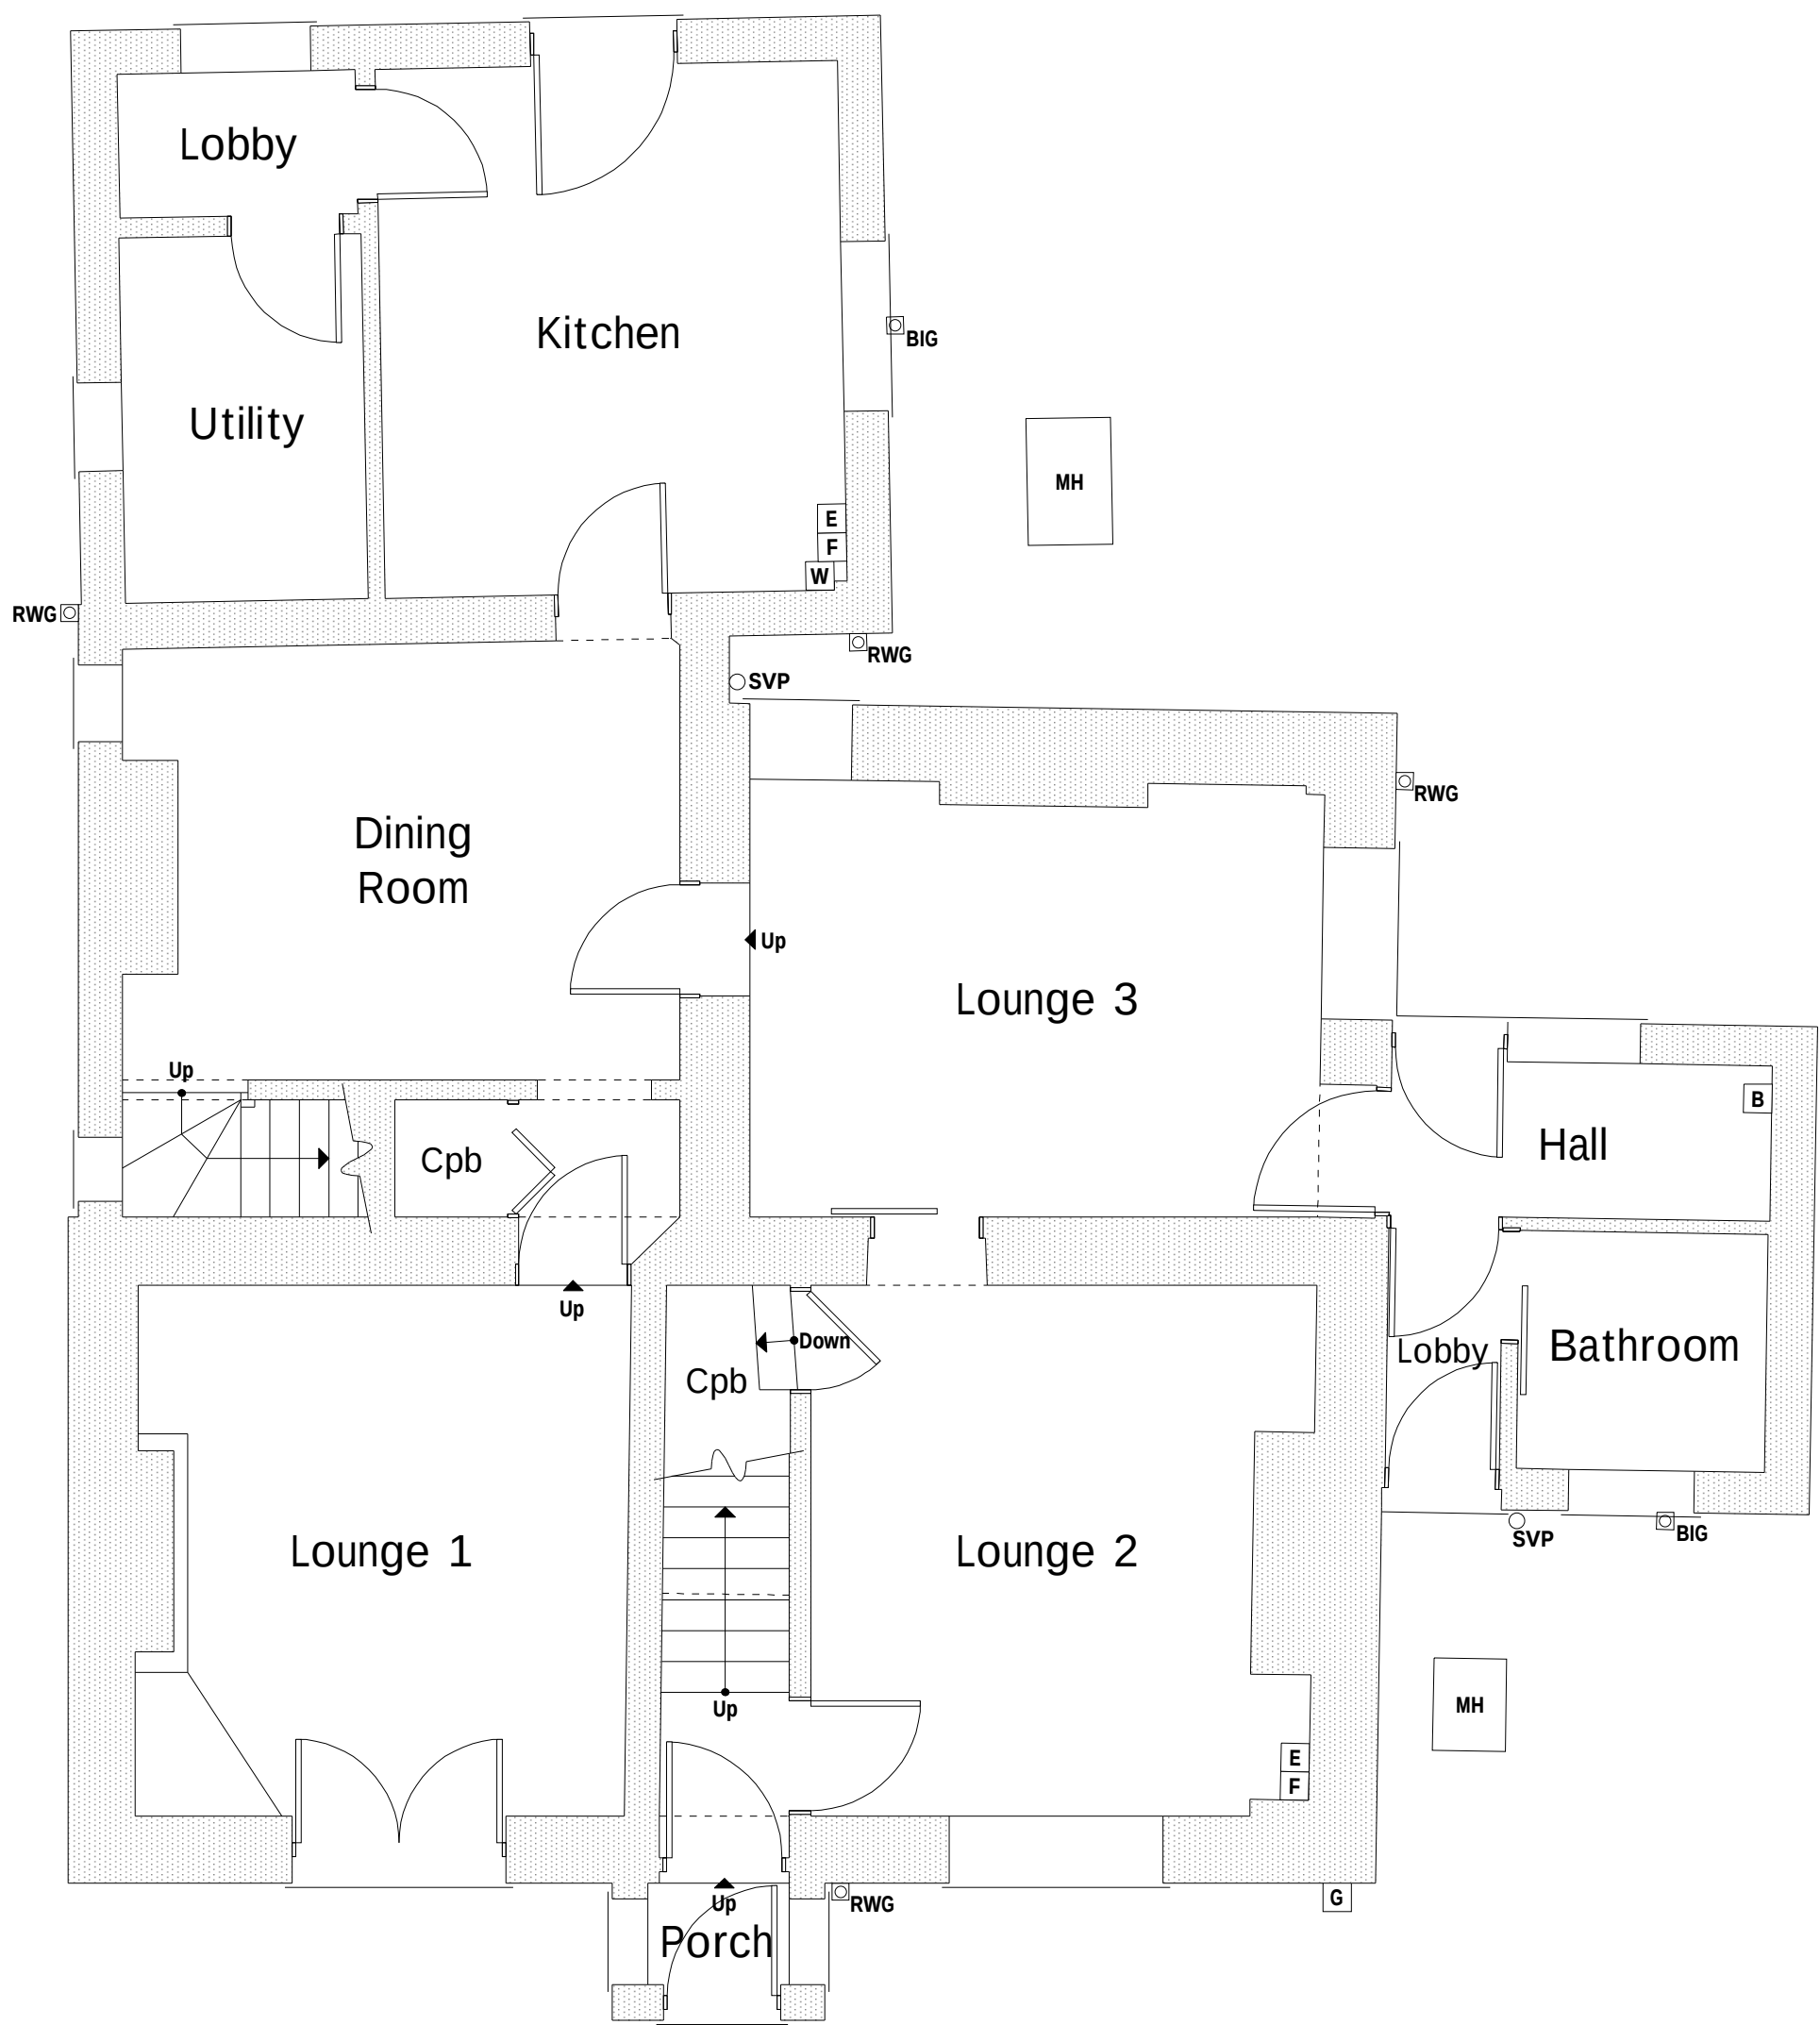

Ground Floor Plan 1:50

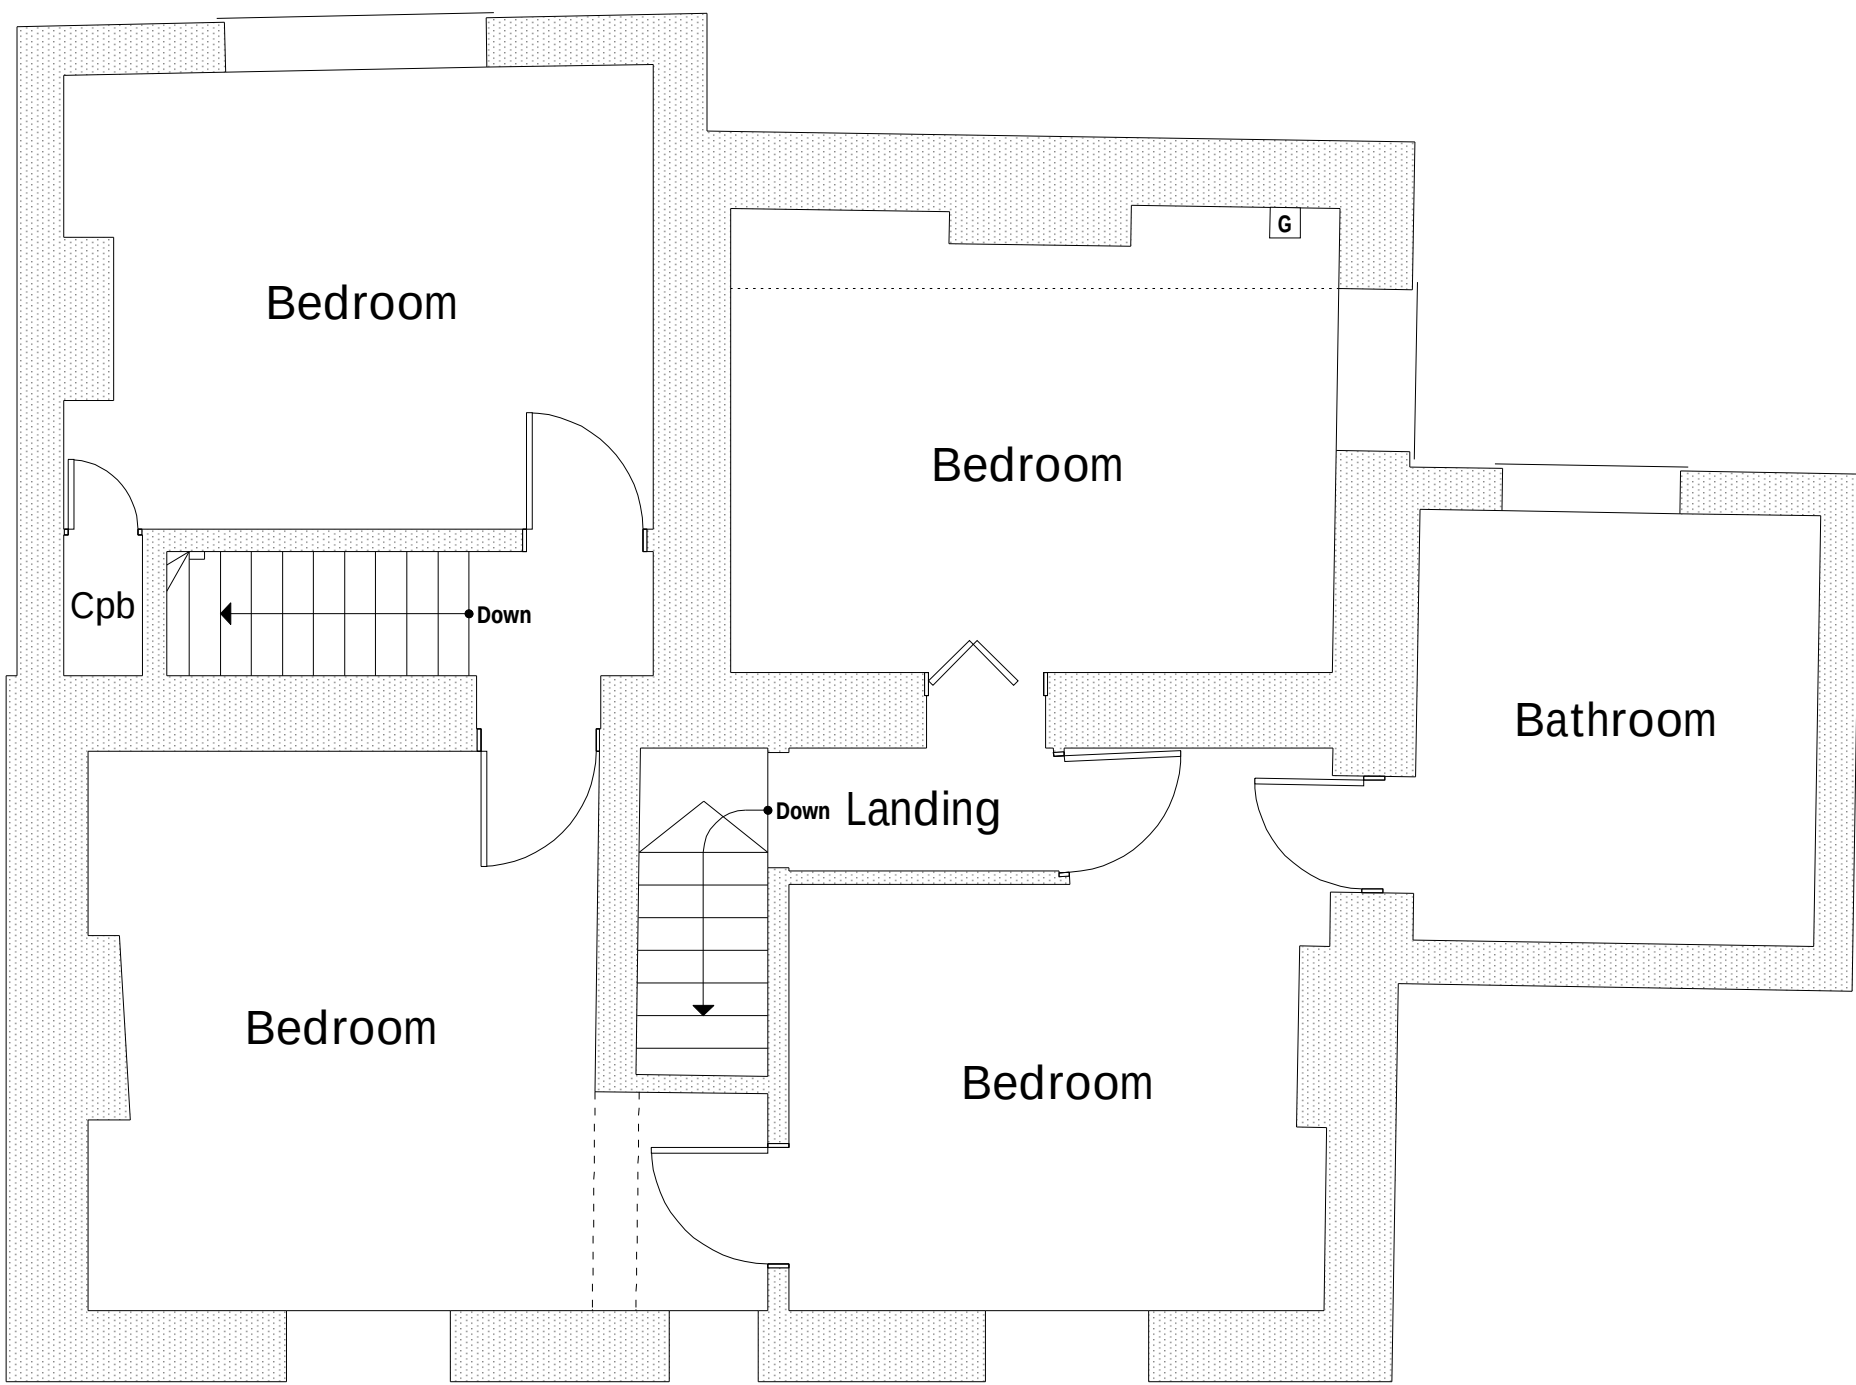

First Floor Plan 1:50

Services Key

- B** Existing Boiler Position
- E** Existing Electric Meter Position
- F** Existing Fuse Box Position
- G** Existing Gas Meter Position
- MH** Existing Man Hole Position
- Existing Rain Water Gully (RWG) Position
- Existing Back Inlet (BIG) Gully Position
- Existing Soil Vent Pipe (SVP) Position

Rev	Date	Detail	Initial

Project:
Proposed Alterations at,
Llys Awen,
Heol Llewelyn, Coedpoeth,
Wrexham, LL11 3PA

Title:
Existing

Scale: (A1)
1:50 &
1:100

Drawn By:
S M Eltham

Date:
Jul 2019

Drawing No:
W158/001

Sheet:
1 of 1

Office 3K4,
Redwither Business Tower,
Wrexham. LL13 9XT
Tel: 01978 356500
www.blueprintarchitectural.com
© copyright all rights reserved