




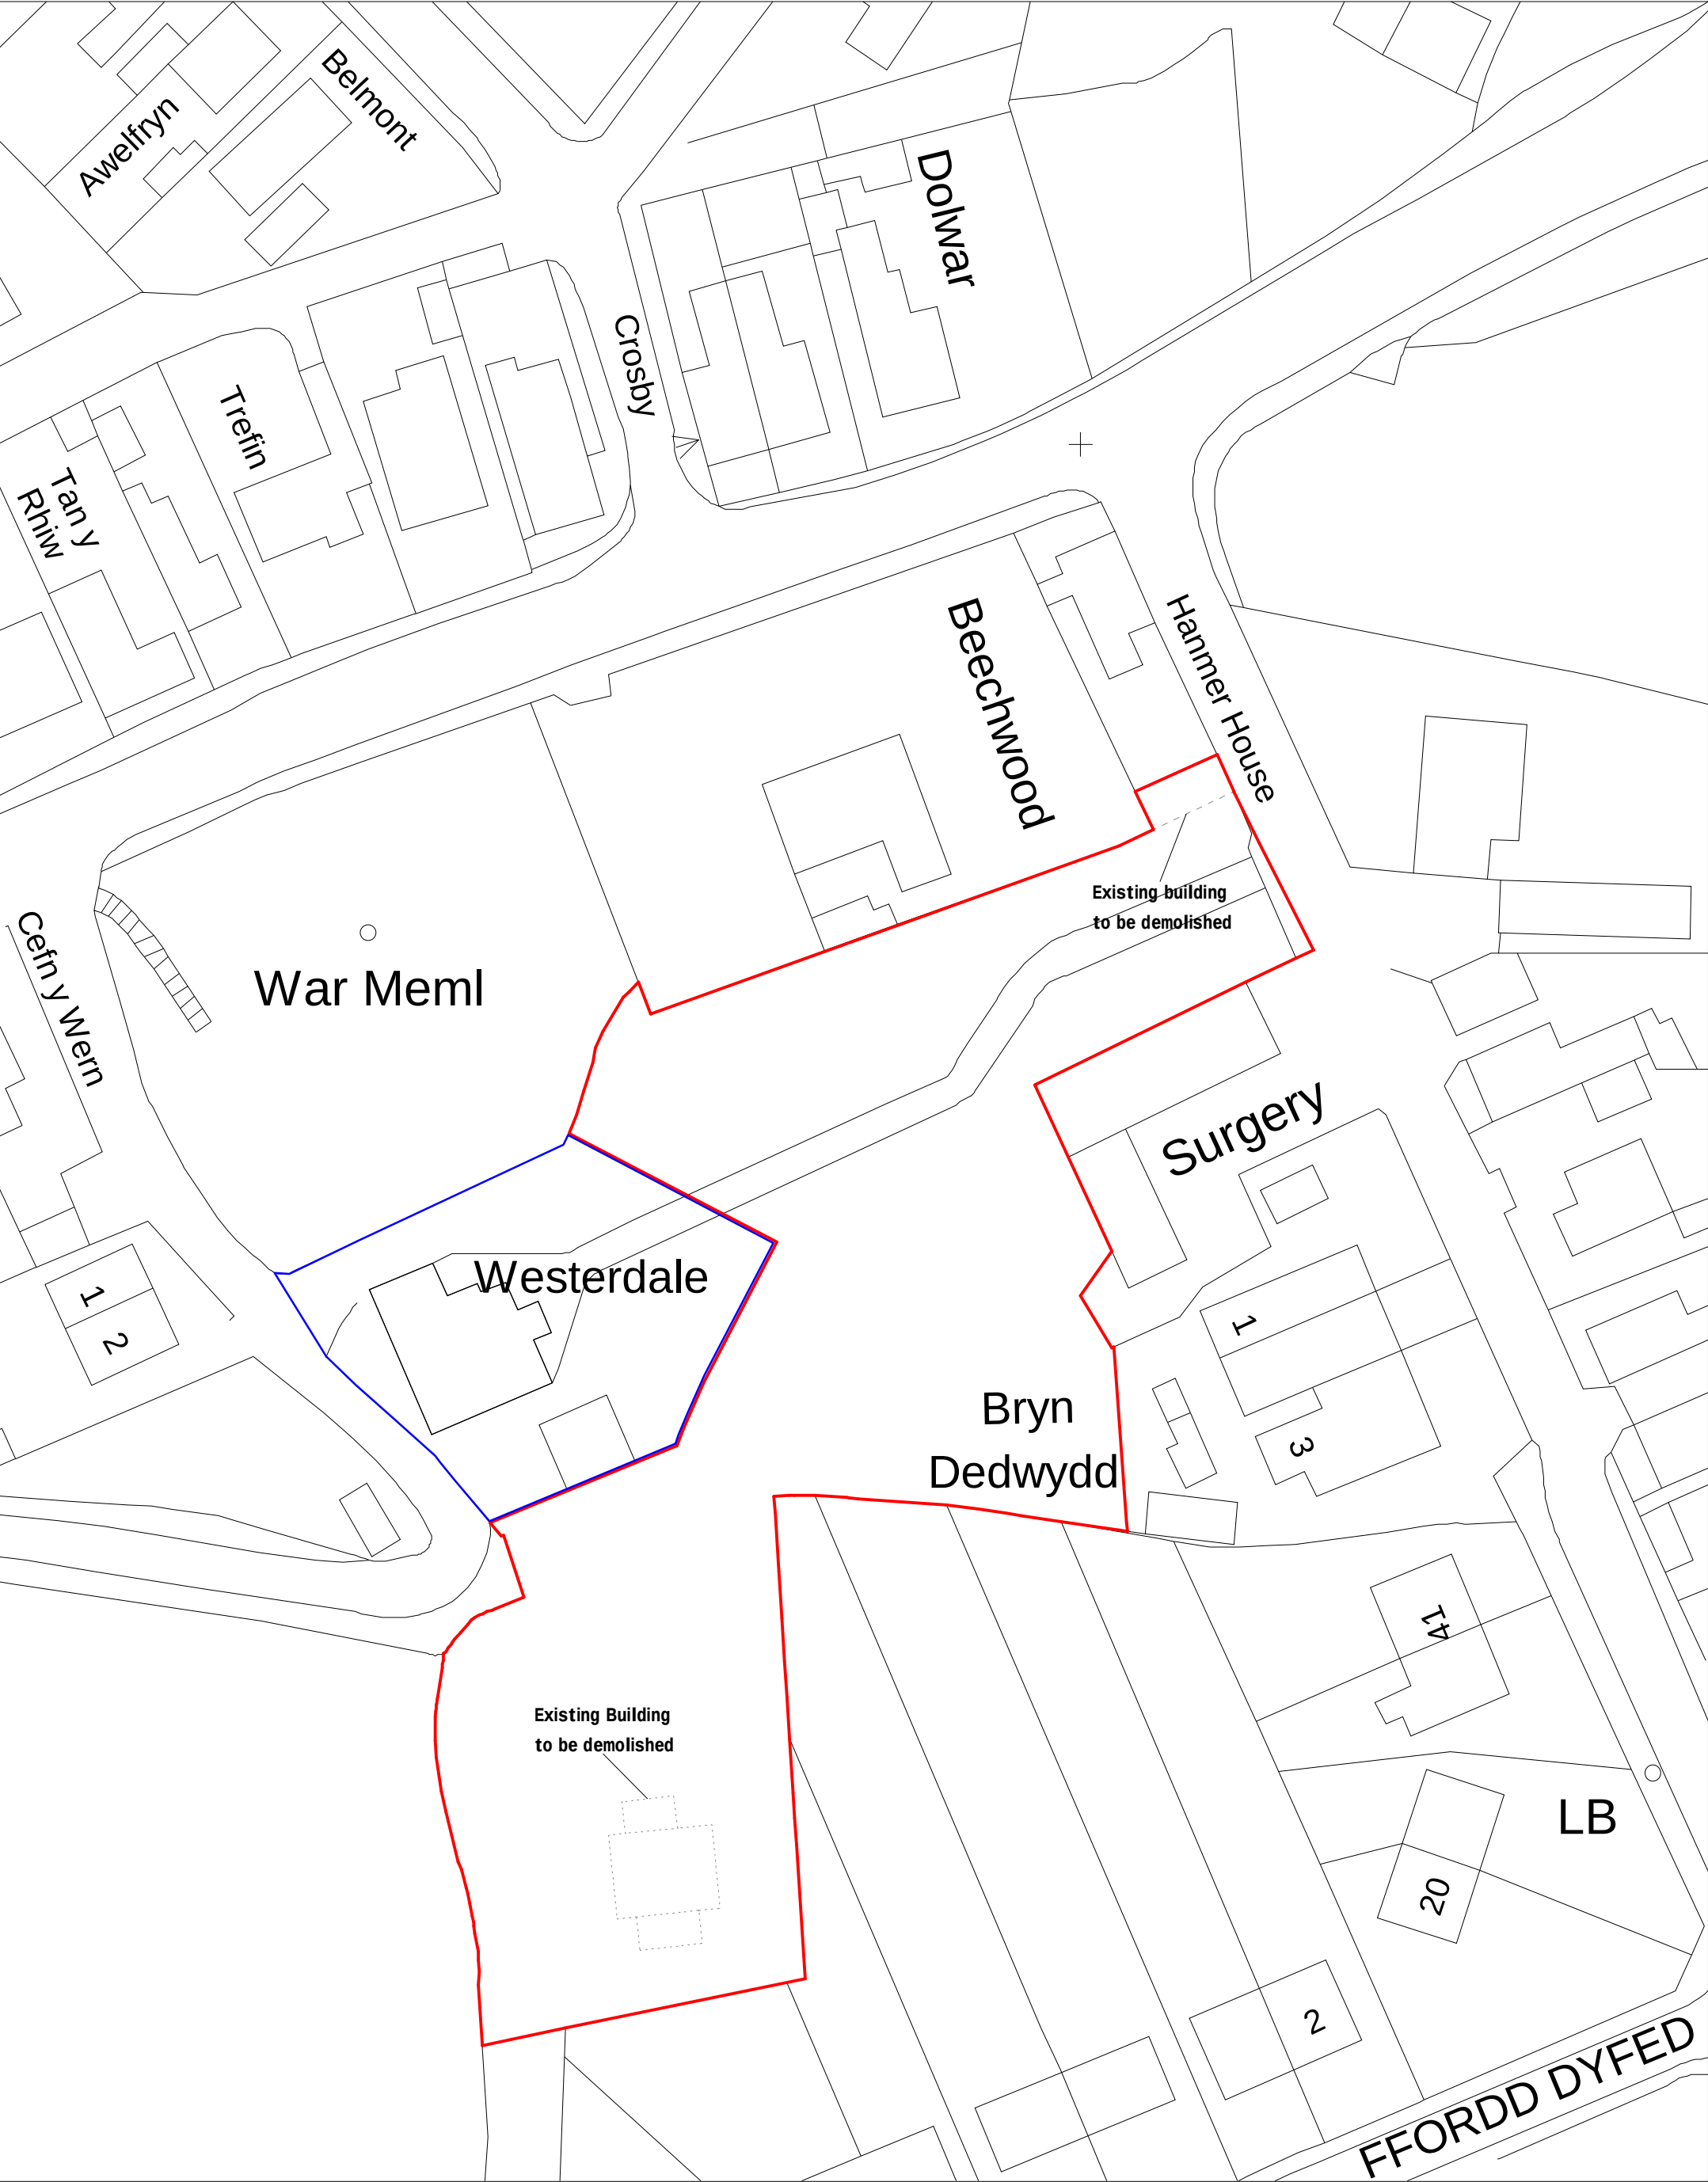

Site Plan 1:500

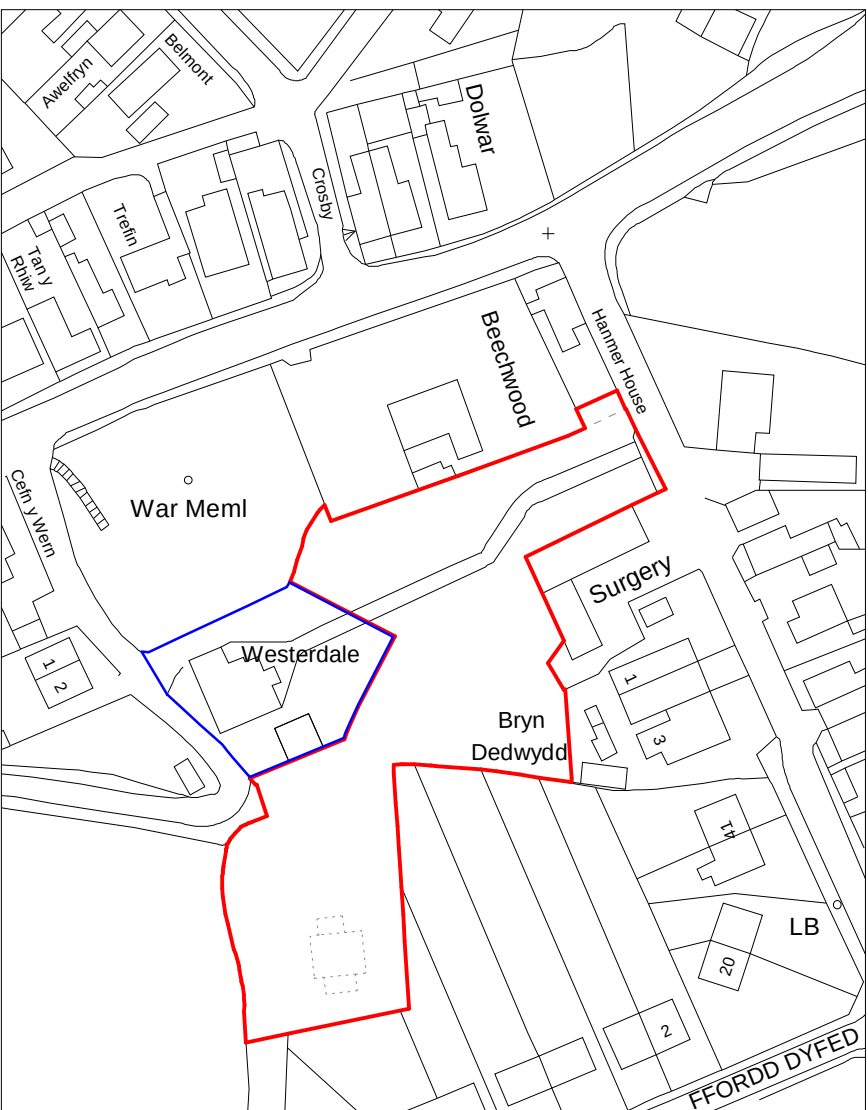

Location Plan 1:1250

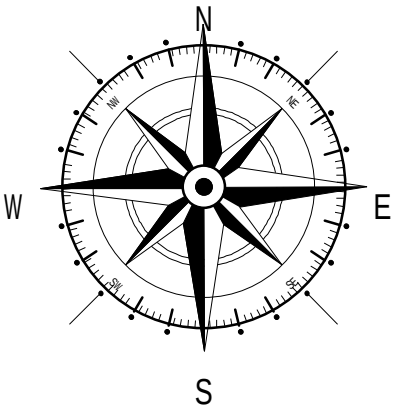

Key

— Application Site

— Land owned by applicant

A	04/19	North point and blue line added.	D.J.E.
Rev	Date	Detail	Initial

Project:
Proposed residential development on land adj to Westerdale, Gardden Road, Rhos, Wrexham.

Title: Existing: Site & Location Plan	Scale: (A2) 1:500 & 1:1250
---	----------------------------------

Drawn By: D.J.Edwards	Date: May 2015
--------------------------	-------------------

Drawing No: T045/001	Sheet: 1 of 1
-------------------------	------------------

blueprint
architectural services

 **LABC** partner

Office 3K4,
Redwither Business Tower,
Wrexham. LL13 9XT
Tel: 01978 356500
www.blueprintarchitectural.com